


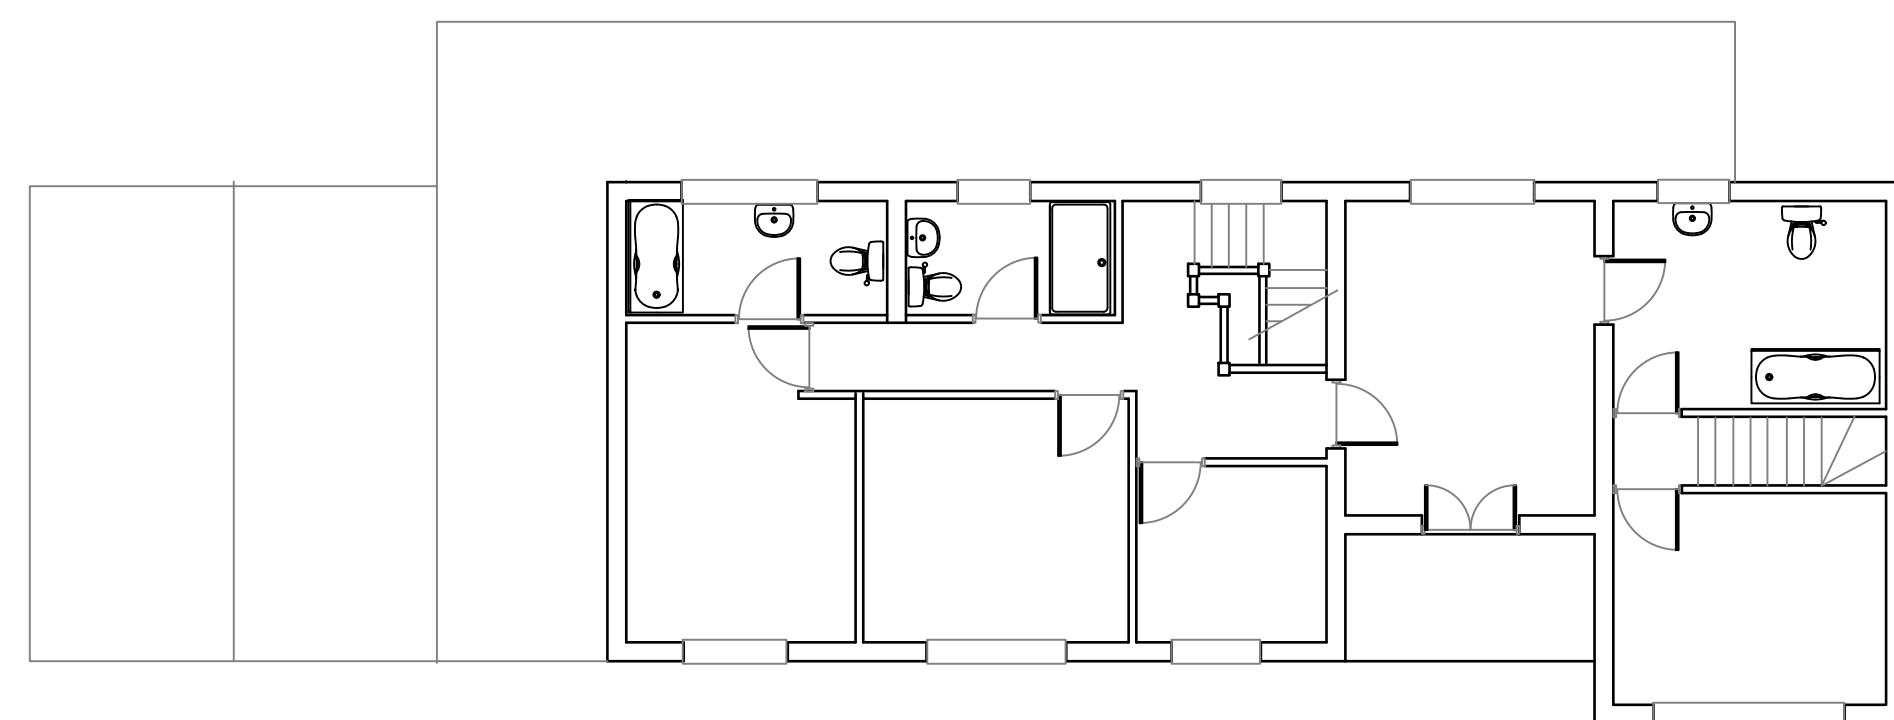
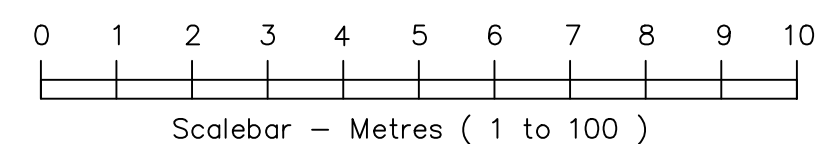


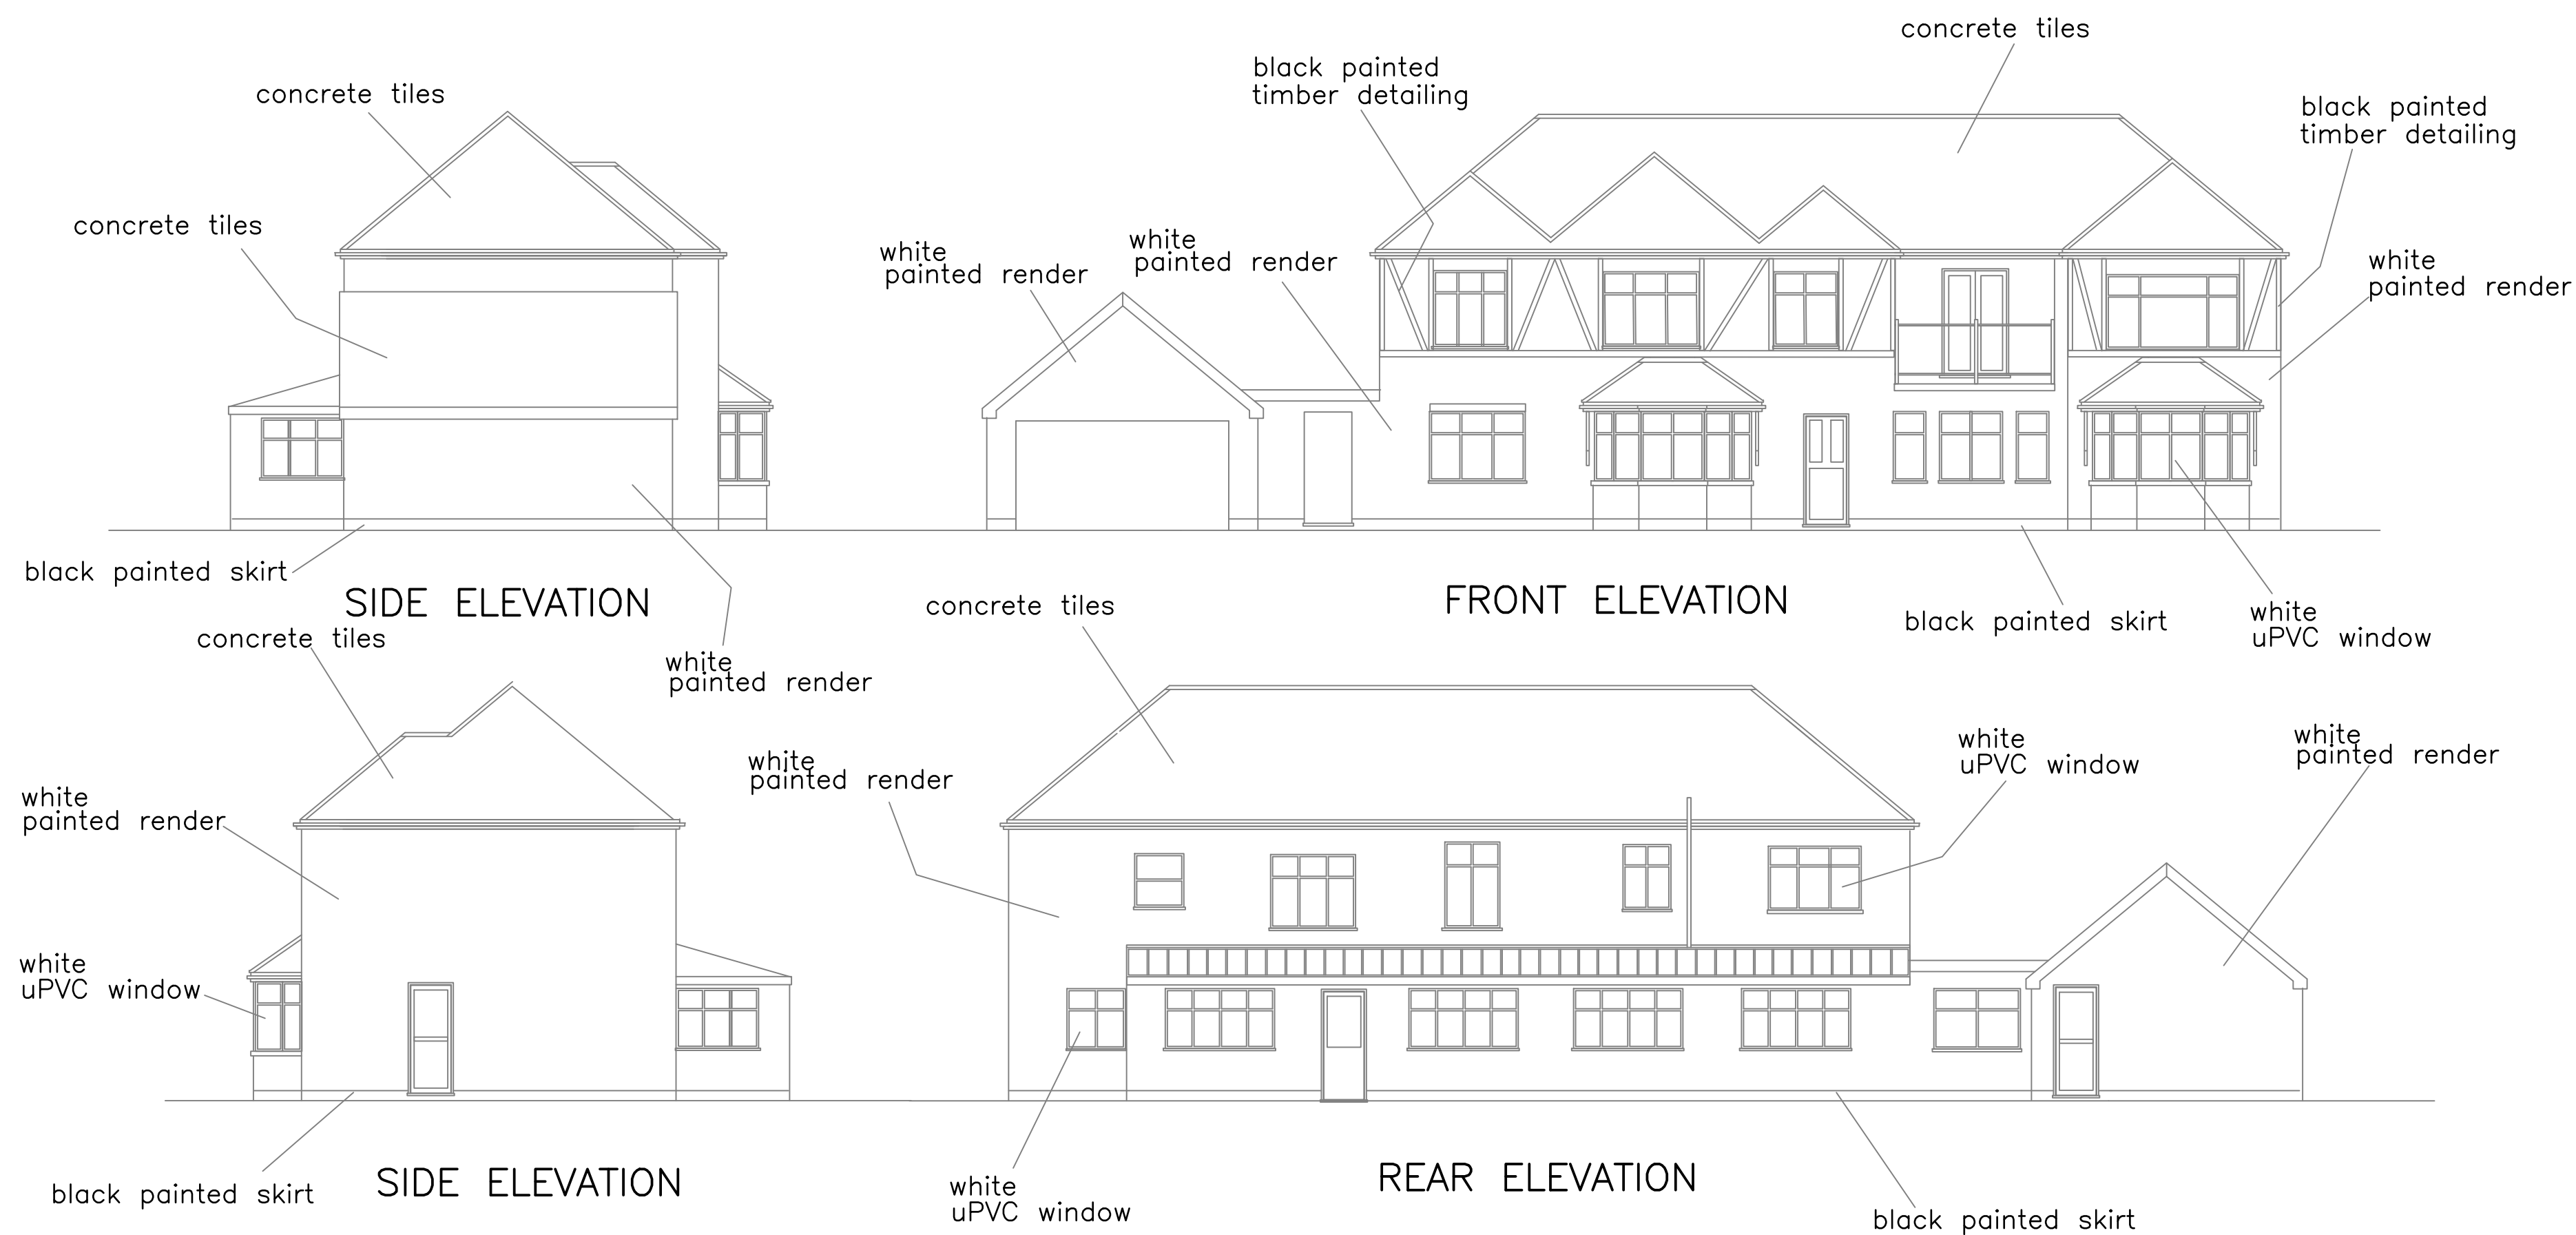


FIRST FLOOR PLAN

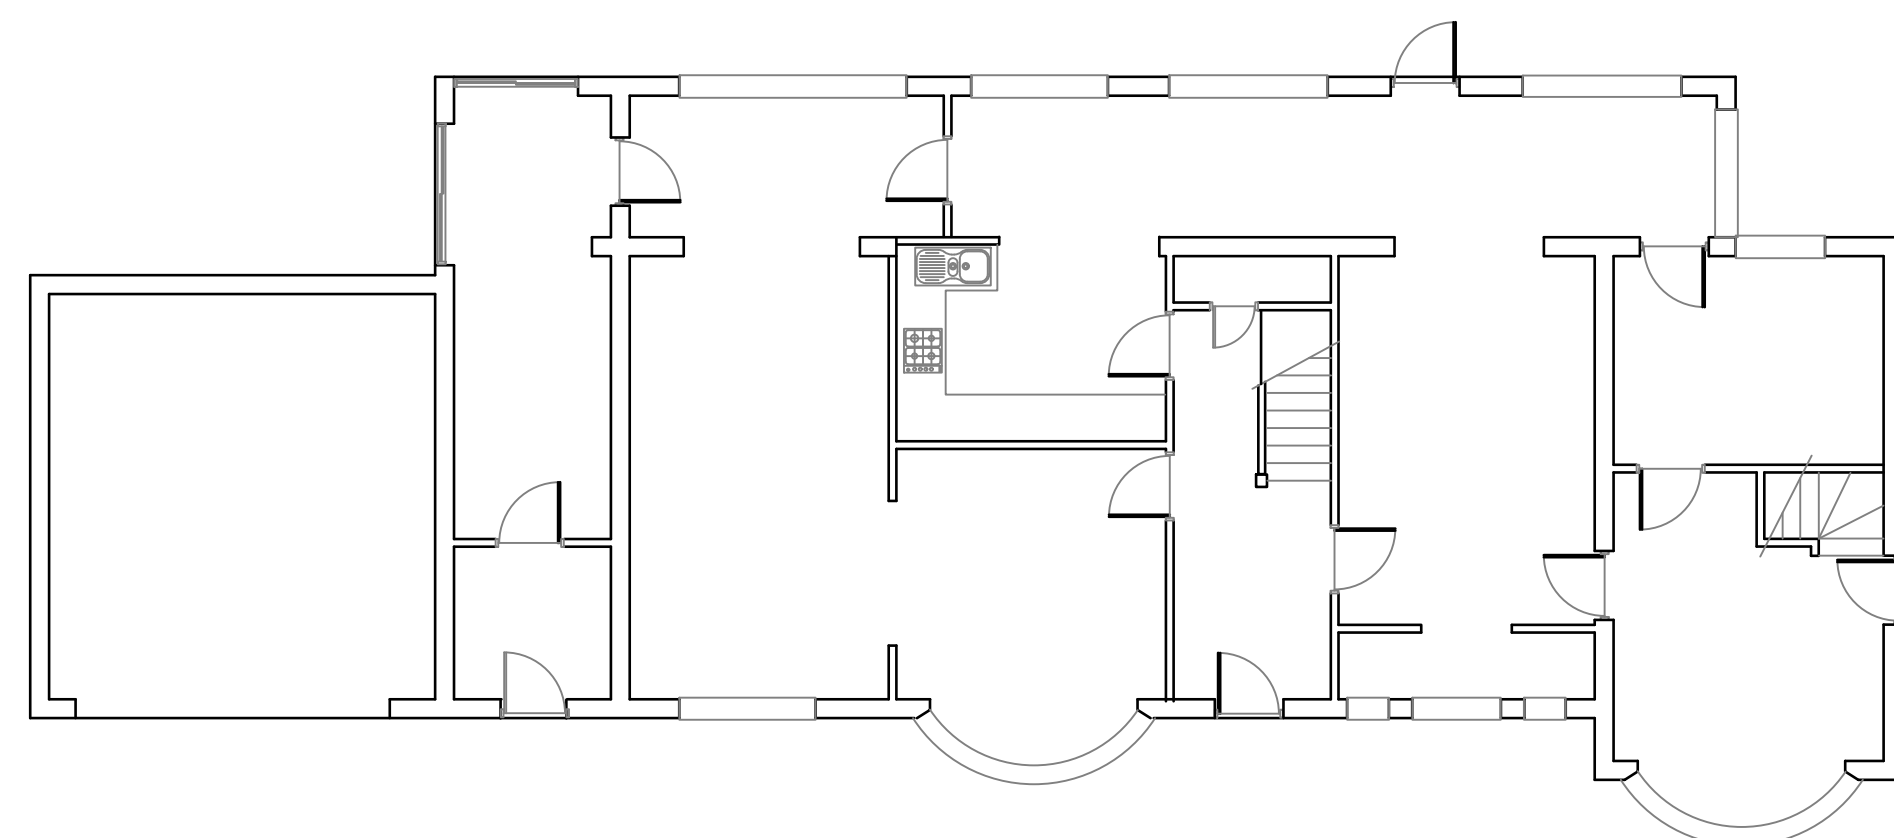

GROUND FLOOR PLAN

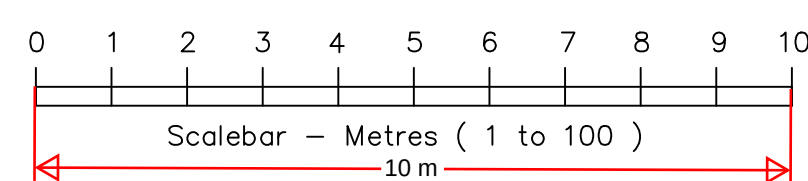

EXISTING LOCATION PLAN

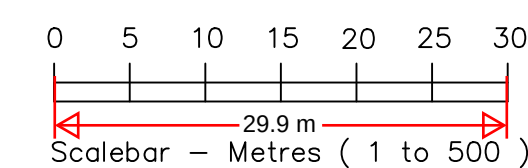

B	Scale changed in title block	11/7/22	GDM
A	Scale bars added	13/4/22	GDM
Ref.	Revision	Date	By

© All rights reserved. No part of this drawing may be reproduced or transmitted in any form by any means without written permission of the copyright holder.

Project
377 SINGLEWELL ROAD
GRAVESEND KENT

Drawing
PLANNING DRAWING
EXISTING DETAILS

Scale	1:100 1:500	Date
Drawn By	GDM	10/10/21
Designed By		
Checked By		

Drawing number
JC/21/04

B