


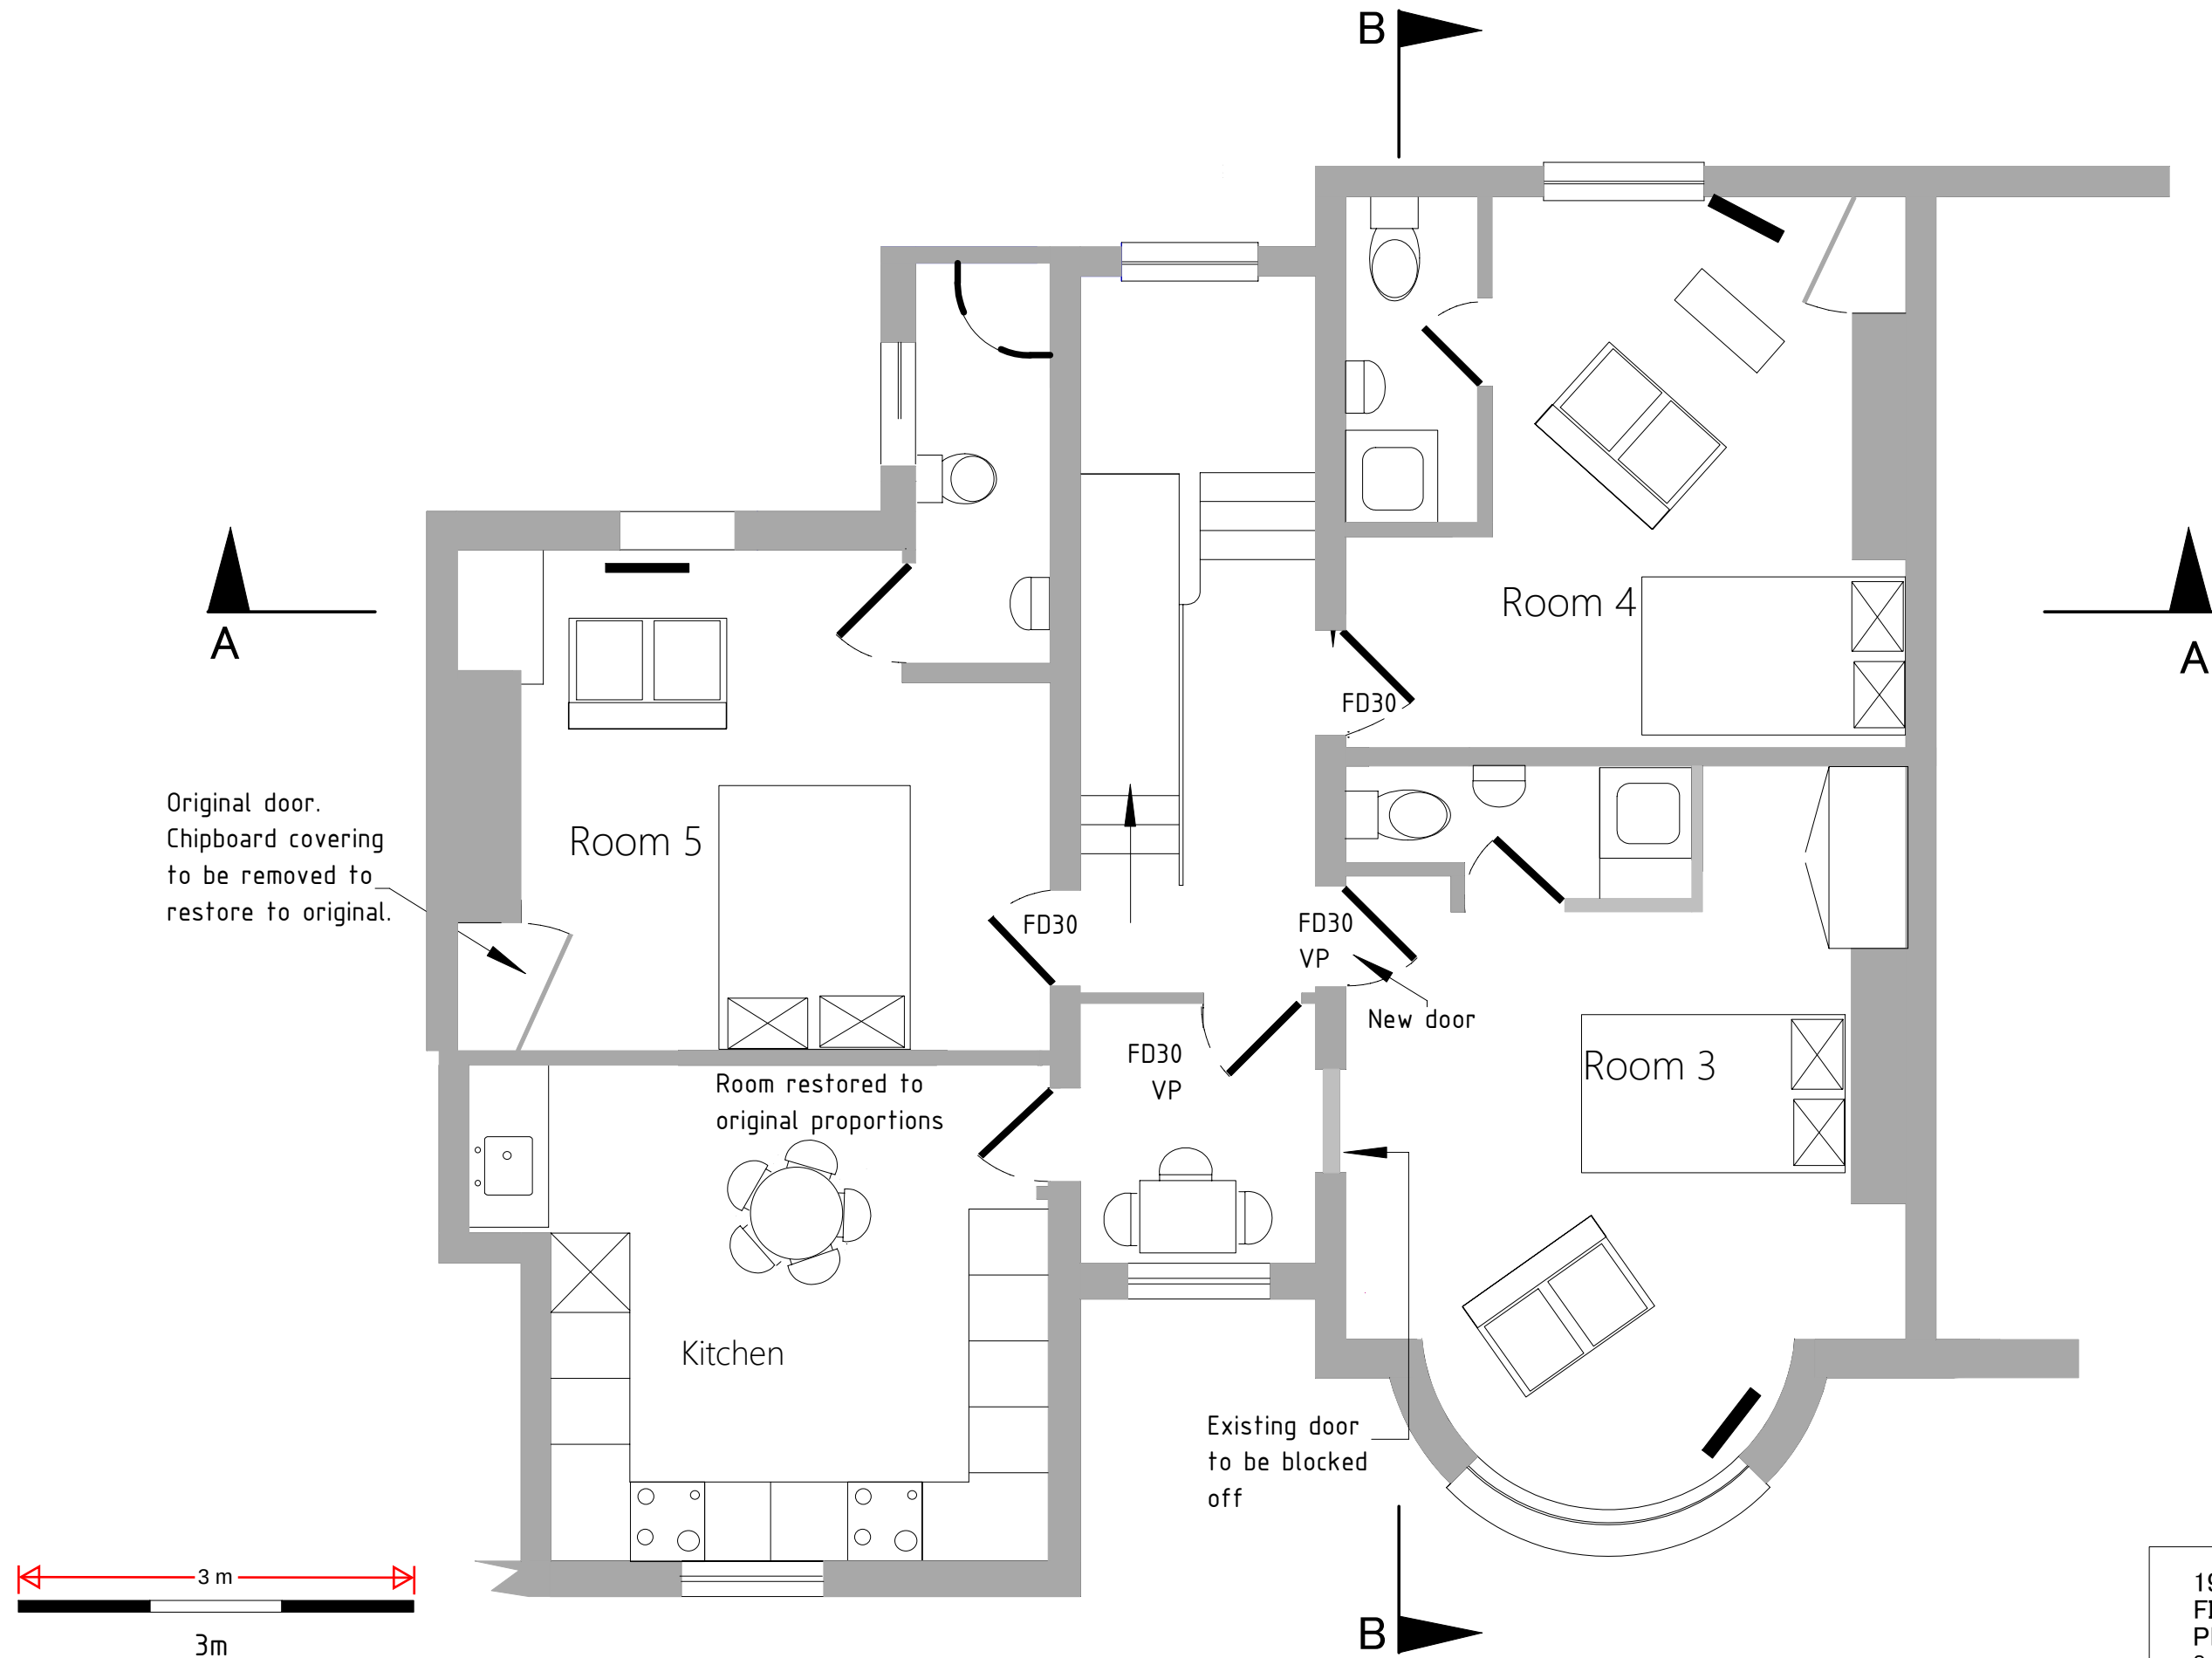

196 & 197 PARROCK STREET
FIRST FLOOR PLAN
PROPOSED
Scale 1:50 @ A3

Drawing Number	Revision	Date
PSH 014	B	17/06/2024
Rev A Note to restore cupboard doors added		
Rev B Entrance to room 3 altered		