




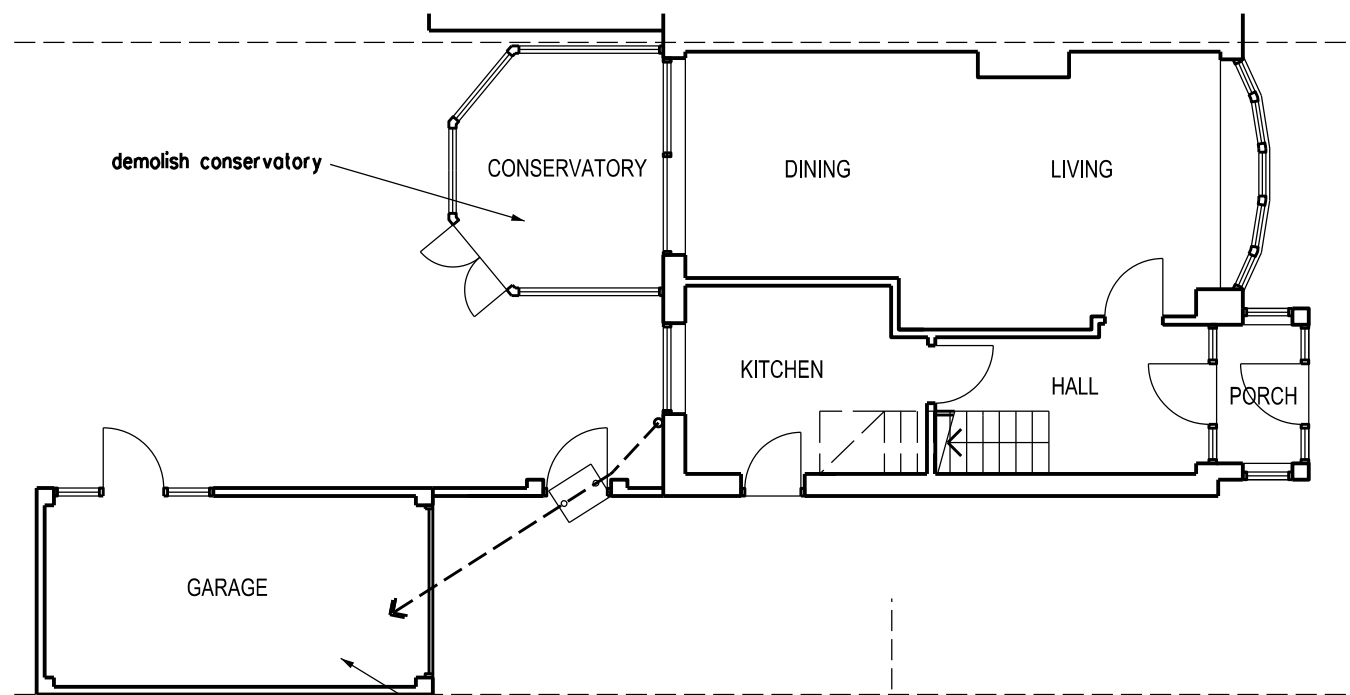


GROUND FLOOR PLAN

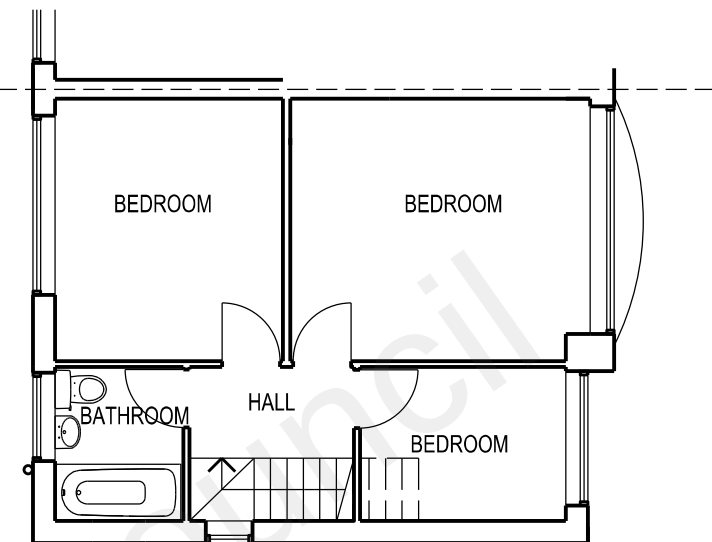

FIRST FLOOR PLAN

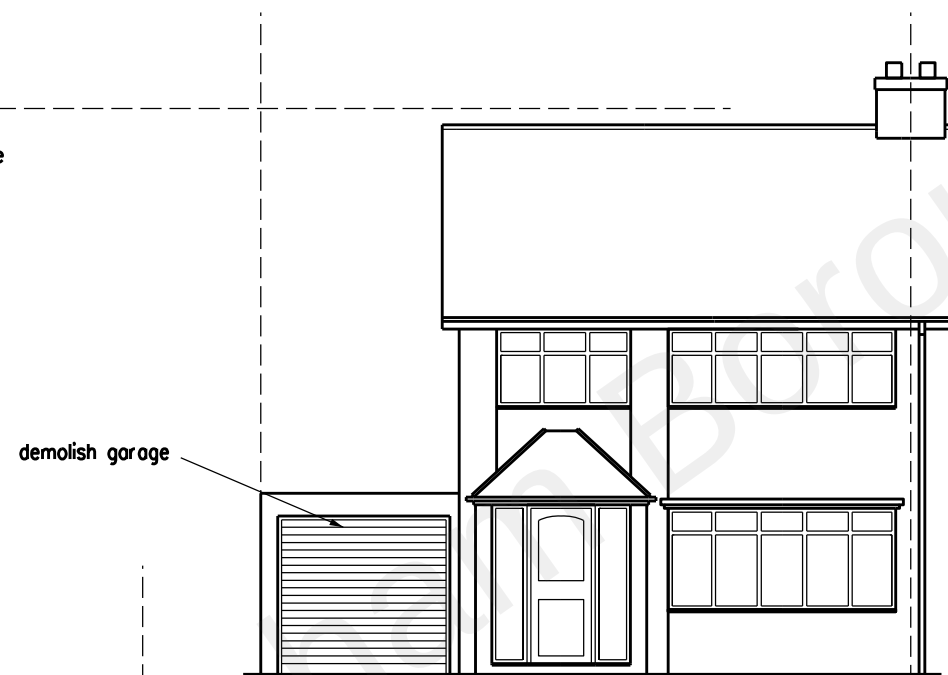

FRONT ELEVATION

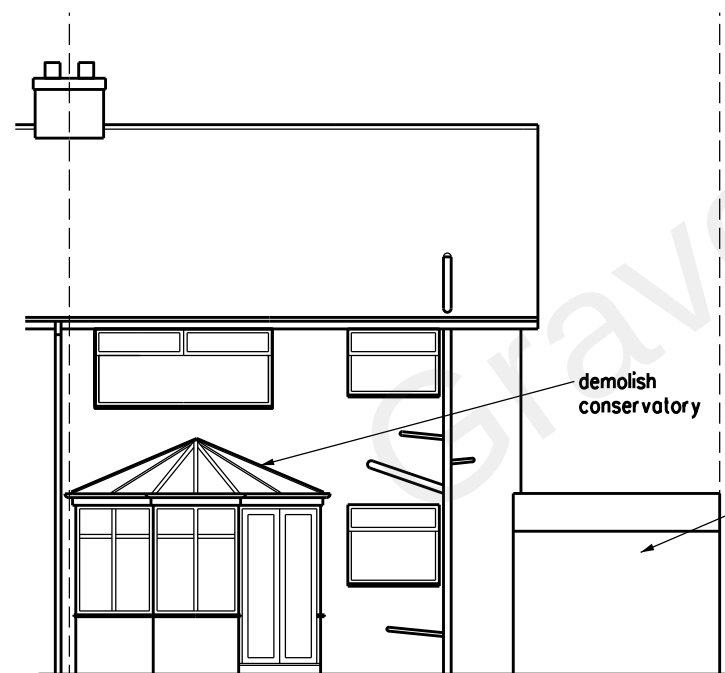

REAR ELEVATION



SIDE ELEVATION FACING No 21 FROBISHER WAY



REVISION	DATE
ARCHITECT TA ARCHITECTS 11 JOYDENS WOOD ROAD BEXLEY KENT DA5 2HS Tel 07905 130591 ta140256@googlemail.com	
JOB PROPOSED DOUBLE STOREY FRONT & REAR EXTENSIONS AT 23 FROBISHER WAY GRAVESEND KENT DA12 4QY	
DRAWING EXISTING GROUND AND FIRST FLOOR PLANS FRONT, REAR AND SIDE ELEVATIONS	
SCALE 1:100 AT A3	DATE MAY 2020
DRAWING NO. KS/02	