



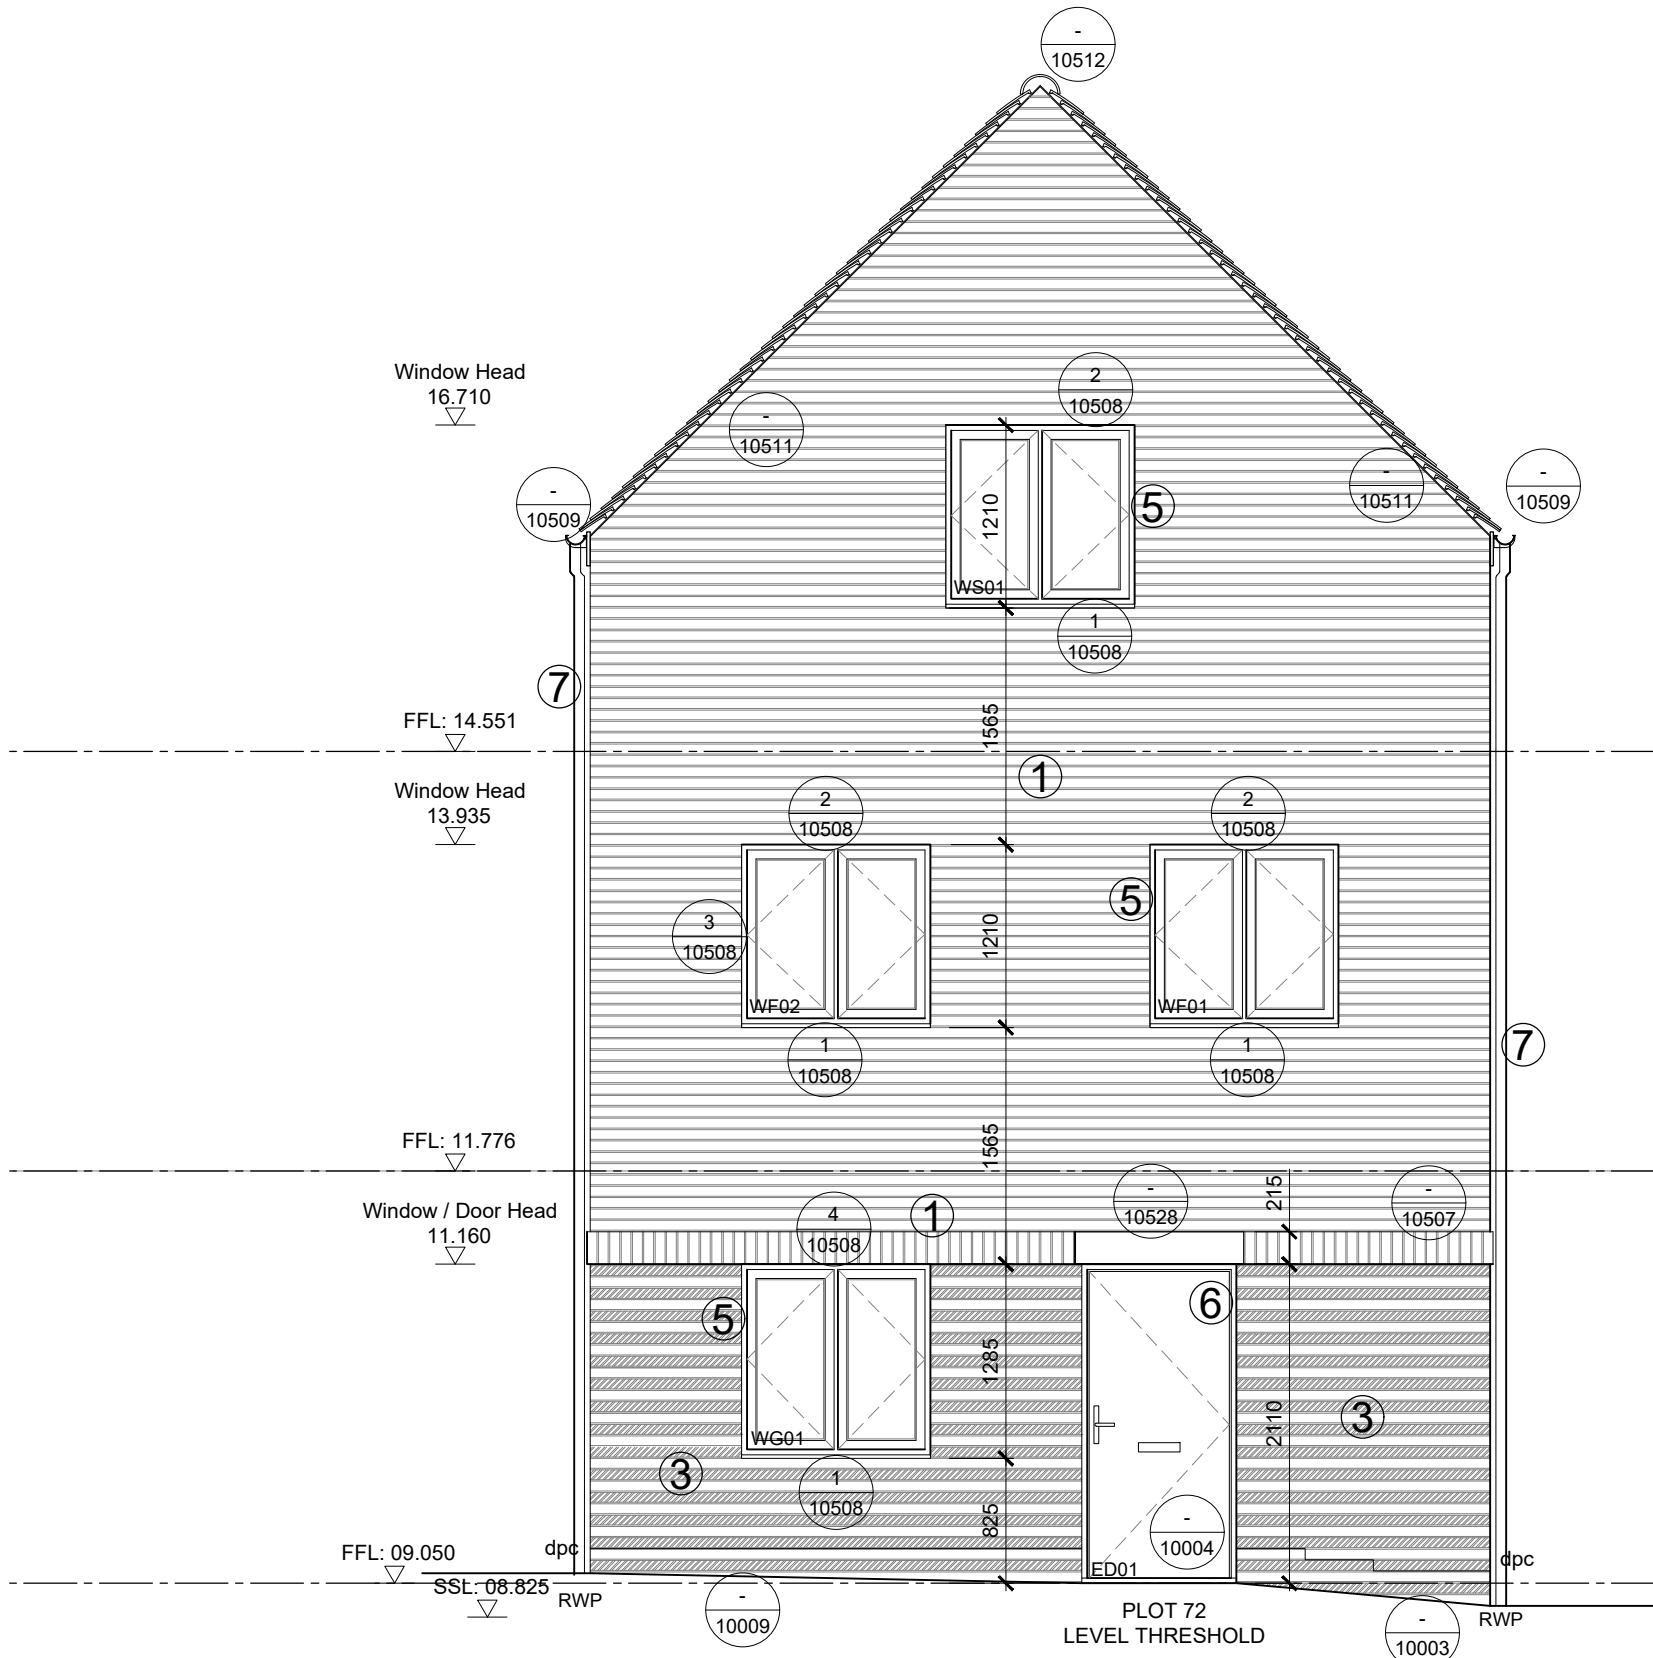

FRONT ELEVATION

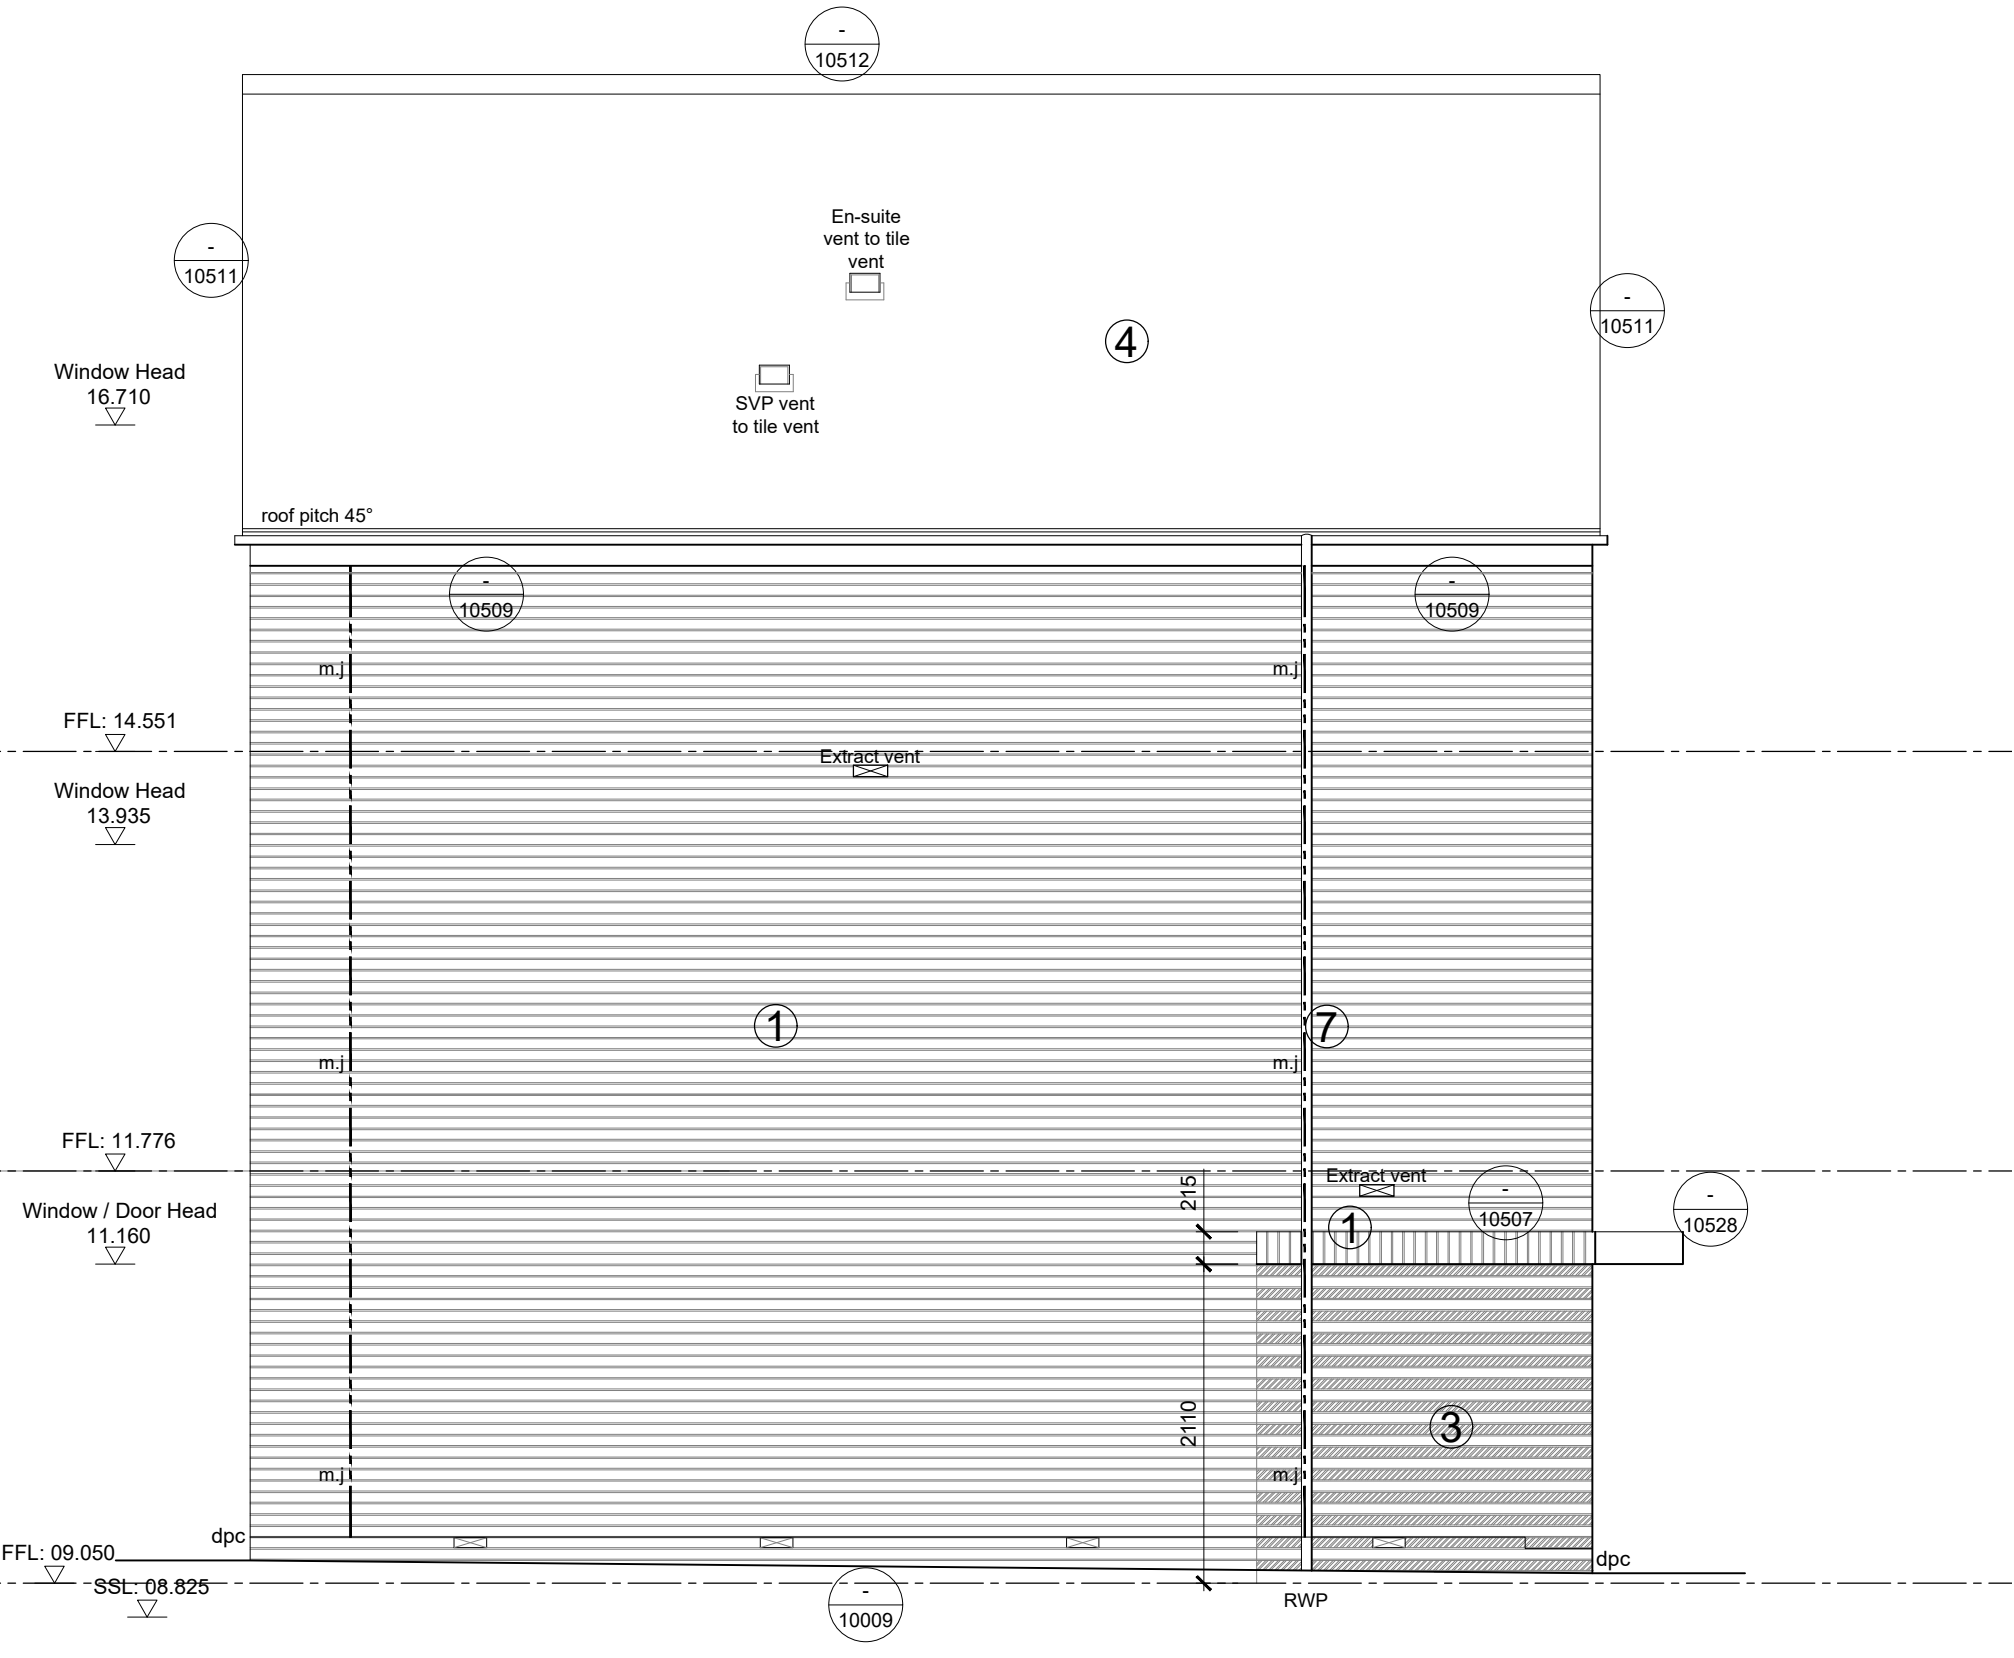

SIDE ELEVATION


KEY TO SYMBOLS ELEVATION

- Indicates position of tile vents
- Cold water bib tap
- Movement Joint positions are shown indicatively. Structural engineer to confirm locations
- External door reference
- Window reference
- Windows marked thus to be egress windows
- Indicates location of safety glass
- Indicates obscure glazing
- Detail Drawing Number
- Swift Brick


Materials Key:

- 1 - Brick Type 1: Cream
- 2 - Brick Type 2: White
- 3 - Alternating courses of brick type 1 and 2 with Grey mortar (terminating at top in brick type 2)
- 4 - Charcoal Grey Roof Tile
- 5 - UPVC Windows and Doors - Black
- 6 - GRP Front Doors - Black
- 7 - Black Rainwater Goods

Refer to Materials Schedule for specified items

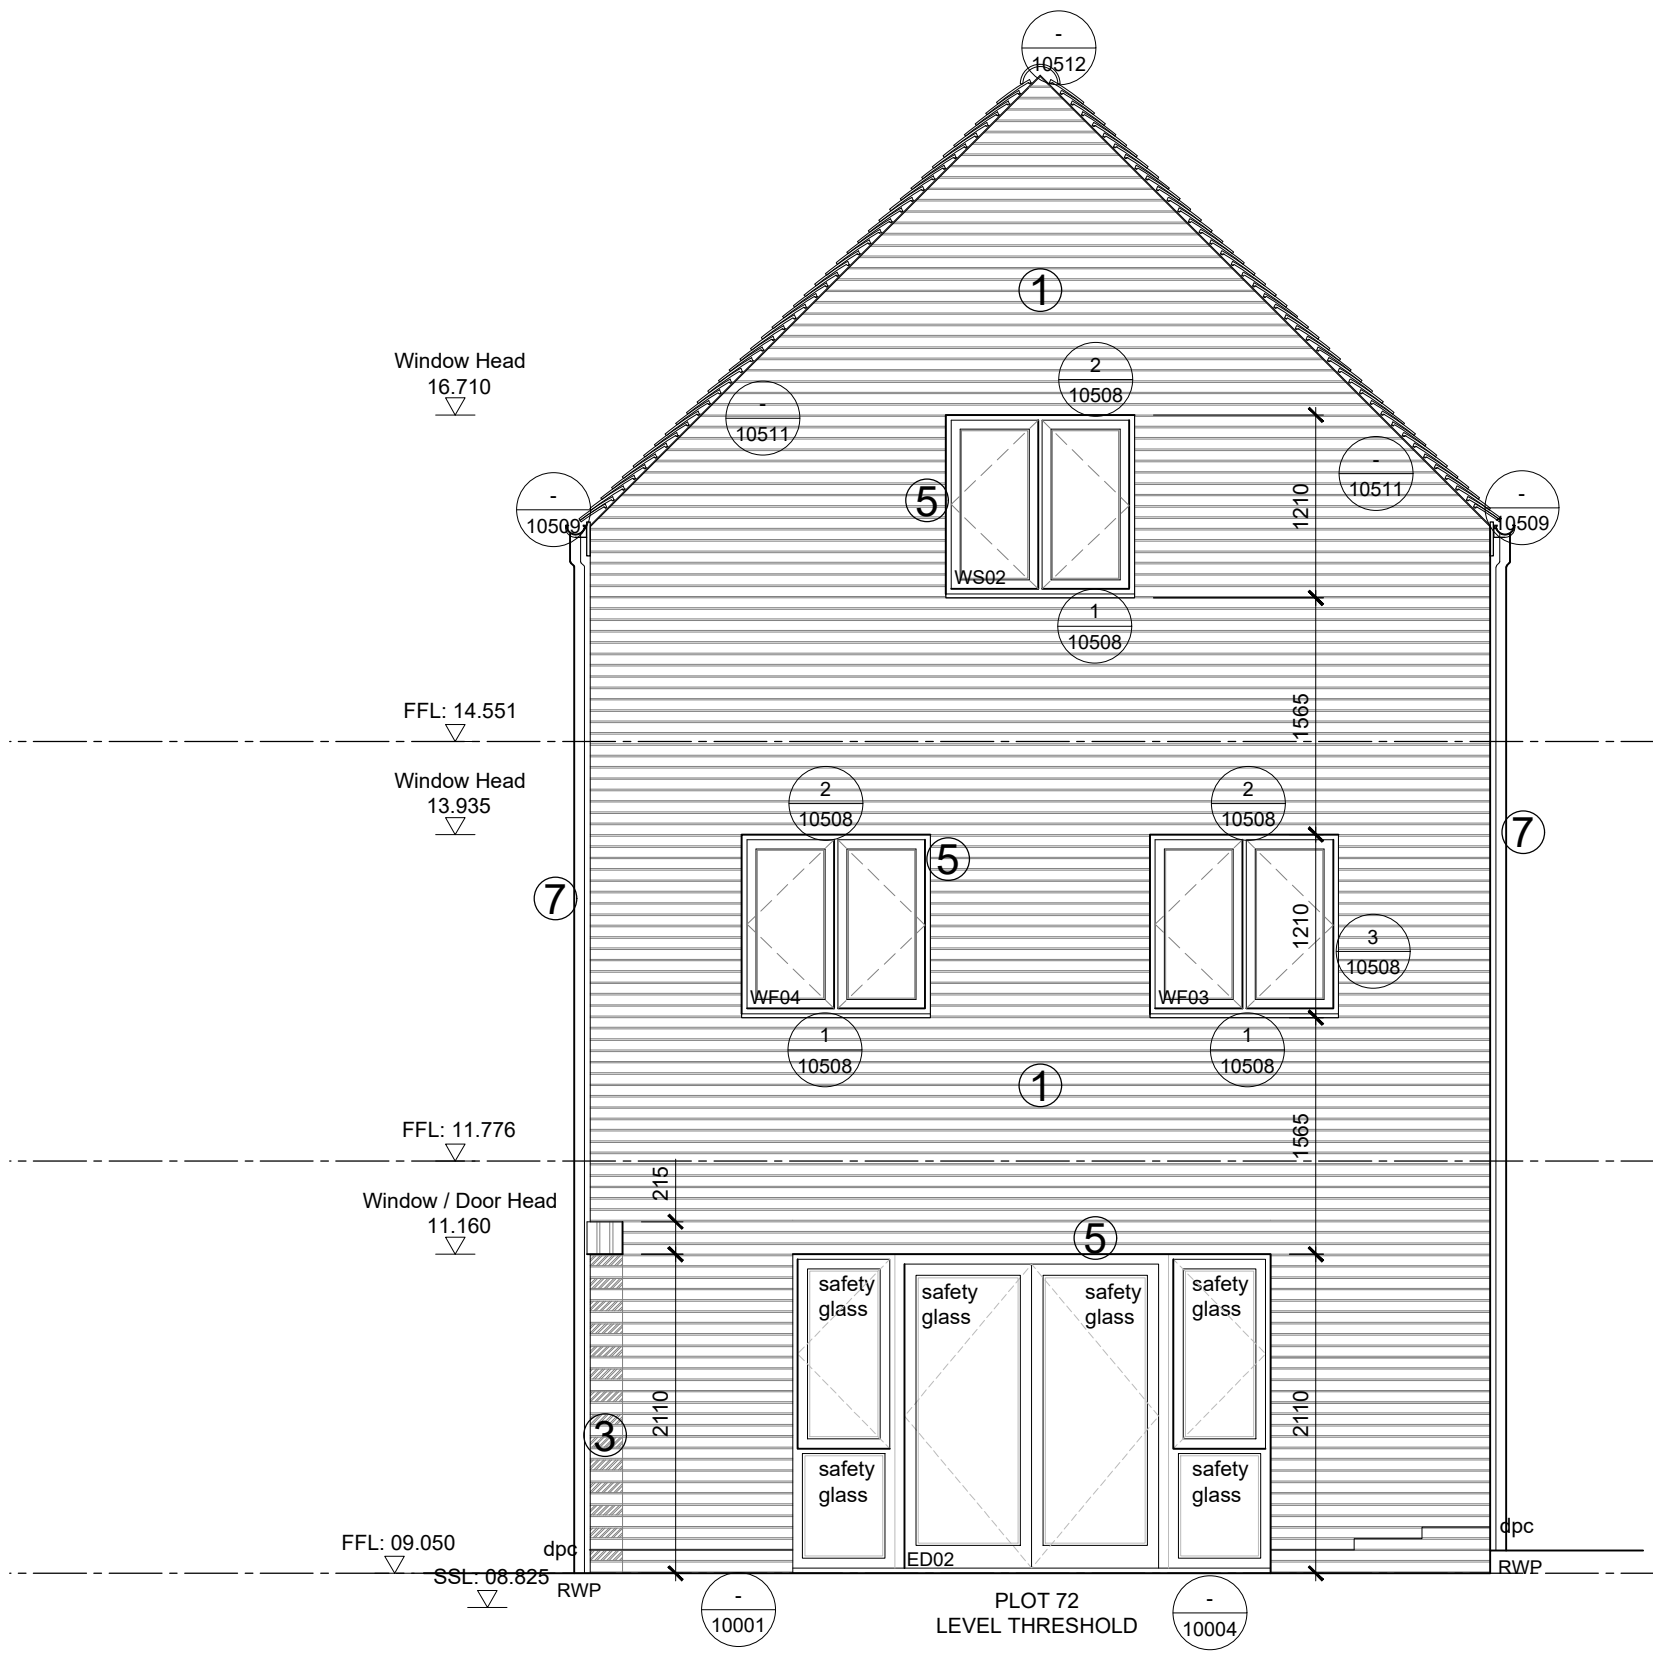

REAR ELEVATION

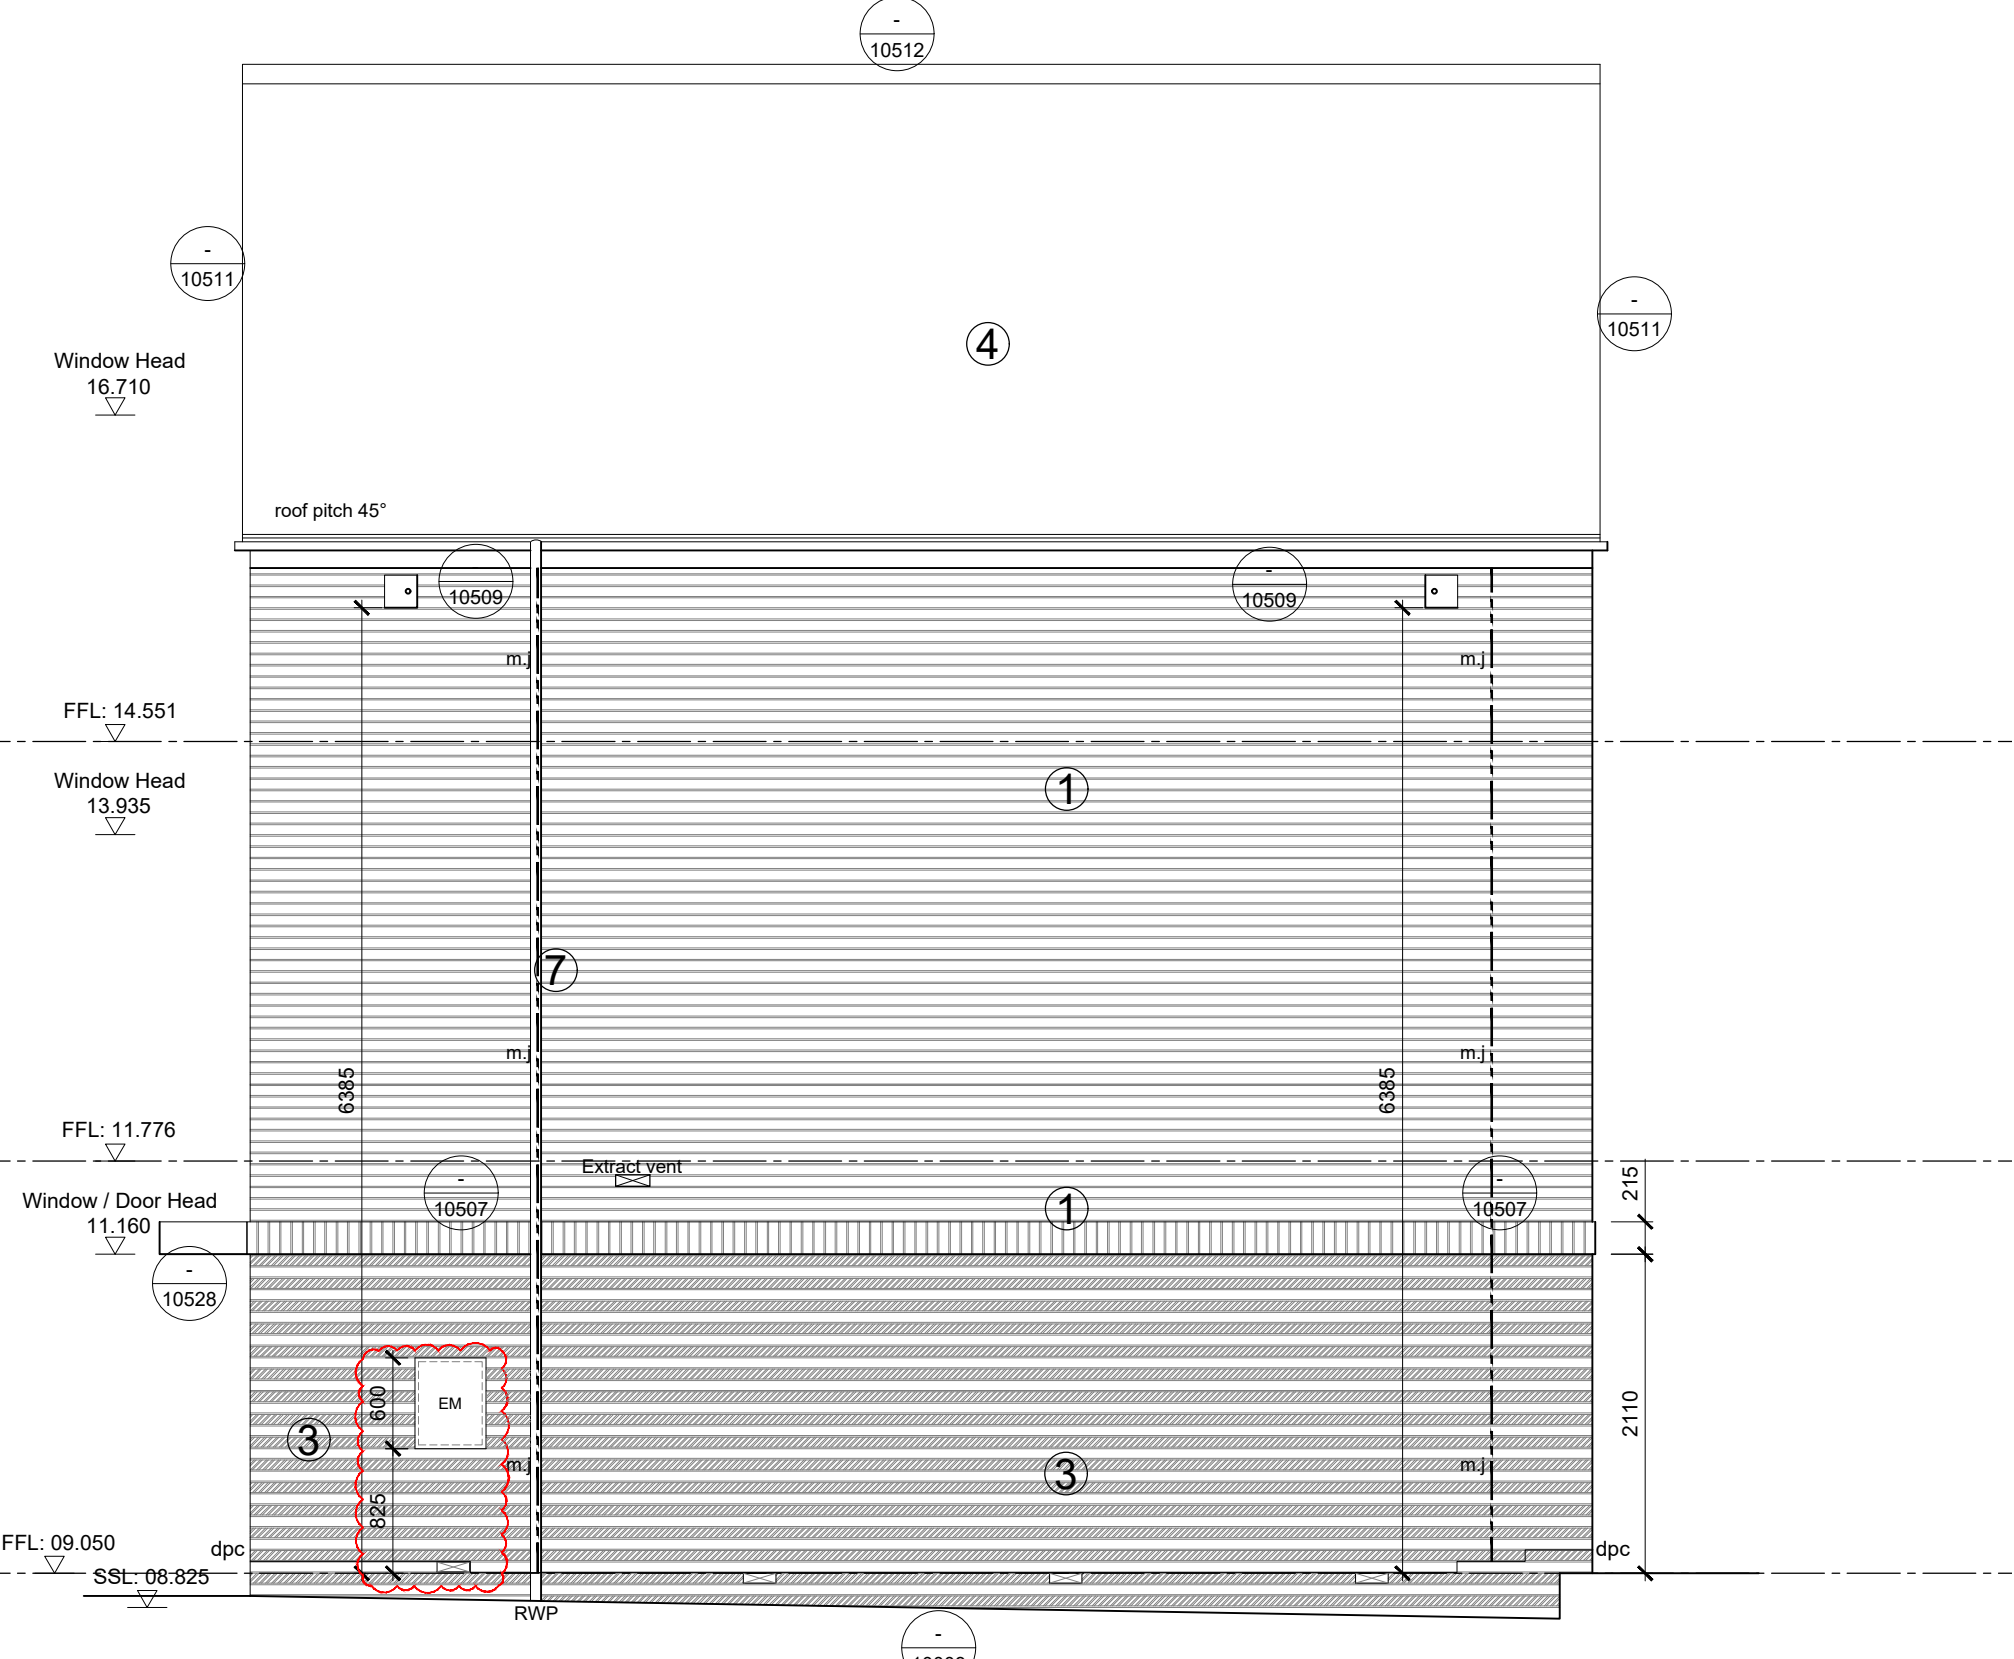

SIDE ELEVATION

CLAGUE ARCHITECTS

www.clague.co.uk 01227 702 060 info@clague.co.uk

Client
Hill Residential

Project Title
Proposed Residential Development
Milton Place
Gravesend
Kent

Drawing Description
Plot 72
House Type - H3 (Walbury V2)
Elevations

Scale Date Created Checked
1:50 @ A1 September 2025 LB

Drawing Status

CONSTRUCTION

Drawing Number Revision
MPG-CLA-H3-ZZ-D-A-07800 C06

