



EXISTING ELEVATIONS


SIDE VIEW from A - A

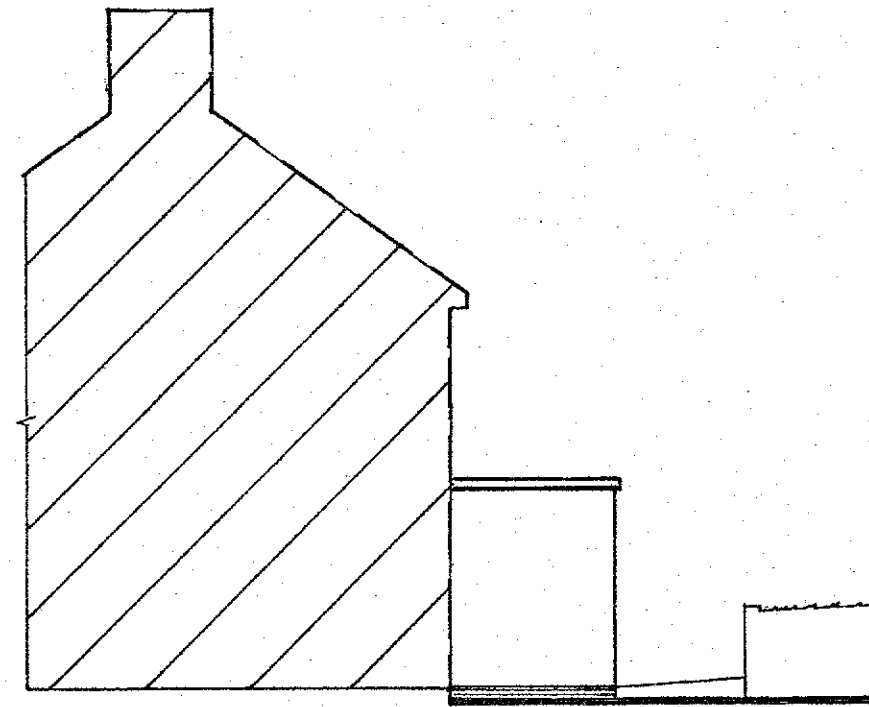

REAR VIEW

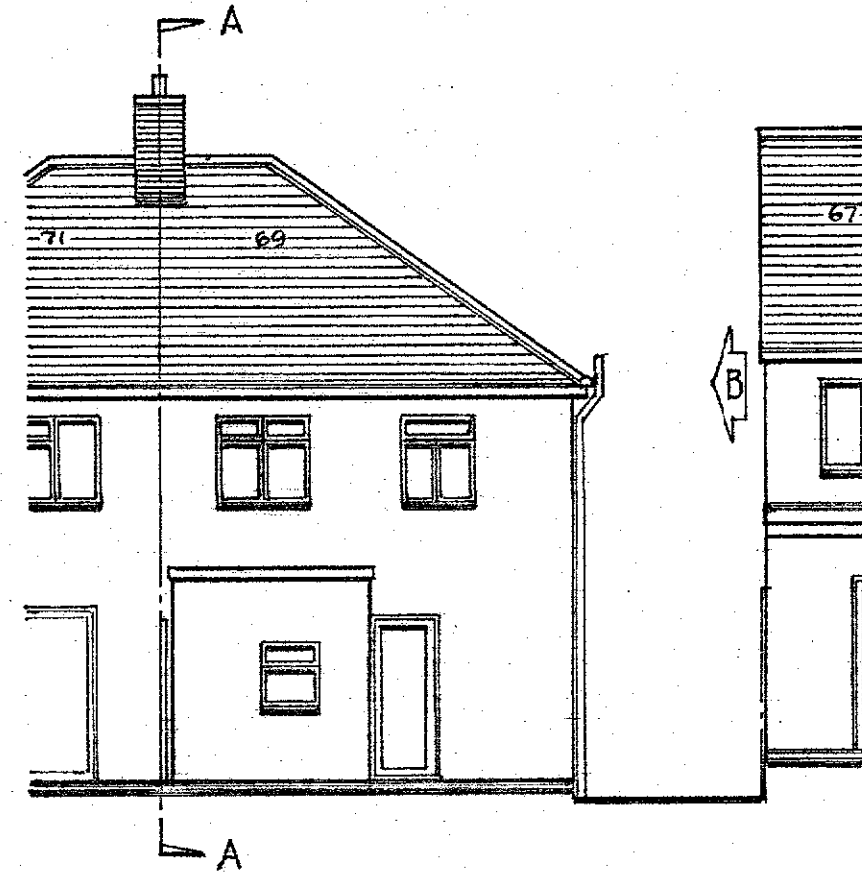


SIDE VIEW from B

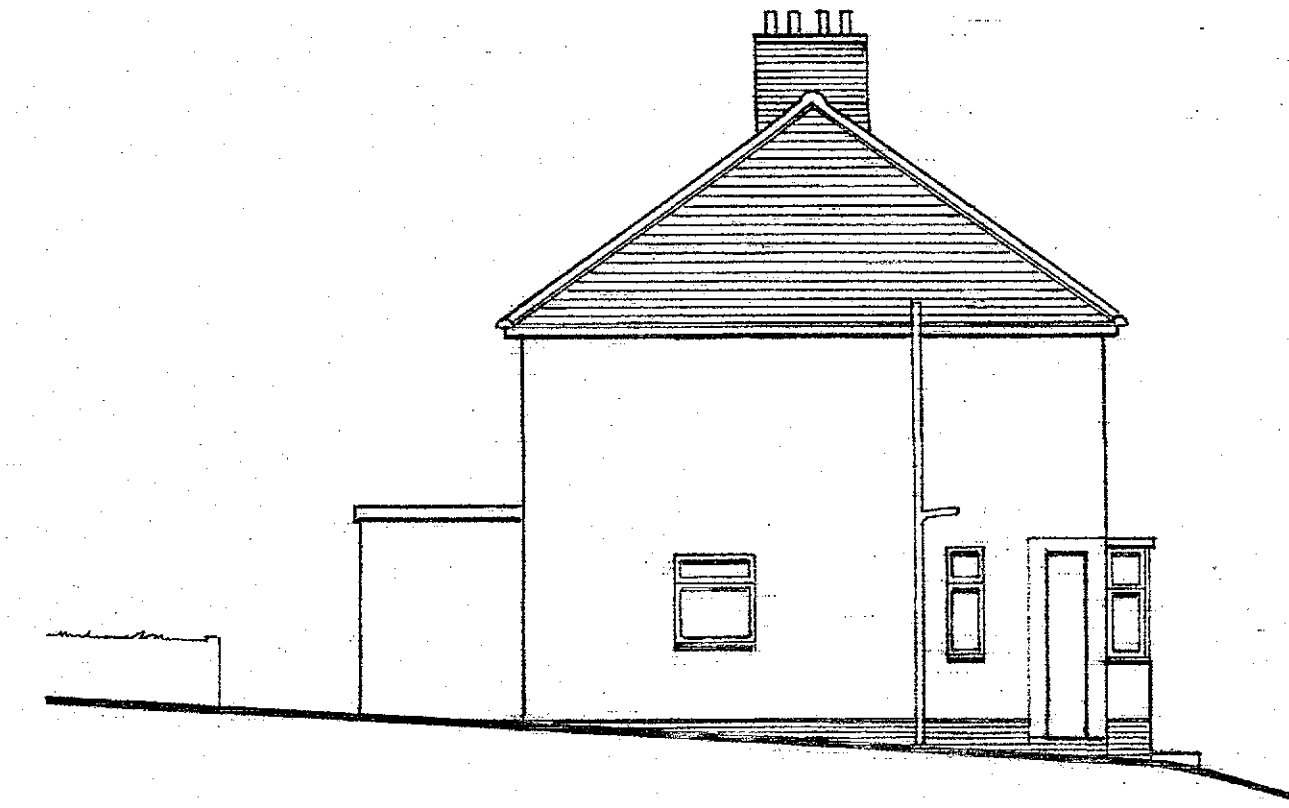


GROUND - FLOOR PLANS

5300

MIN 150

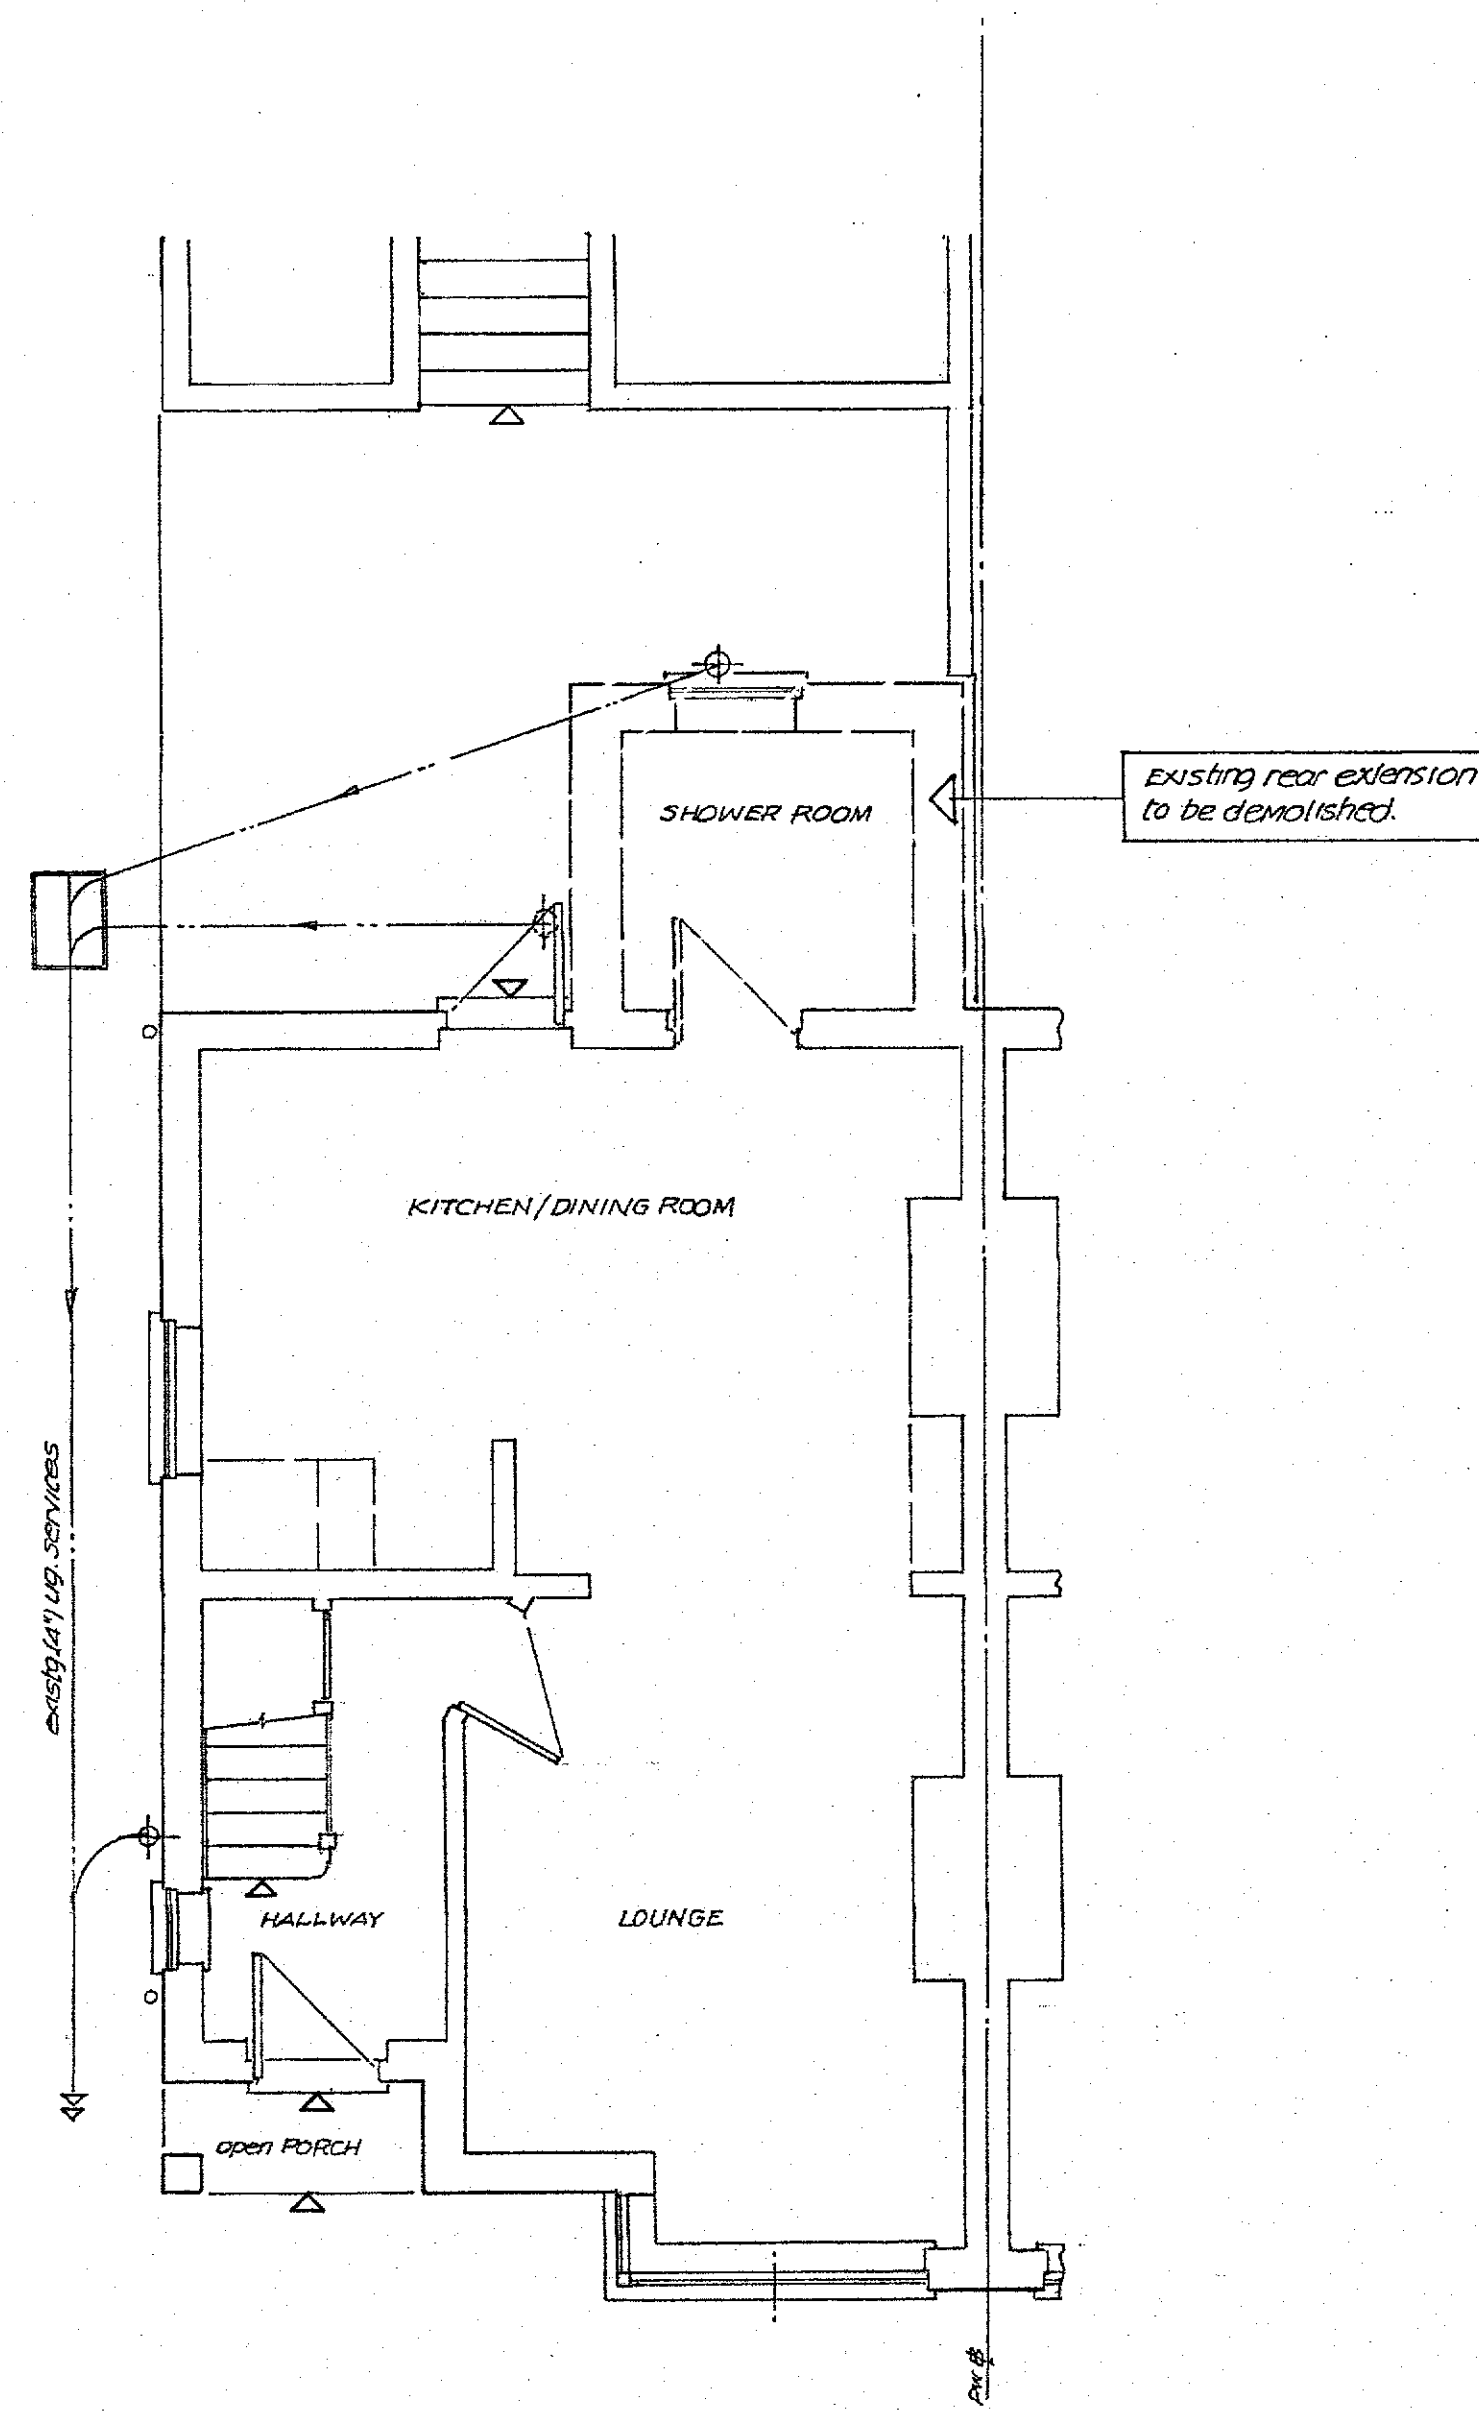

EXISTING FLOOR PLAN

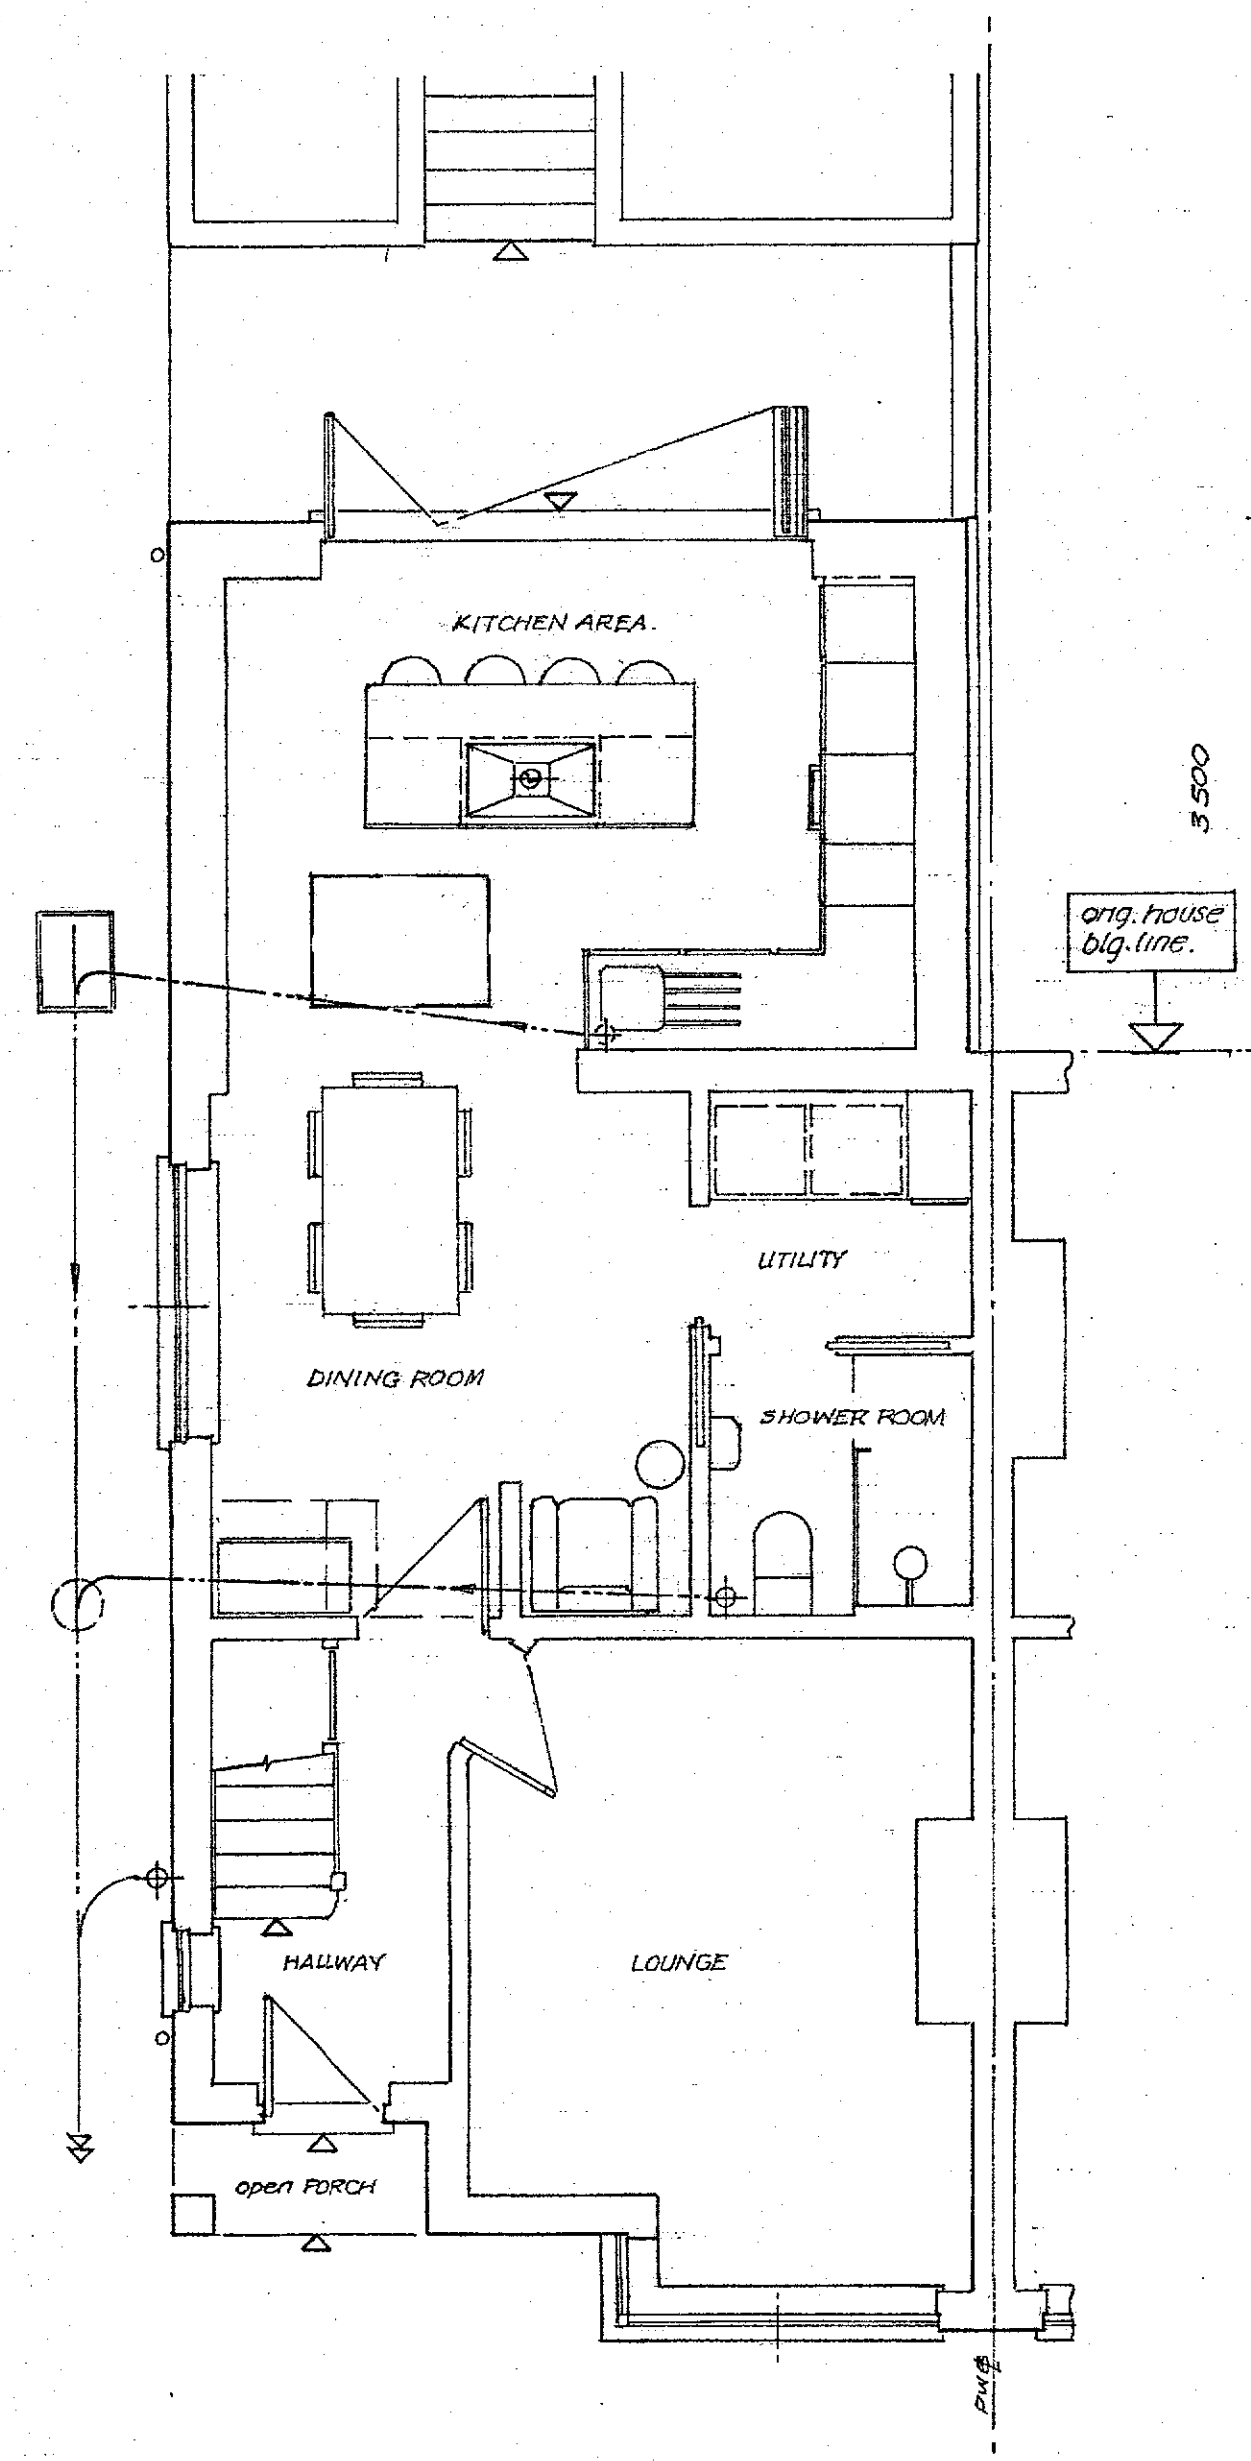

PROPOSED FLOOR PLAN

application site address: 69 HILLSIDE AVENUE GRAVESEND KENT DA12 5QN	dig title: Existing ELEVATIONS and existing/prop. FLOOR PLANS
client: MR&MRS. N.WILLIAMSON	project title: Proposed - SINGLE STOREY REAR EXTENSION
scales: @ A1 Date: MAY 2023 Drawn by B. Saunders	project ref: BDS2308 SHEET 1 REVISION revisions / state:

