



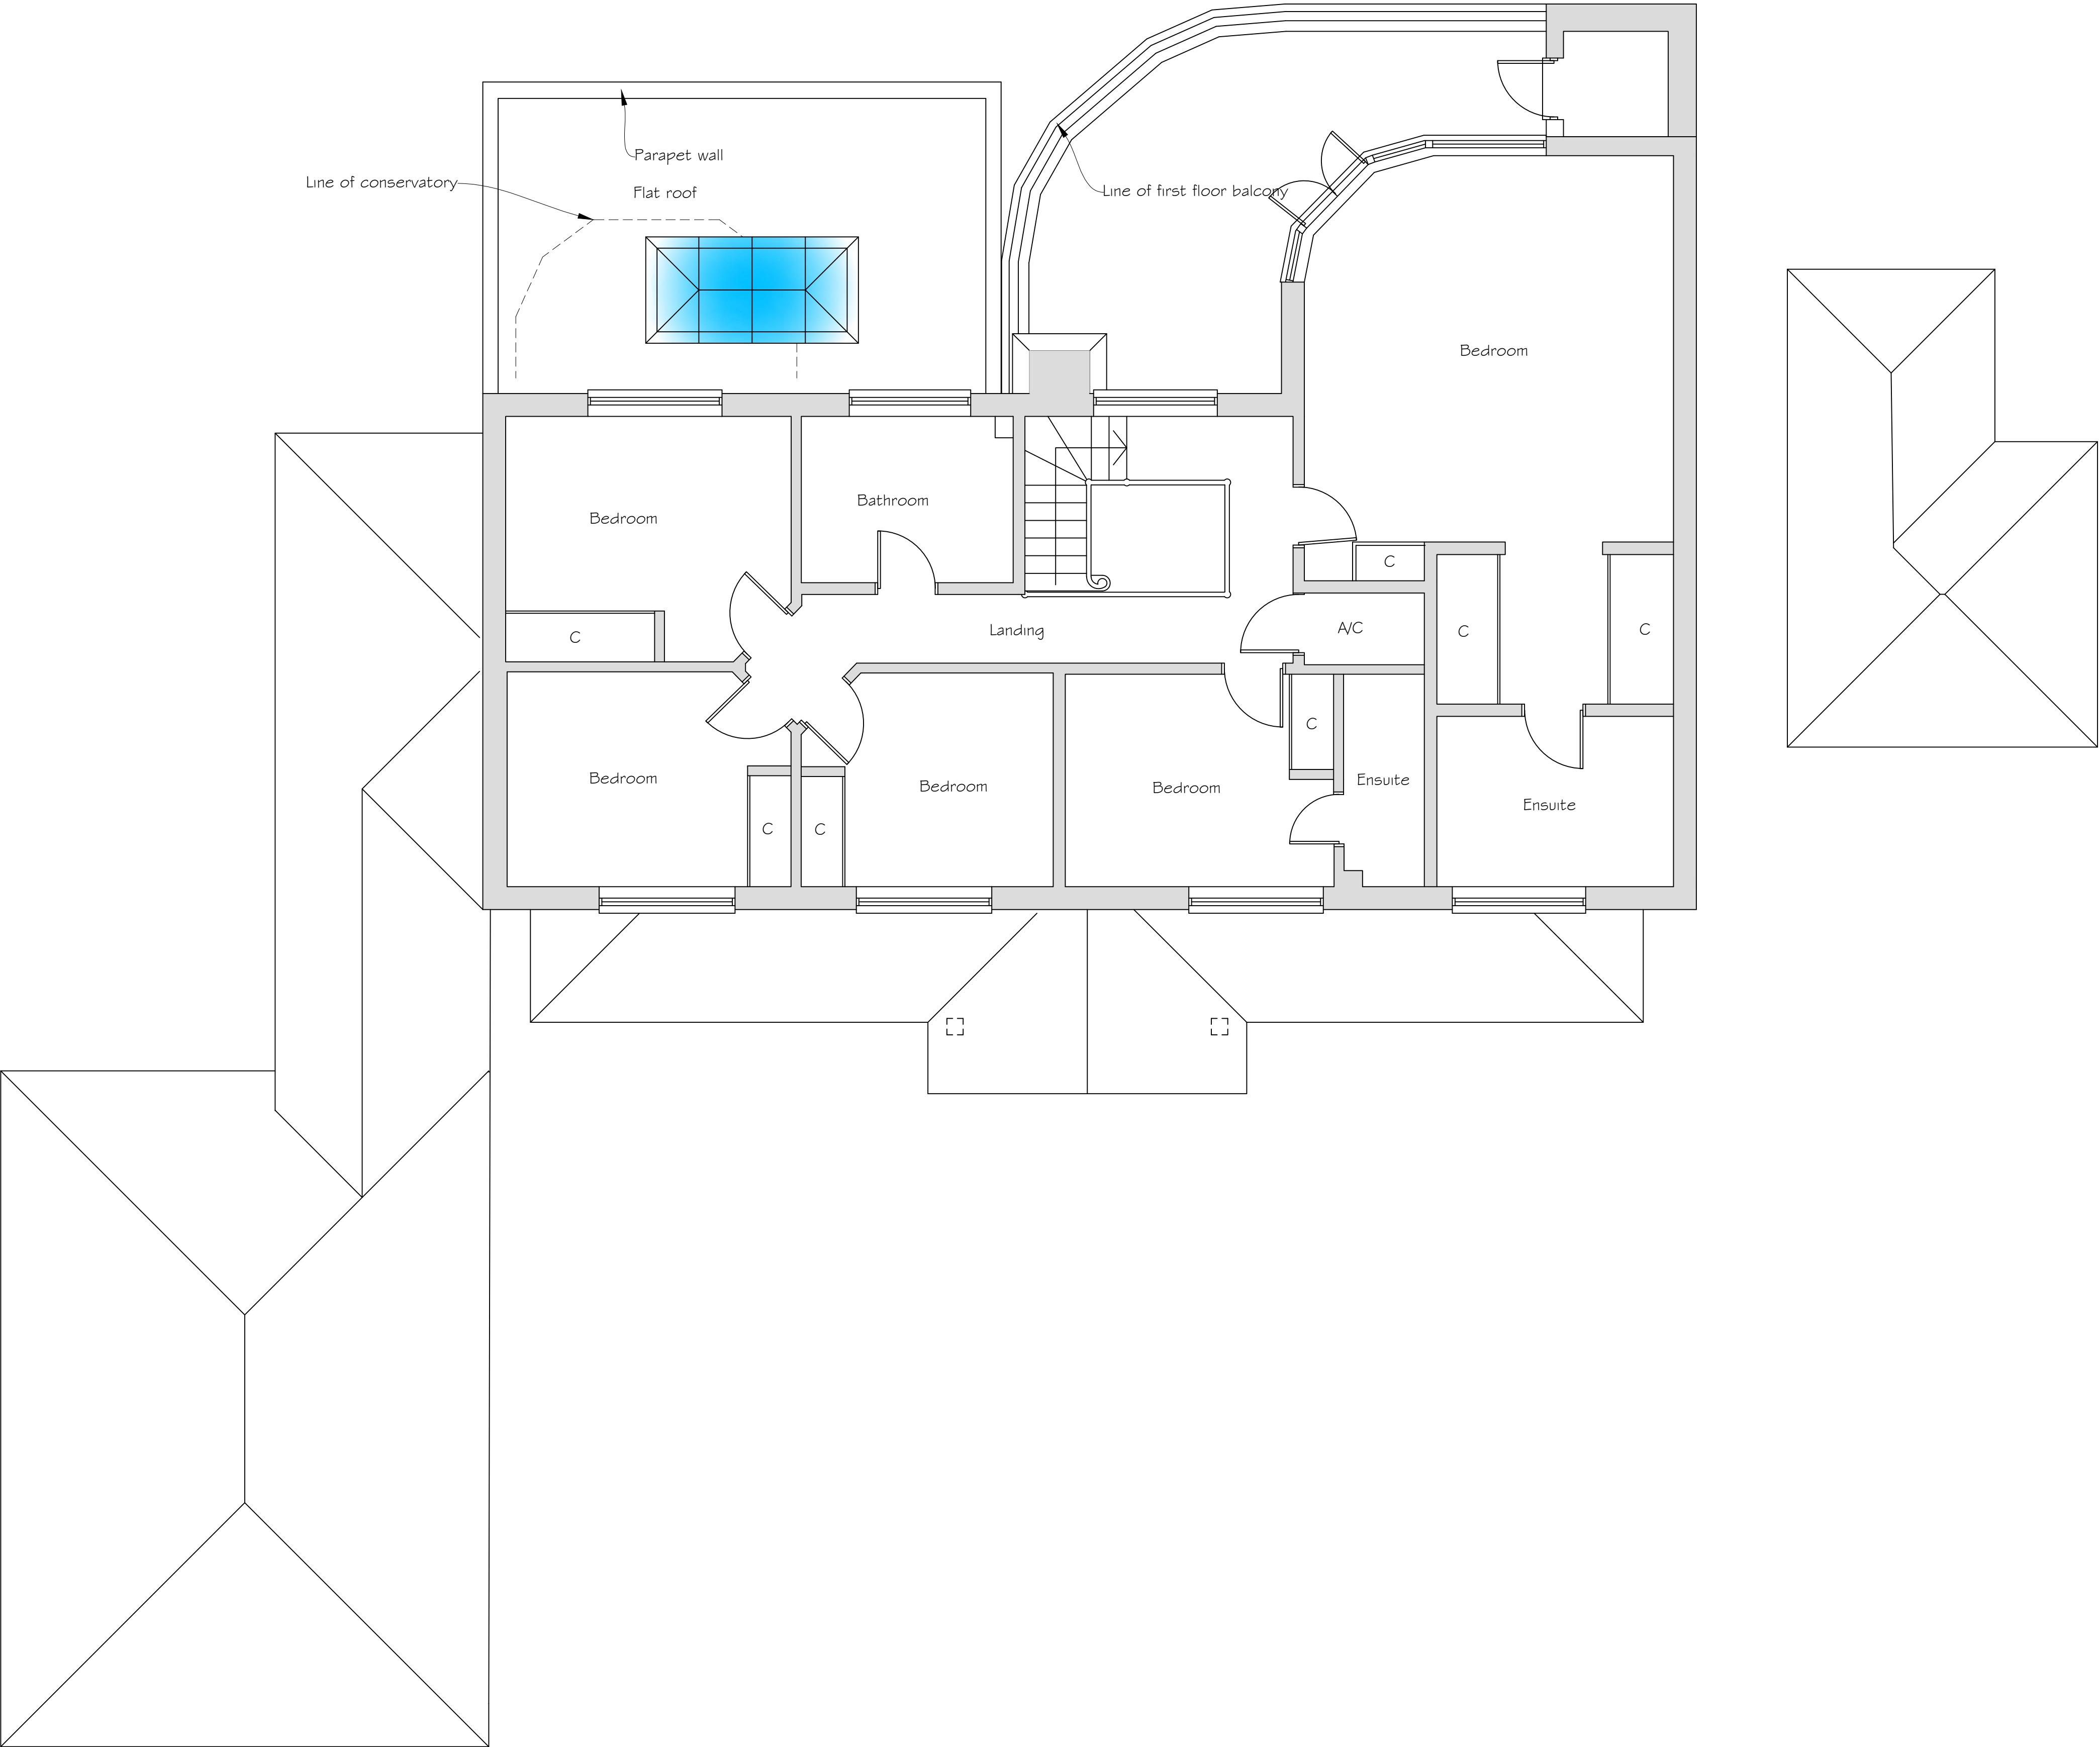

First Floor Plan

Scale 1:50

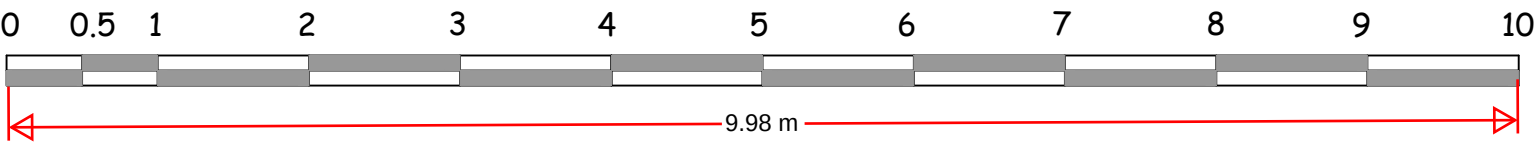

Rev C- Proposal amended. 3 October 2024
Rev B- Proposal amended. 3 September 2024
Rev A- Roof lantern added. 12 June 2024

Copyright Synergy Planning & Property Consultants Ltd The Office The Larches Rochester Kent ME3 7NQW		
Client		
Mr F Whitehead		
Address		
Broadwood House		
Drawing title		
First floor Proposed plan		
Scale		
1:50		
Date	February 2024	Drawn by
Drawing No	24/431/05	C