




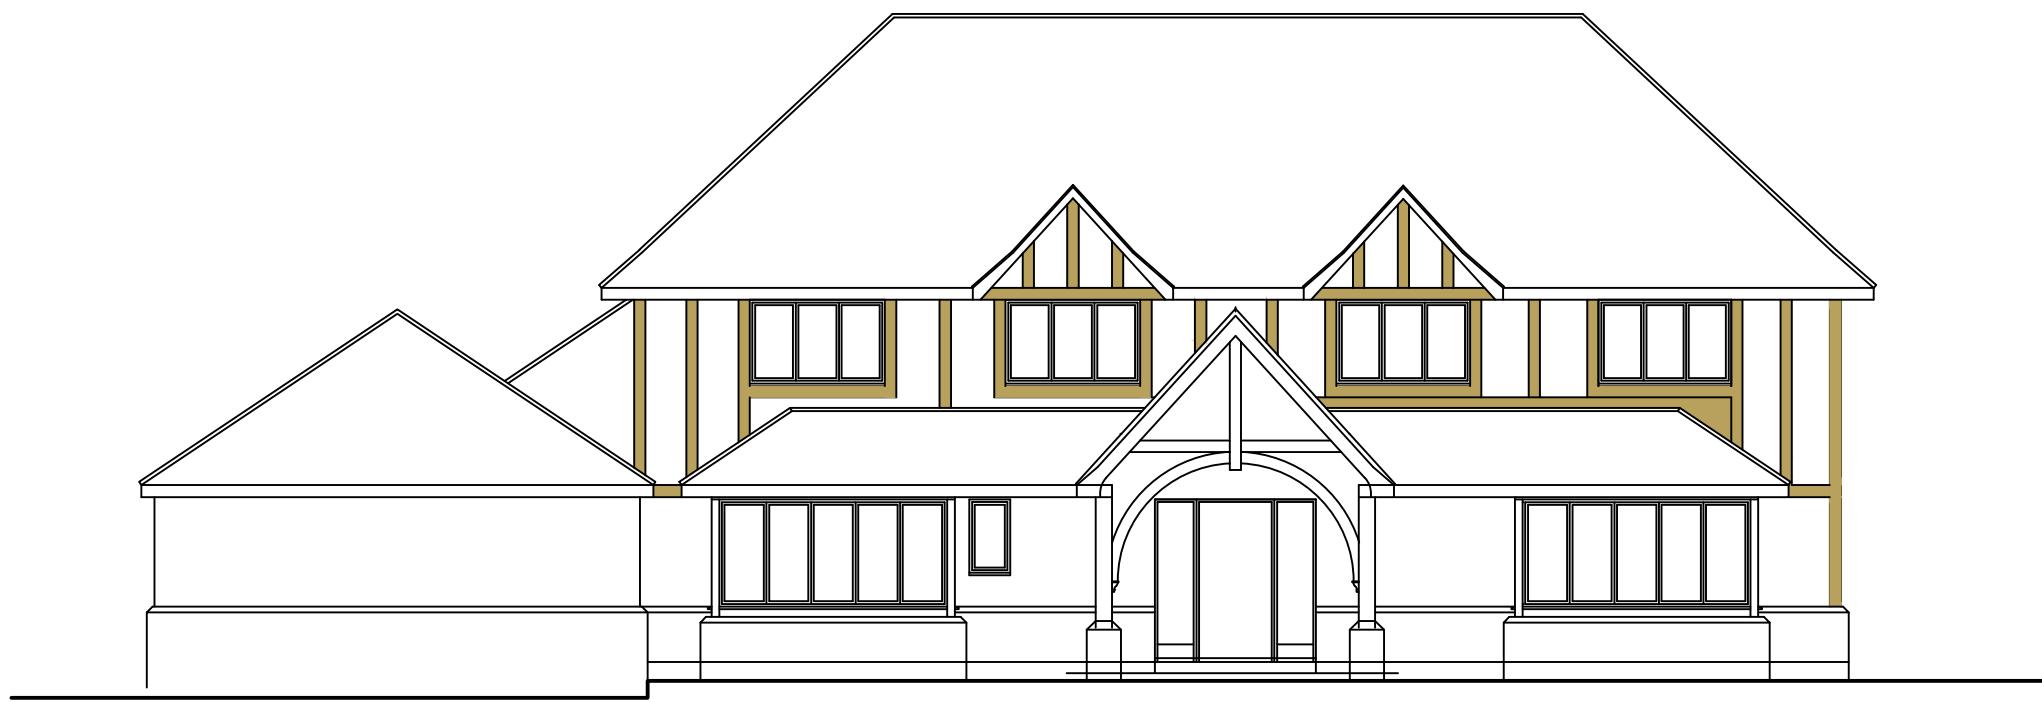


Front Elevation
Scale 1:100

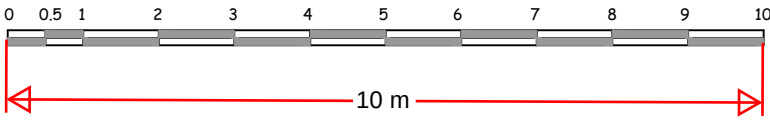

Side Elevation

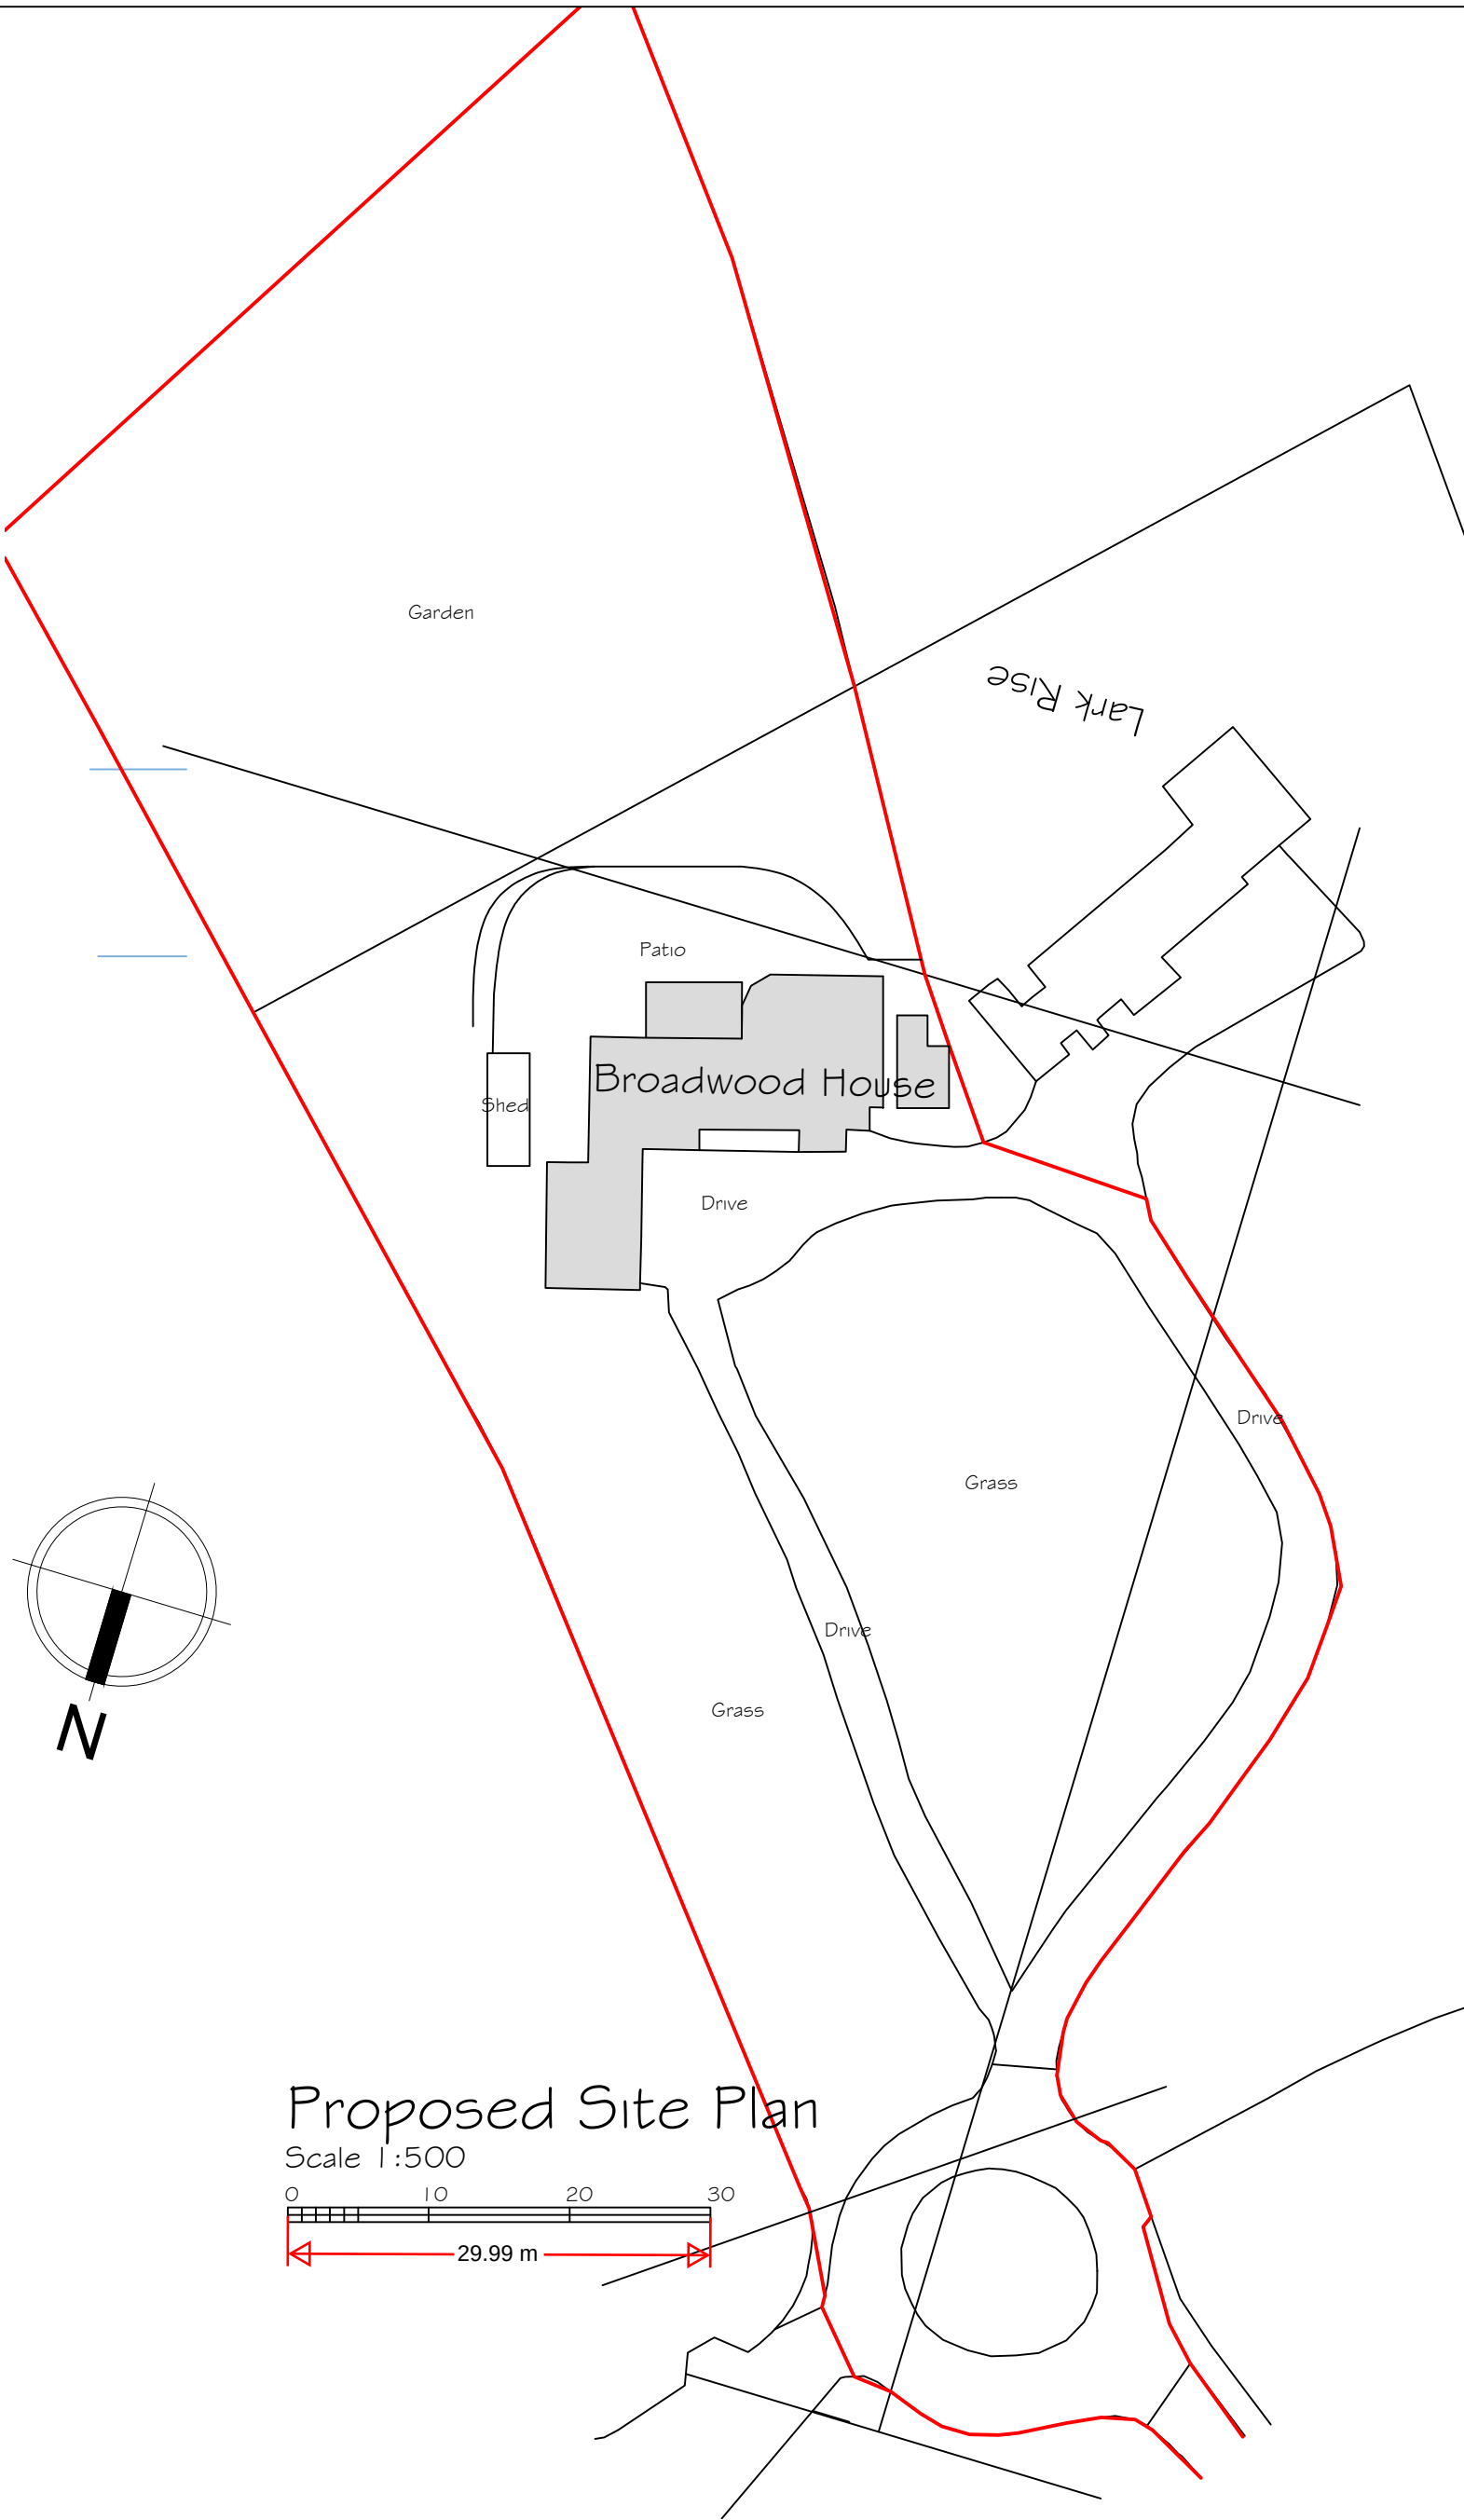

Proposed Site Plan
Scale 1:500

 

Rear Elevation
Scale 1:100



Side Elevation

Rev C- Proposal amended, 3 October 2024
Rev B- Proposal amended, 3 September 2024
Rev A- Roof lantern added, 12 June 2024

Synergy Planning & Property Consultants Ltd The Office The Larches Rochester Kent ME3 7NQW		
Client Mr F Whitehead		
Address Broadwood House		
Drawing title Proposed elevations		
Scale 1:100		
Date February 2024	Drawn by	
Drawing No 24/431/06	C	