

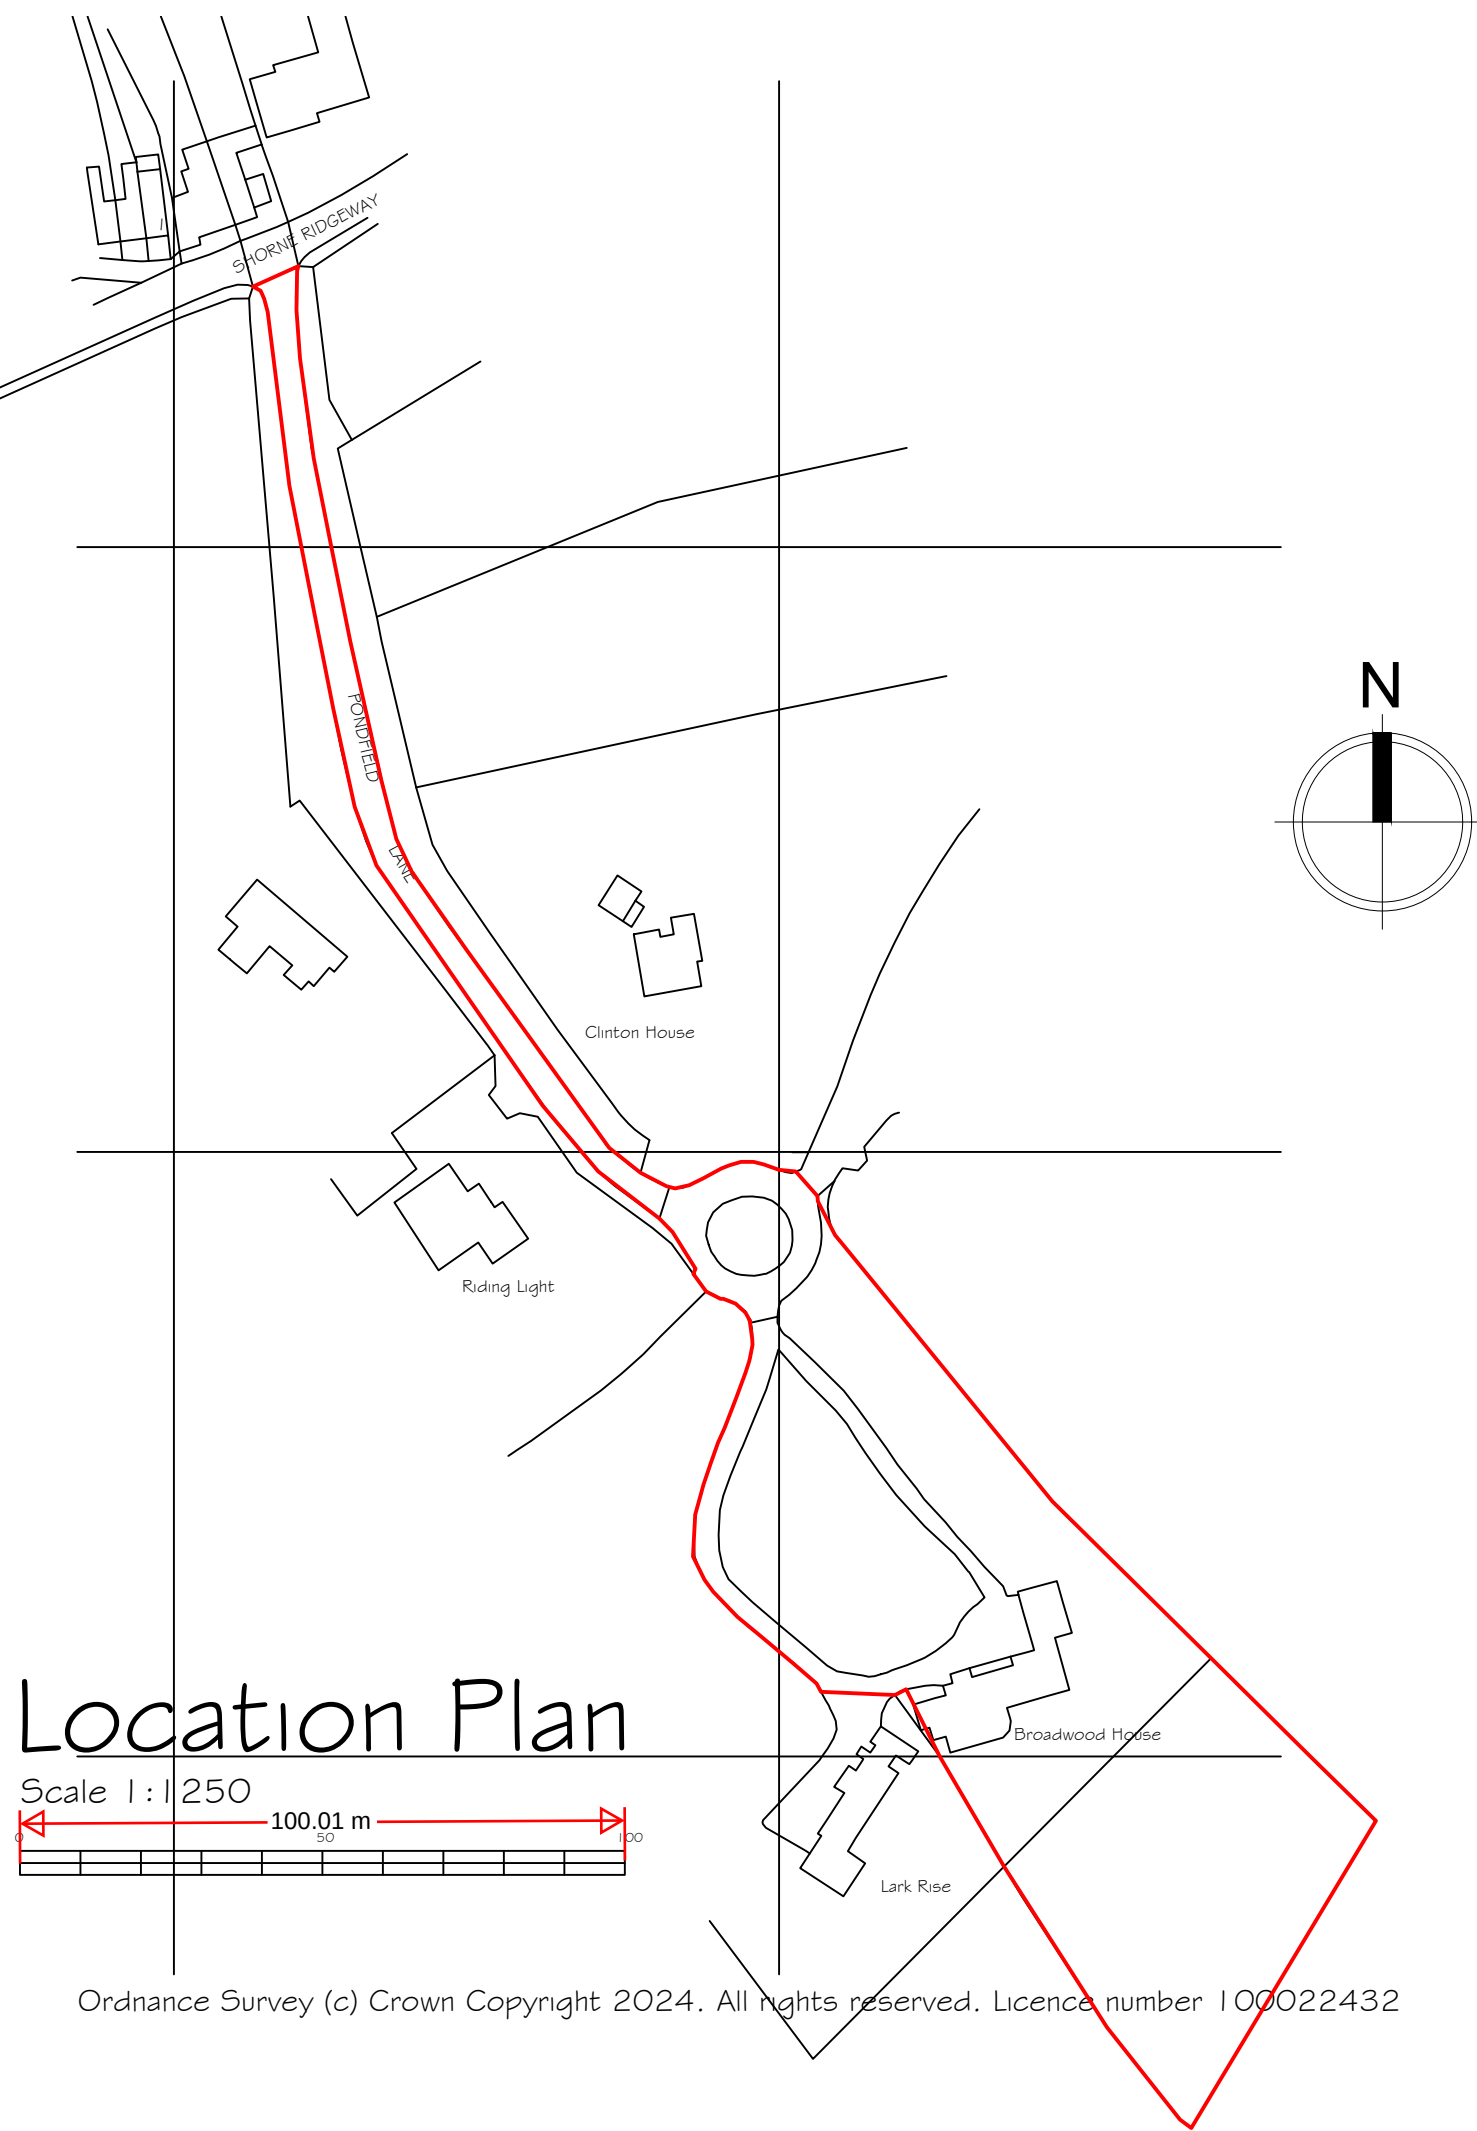


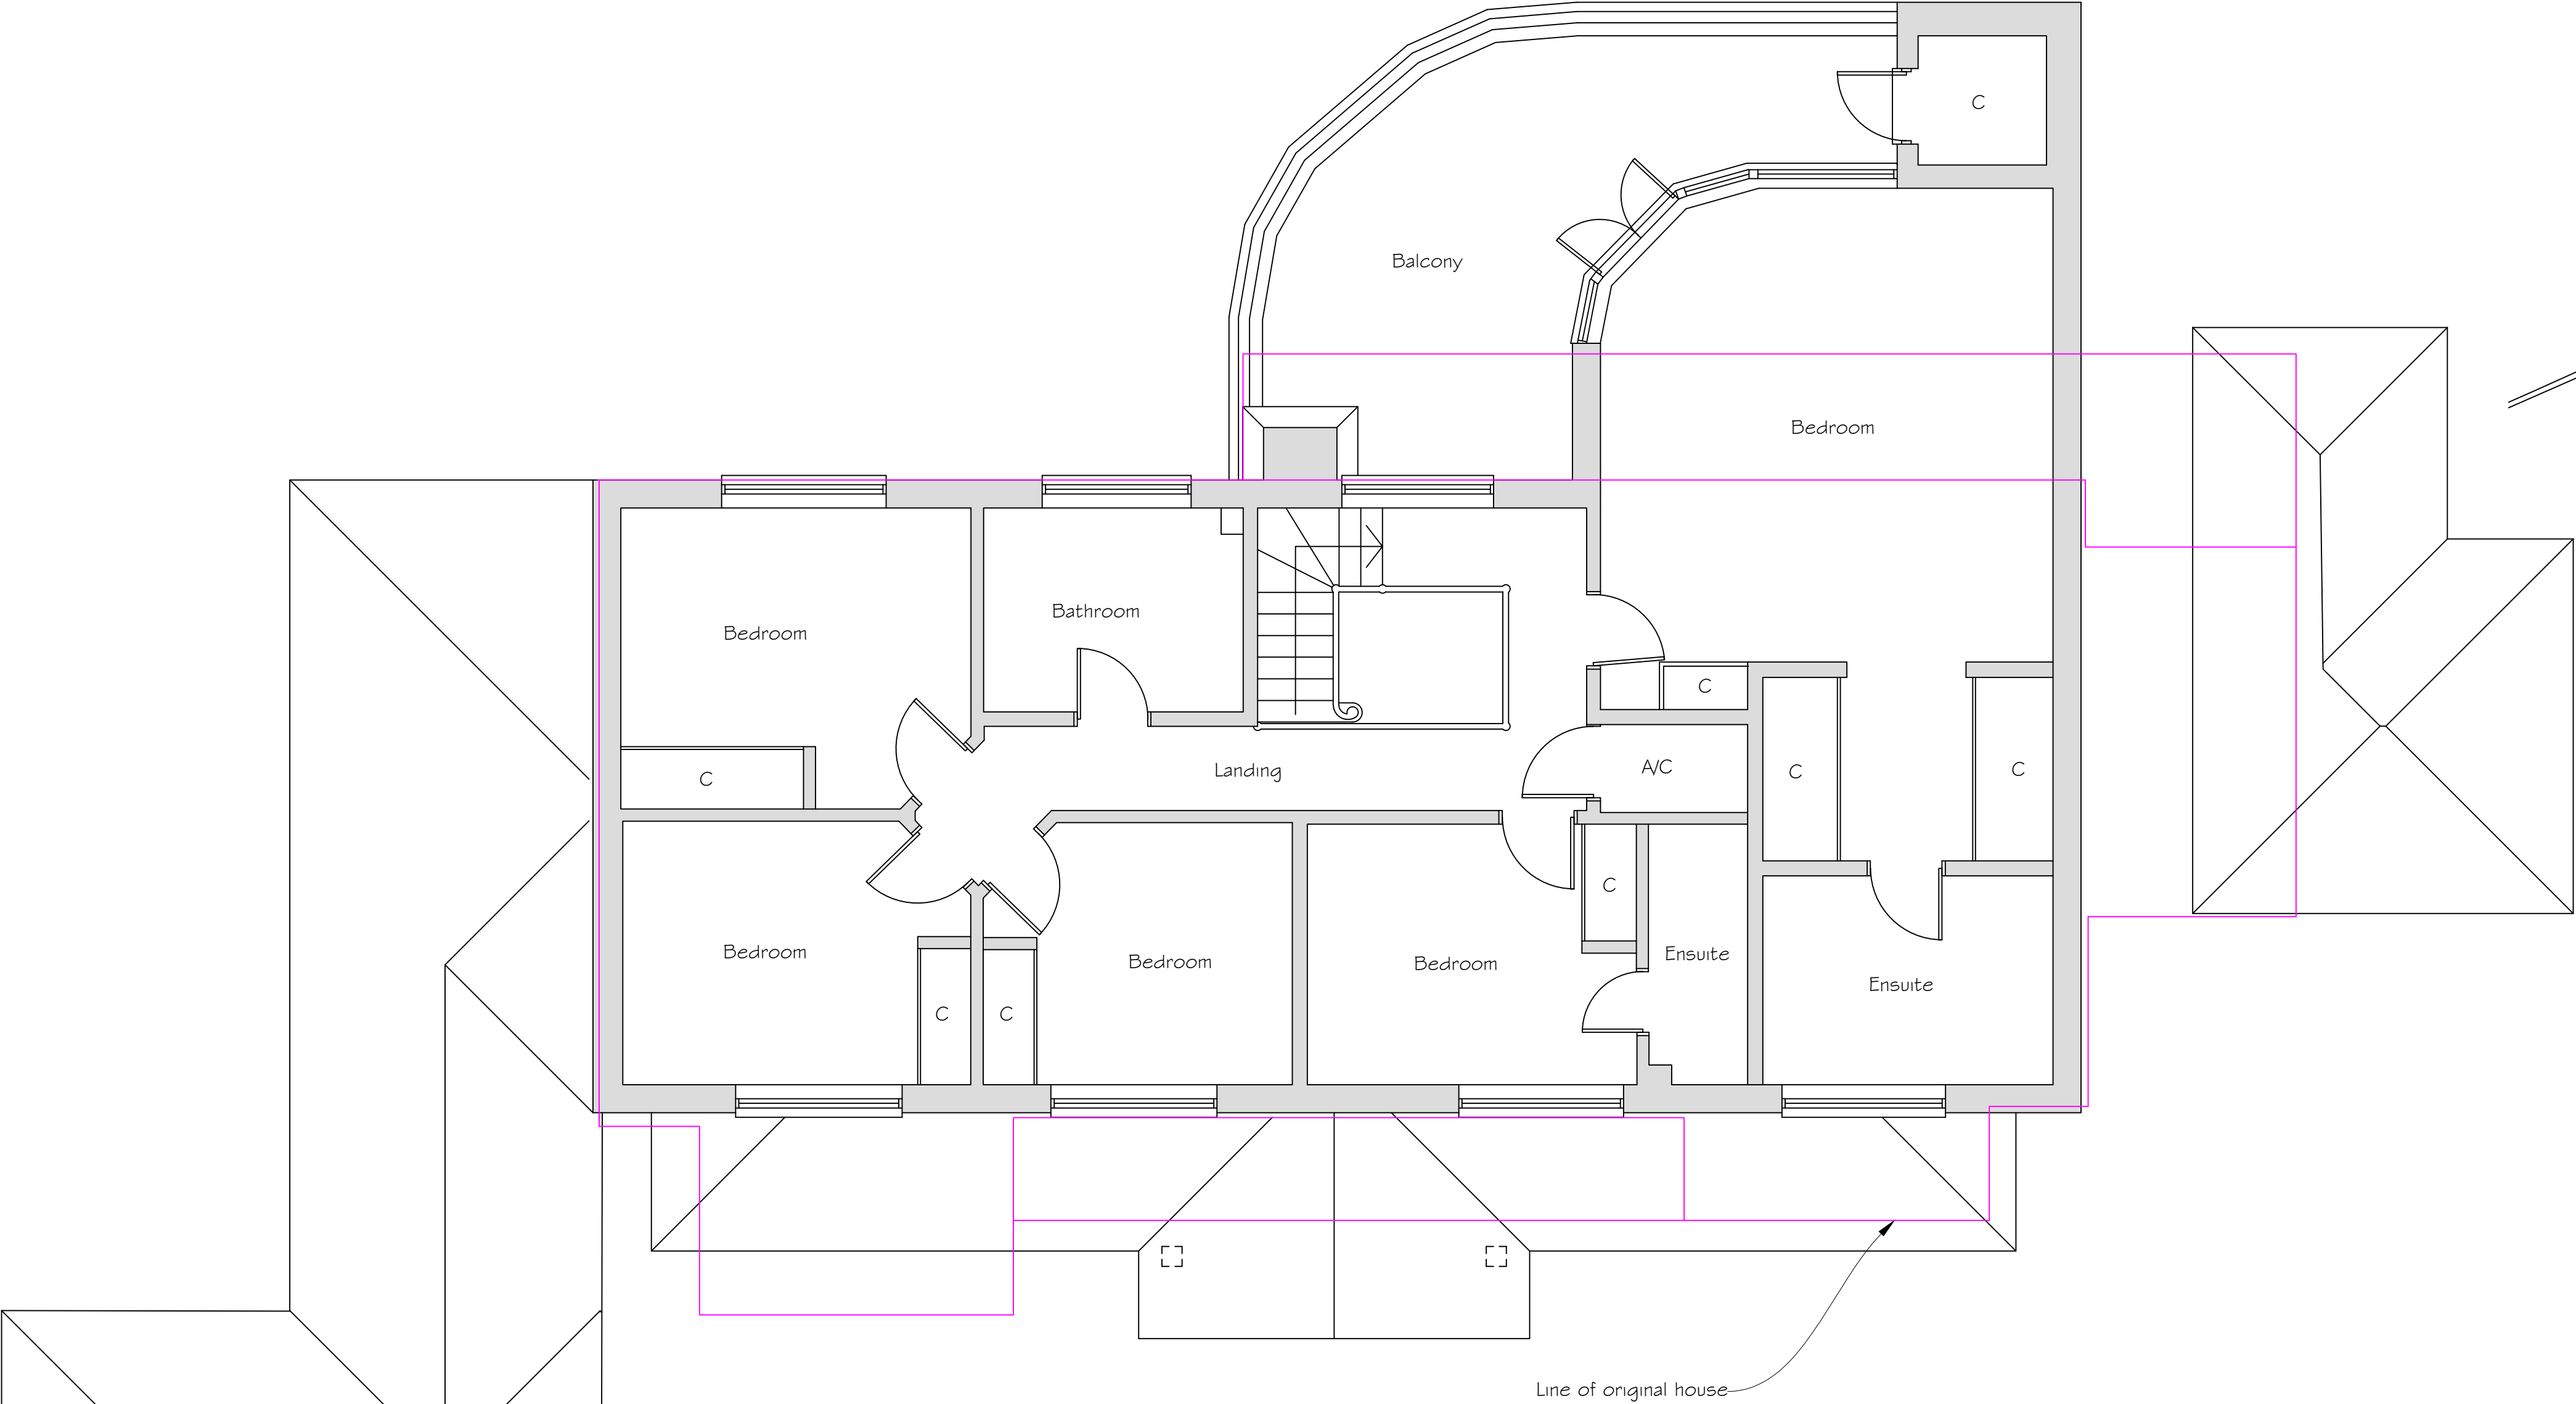

First Floor Plan

Scale 1:50

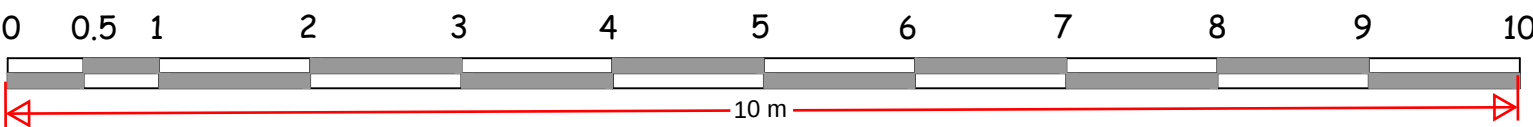

Copyright Synergy Planning & Property Consultants Ltd The Office The Larches Rochester Kent ME3 7NQW		
Client		
Mr F Whitehead		
Address		
Broadwood House		
Drawing title		
First floor survey plan		
Scale		
1:50/1:1250		
Date	February 2024	Drawn by
Drawing No	24/431/02	