





Front Elevation
Scale 1:100




Side Elevation

 

Rear Elevation
Scale 1:100

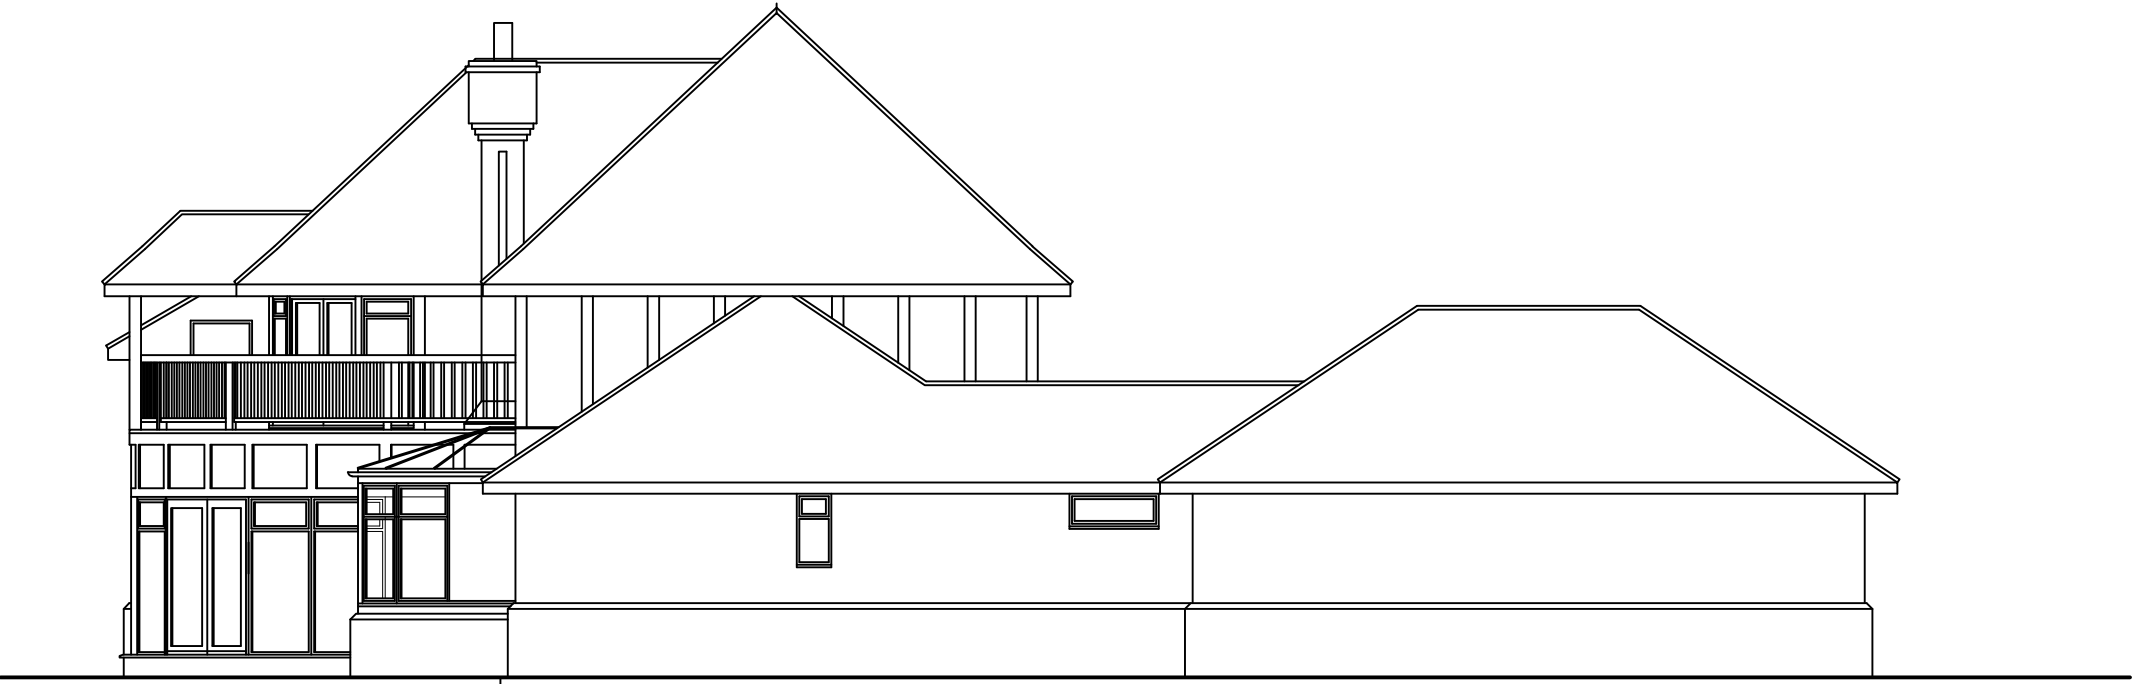

Side Elevation

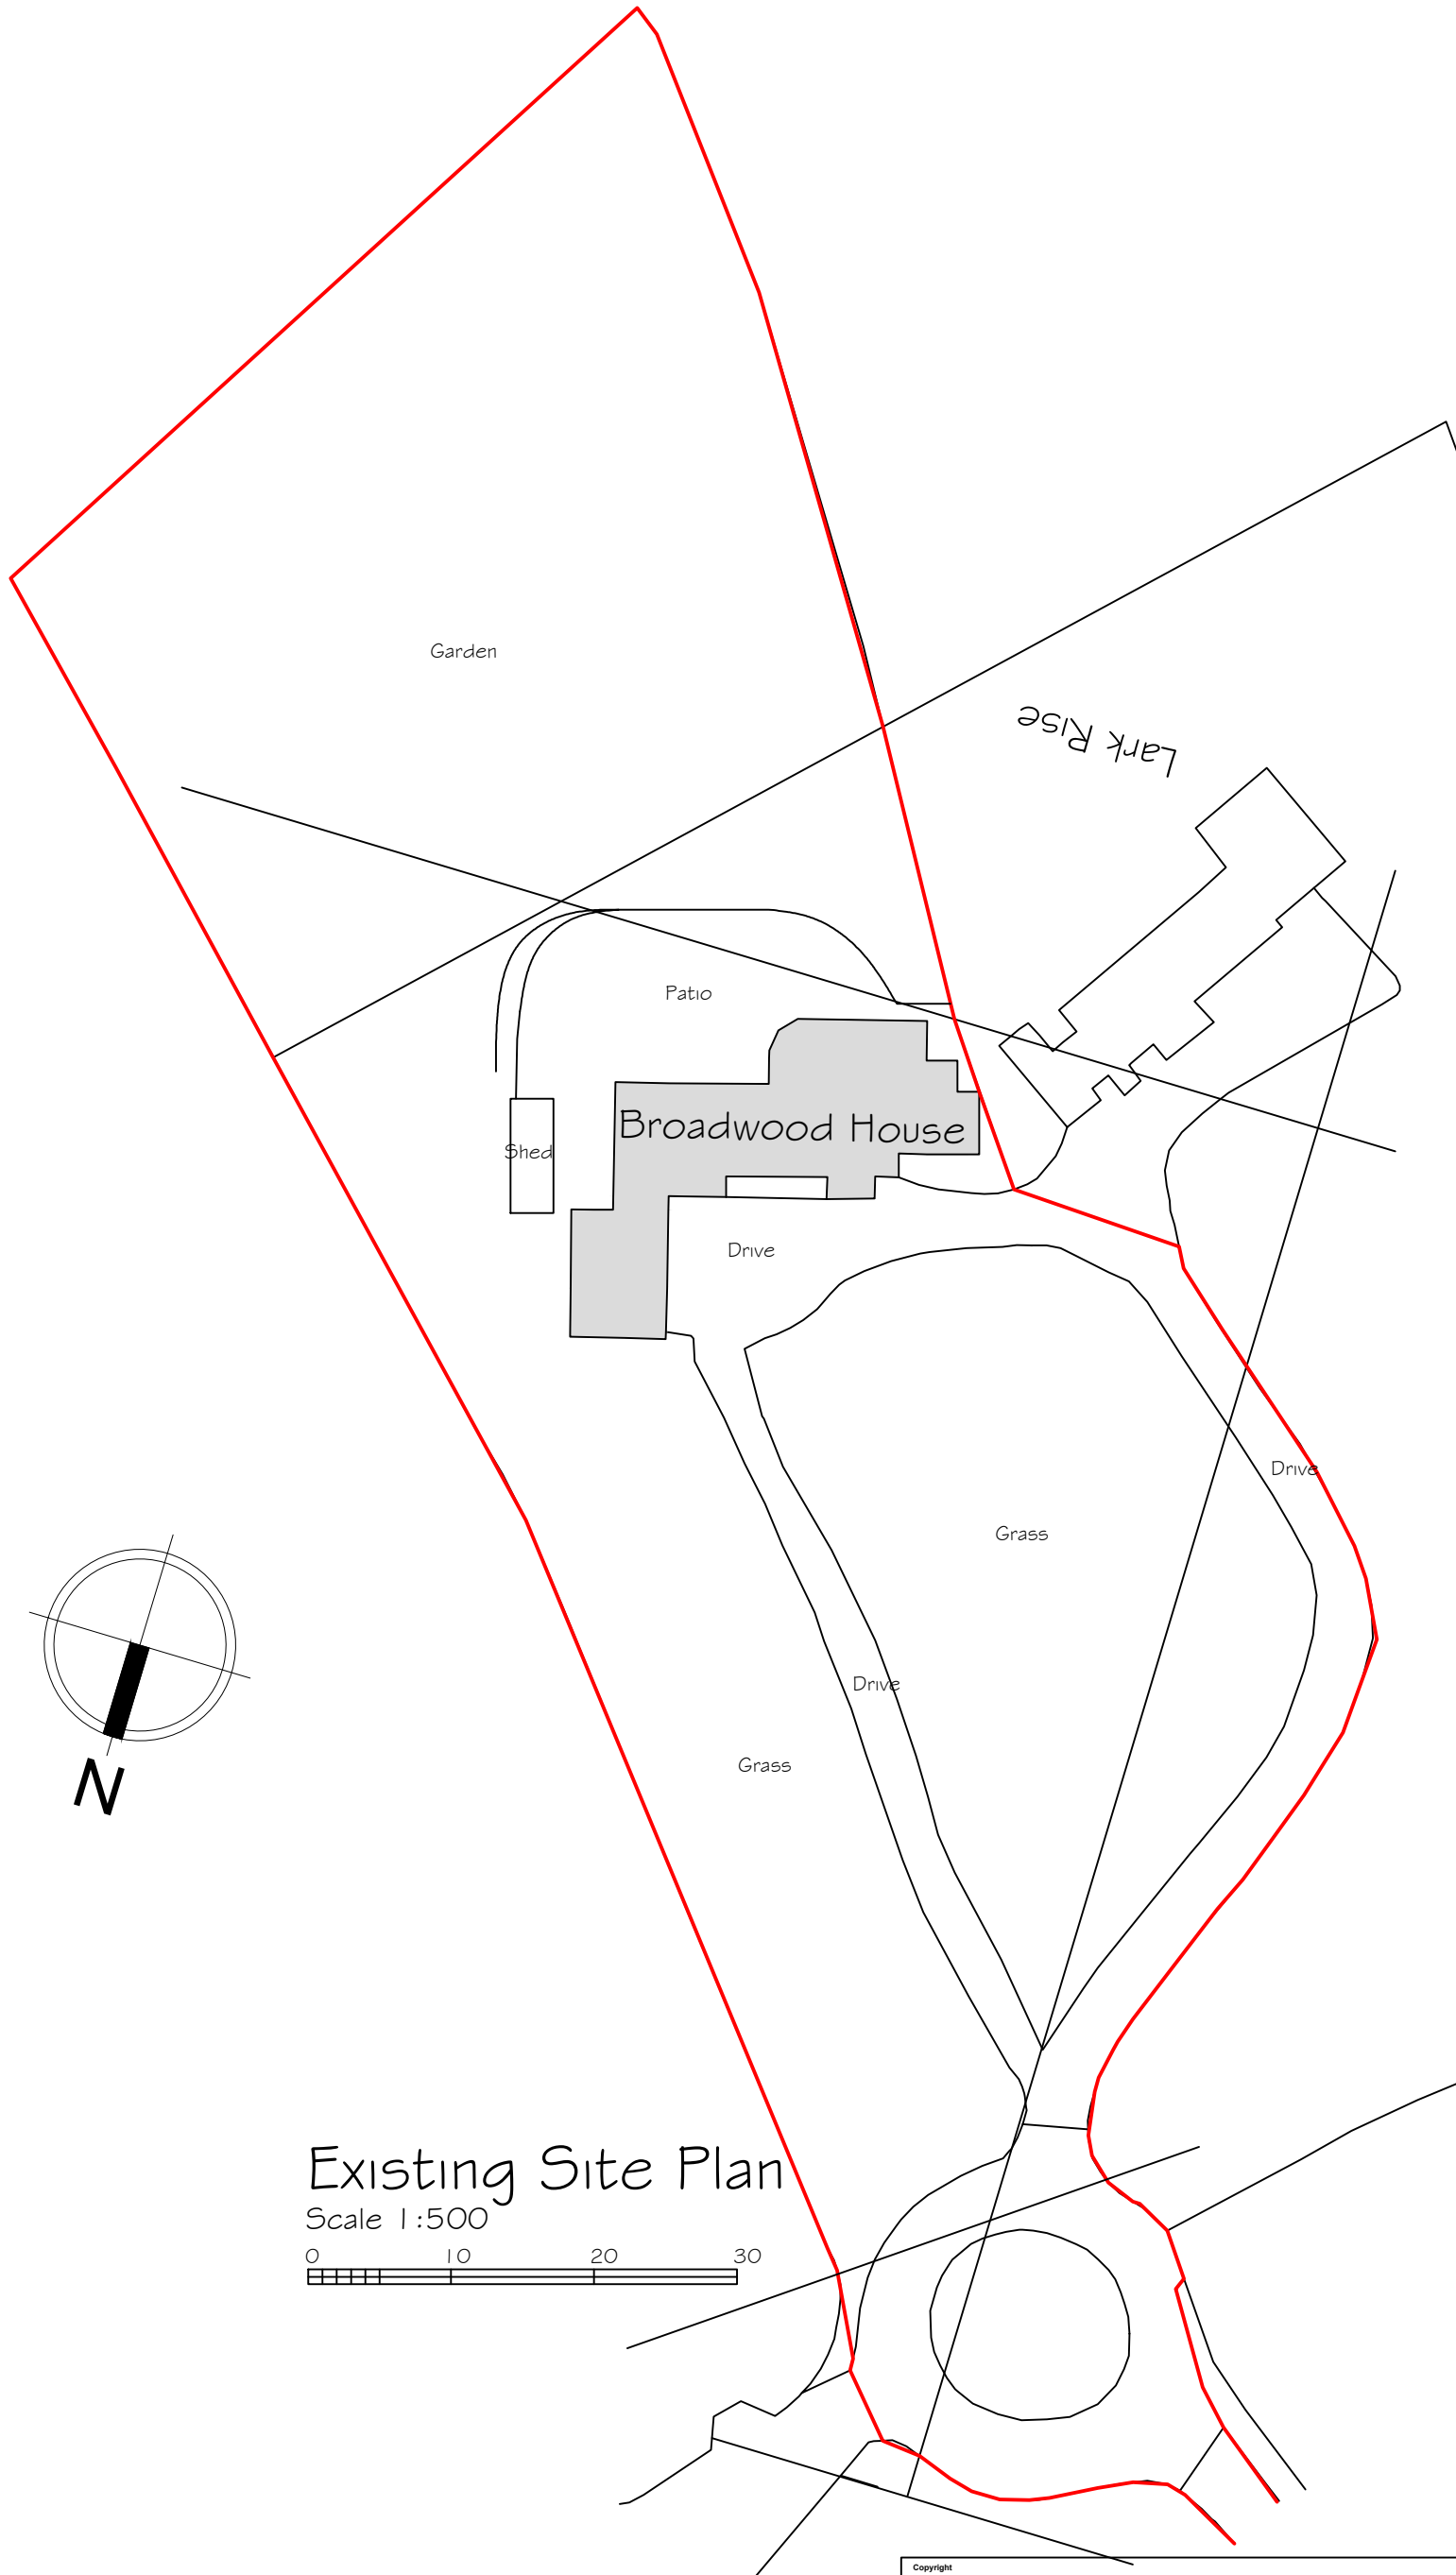

Existing Site Plan
Scale 1:500



Copyright Synergy Planning & Property Consultants Ltd The Office The Larches Rochester Kent ME3 7NQW		
Client		
Mr F Whitehead		
Address		
Broadwood House		
Drawing title		
Survey elevations		
Scale		
1:100		
Date	February 2024	Drawn by
Drawing No	24/431/03	