



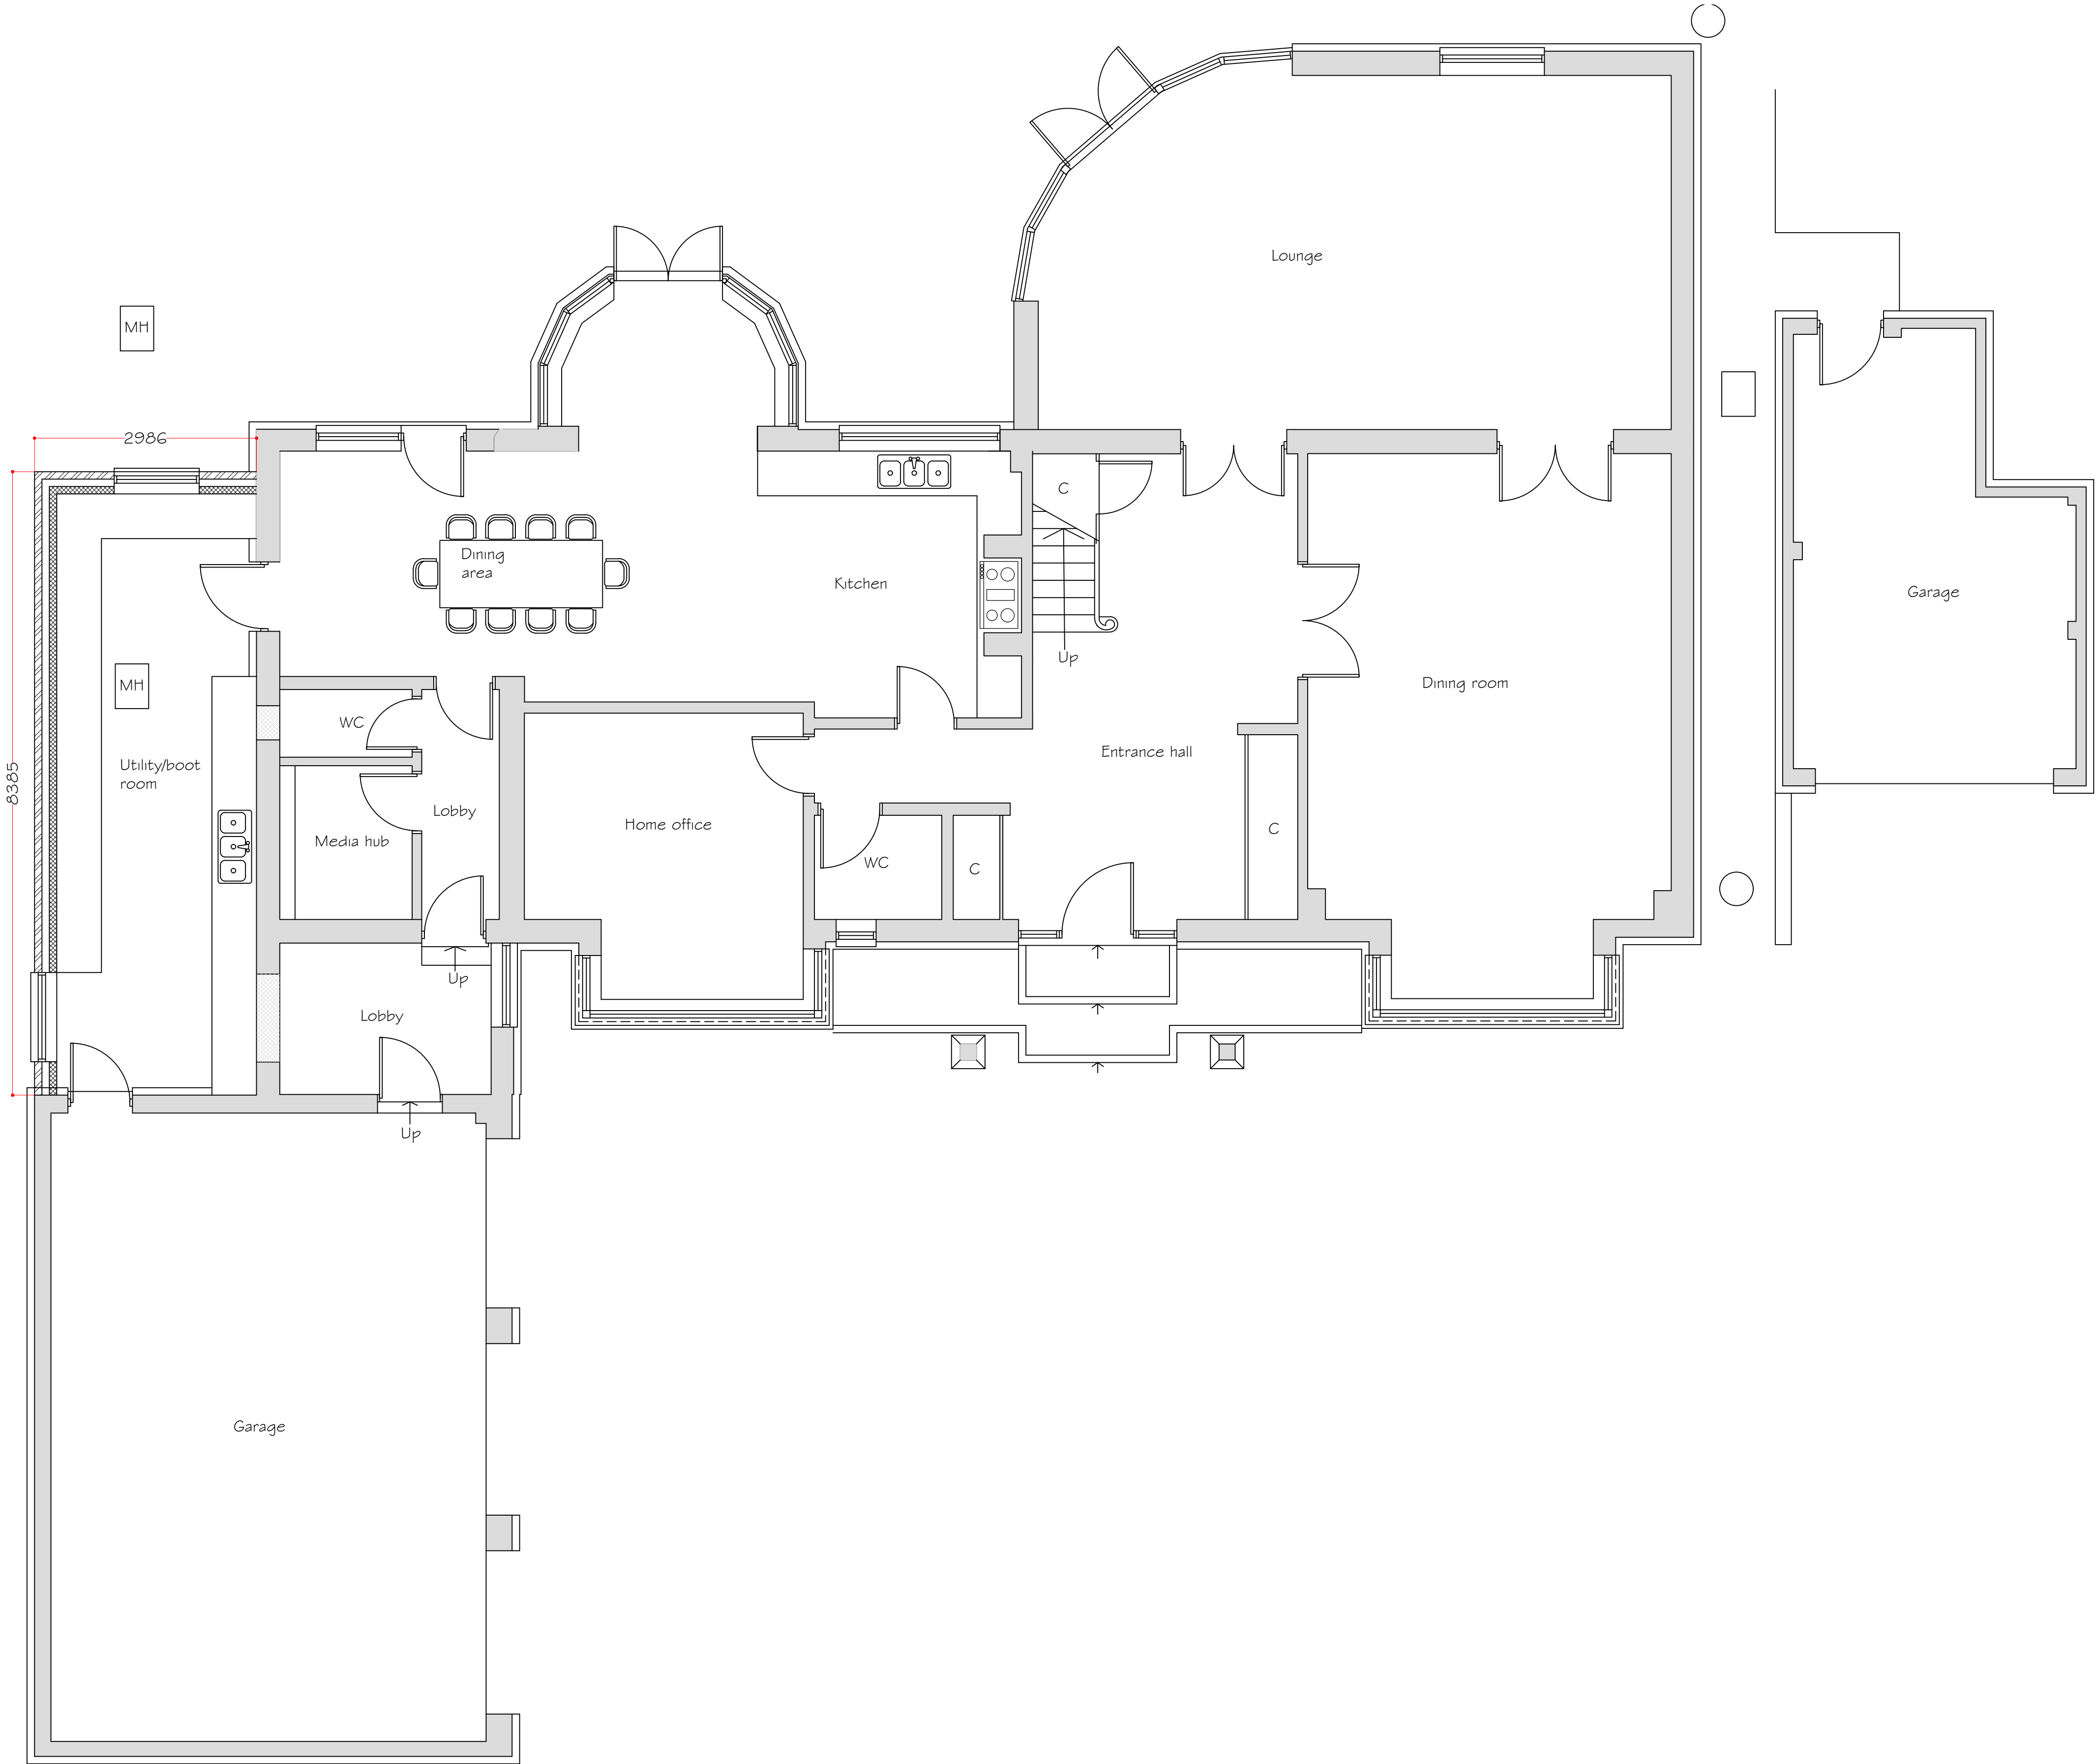

Ground Floor Plan

Scale 1:50

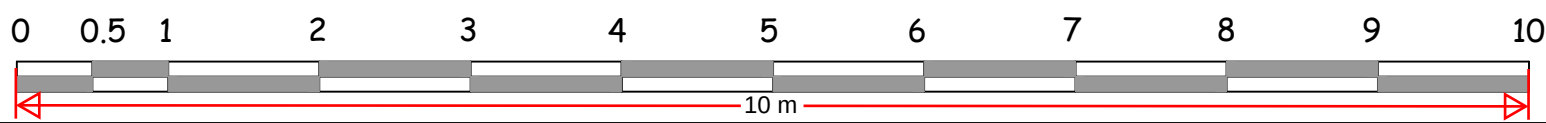

Copyright Synergy Planning & Property Consultants Ltd The Office The Larches Rochester Kent ME3 7NQW		
Client Mr F Whitehead		
Address Broadwood House		
Drawing title Ground floor proposed plan		
Scale 1:50		
Date February 2024	Drawn by	
Drawing No 24/431/08		