

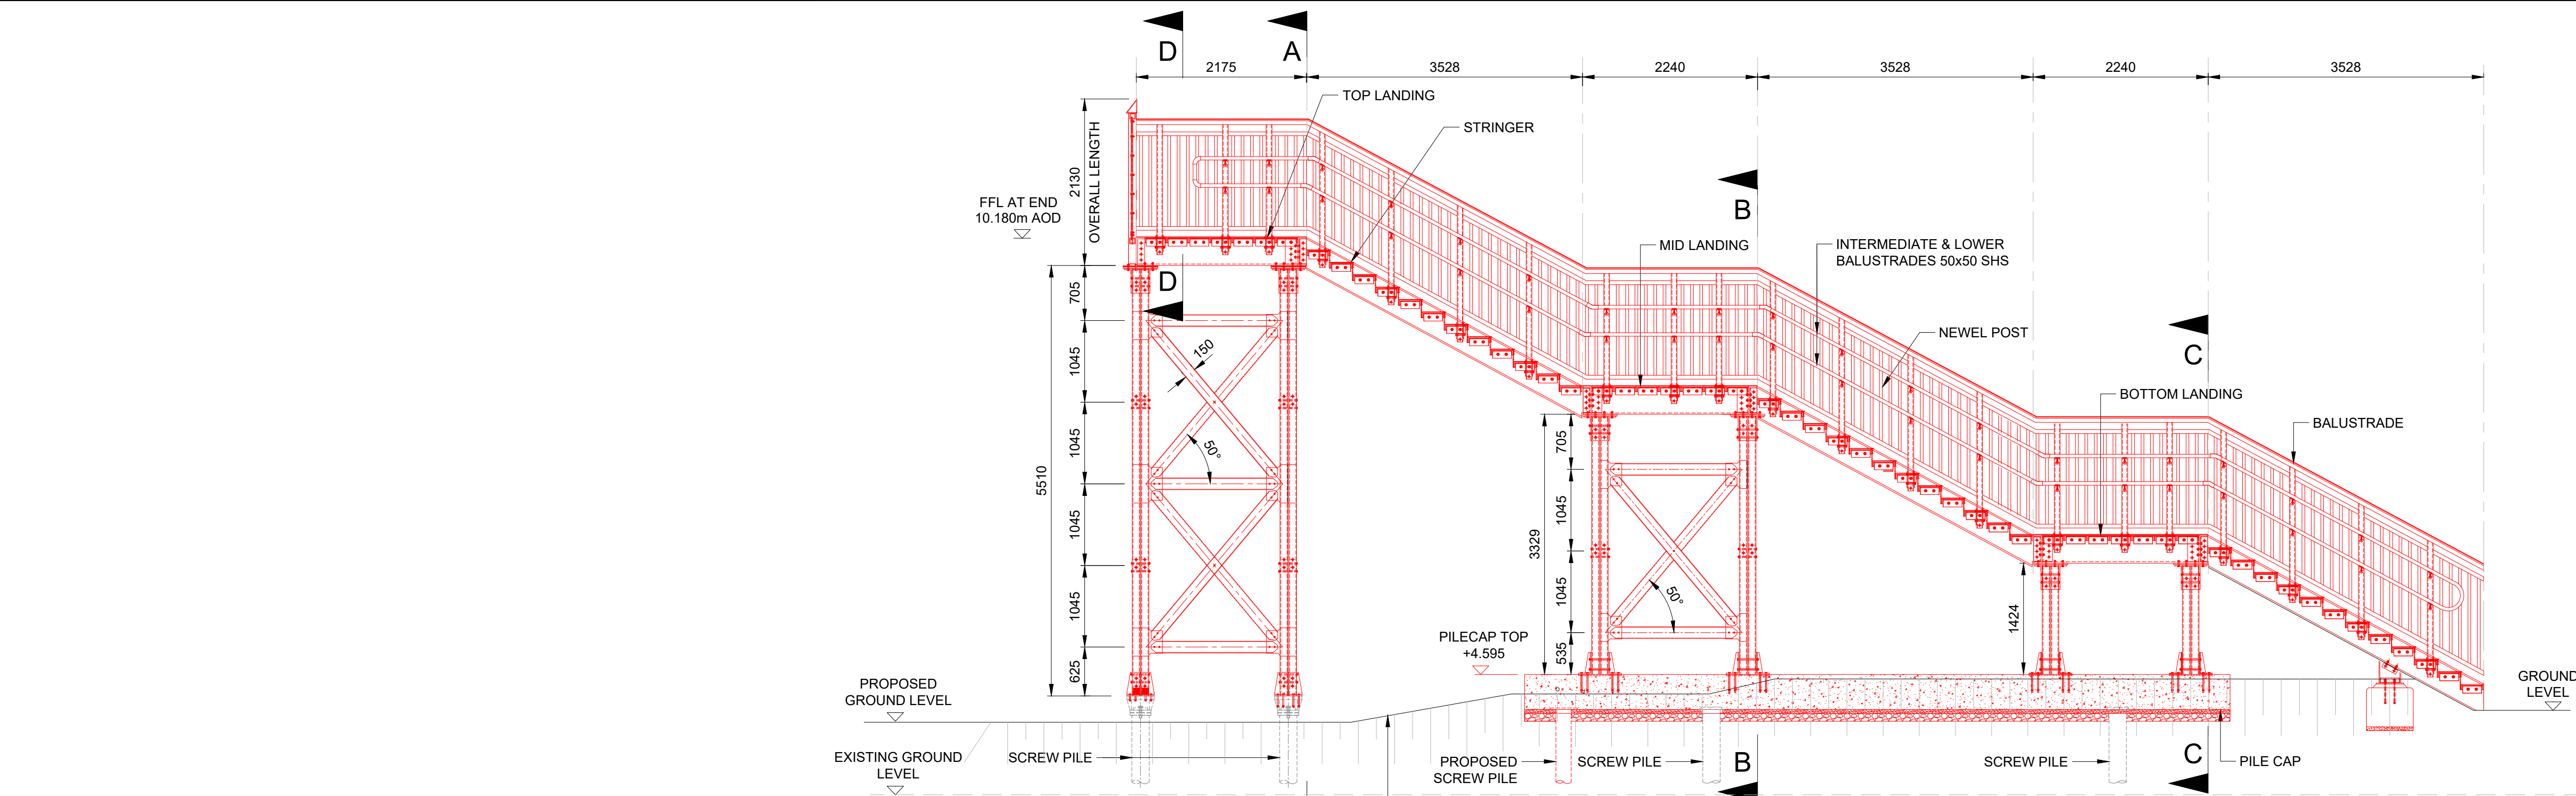
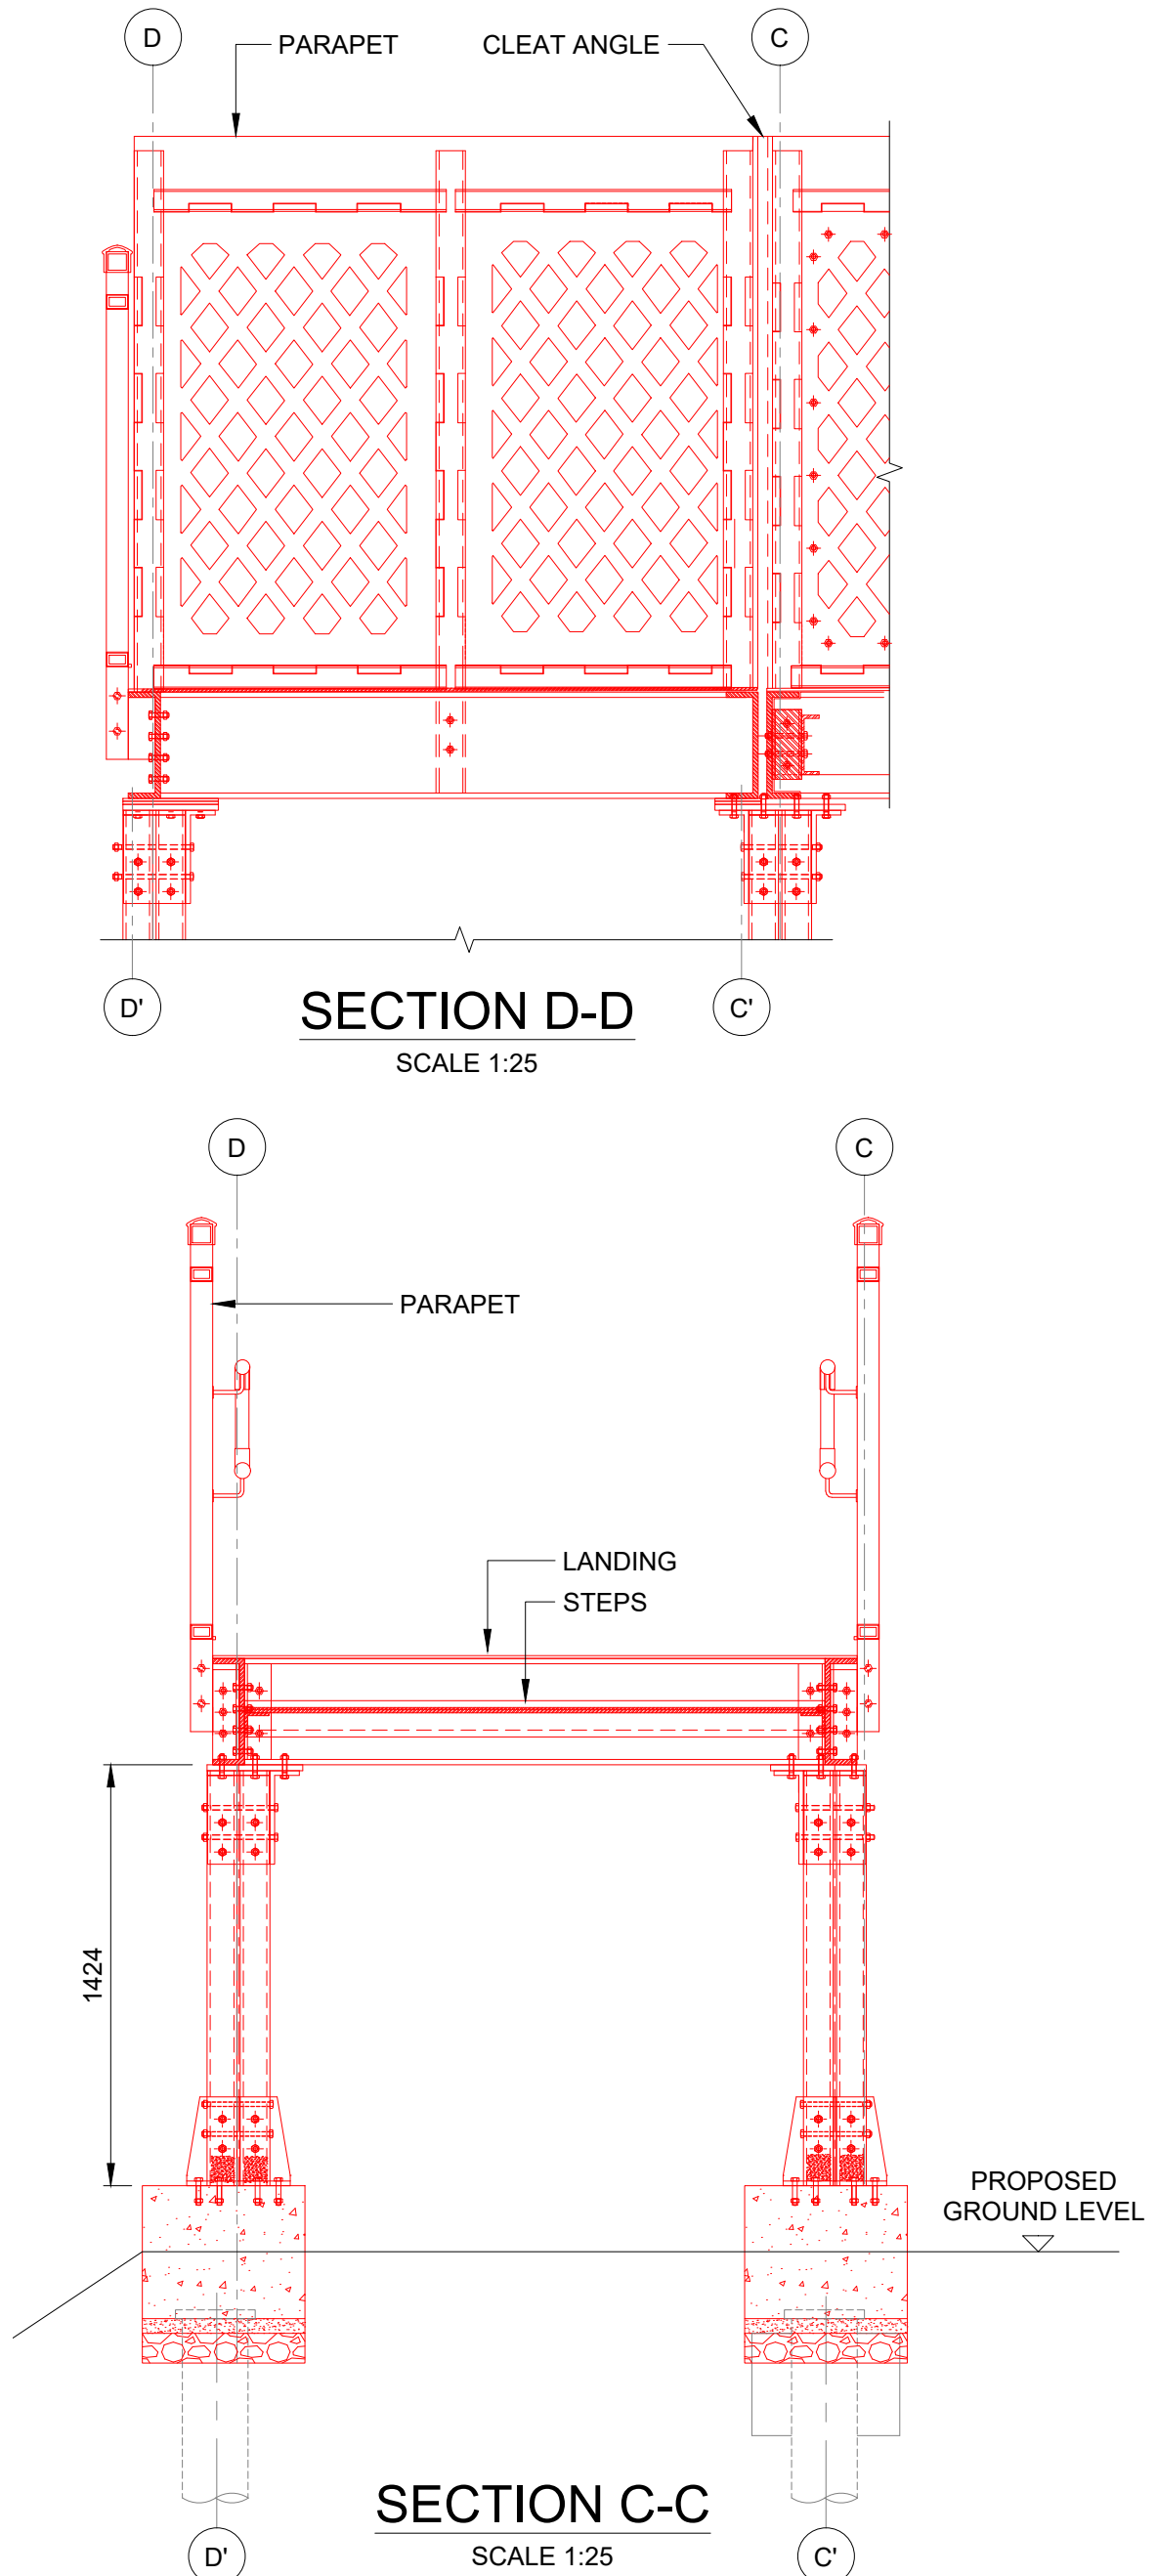
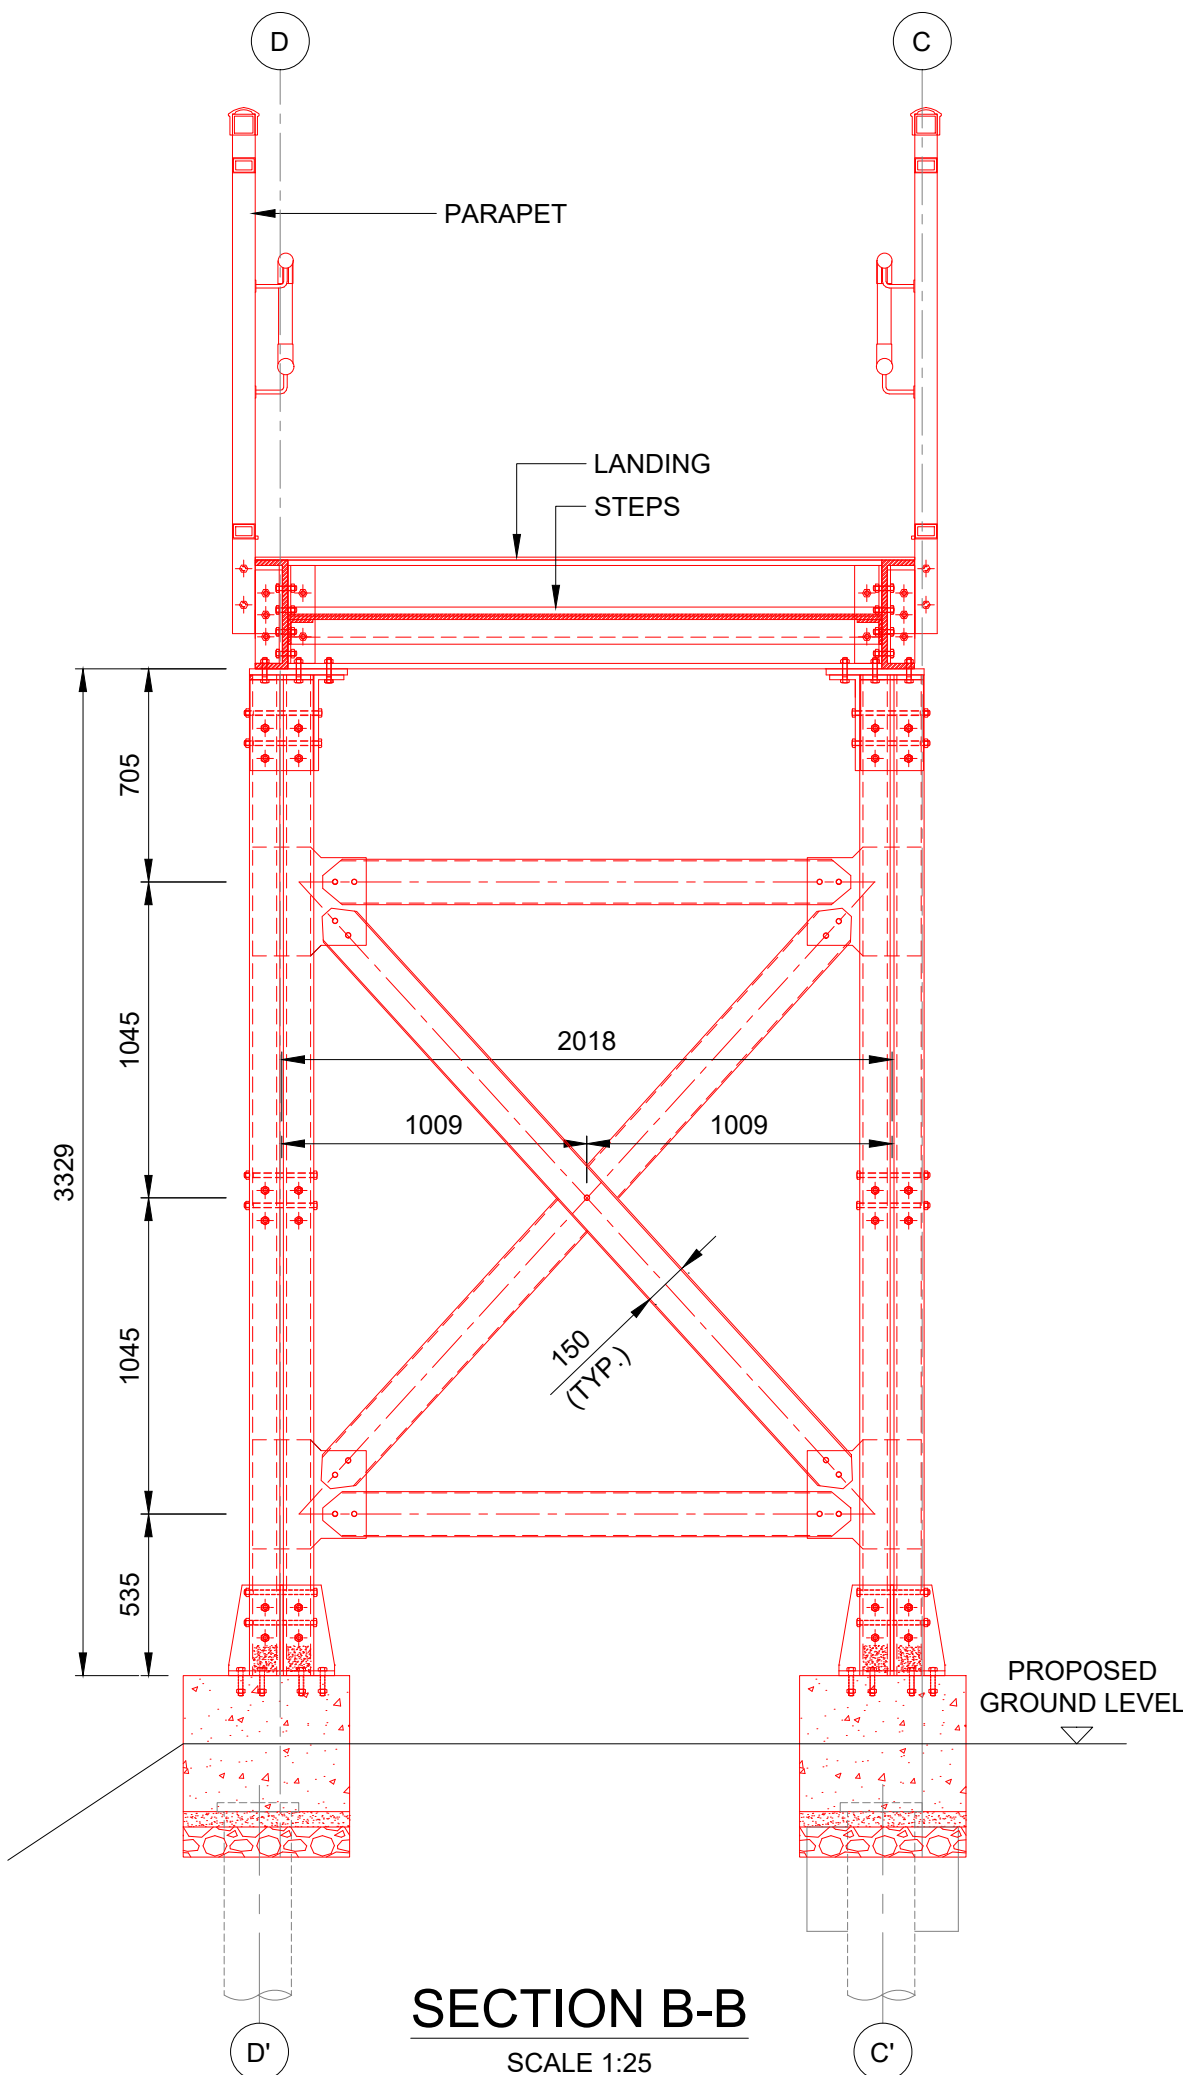
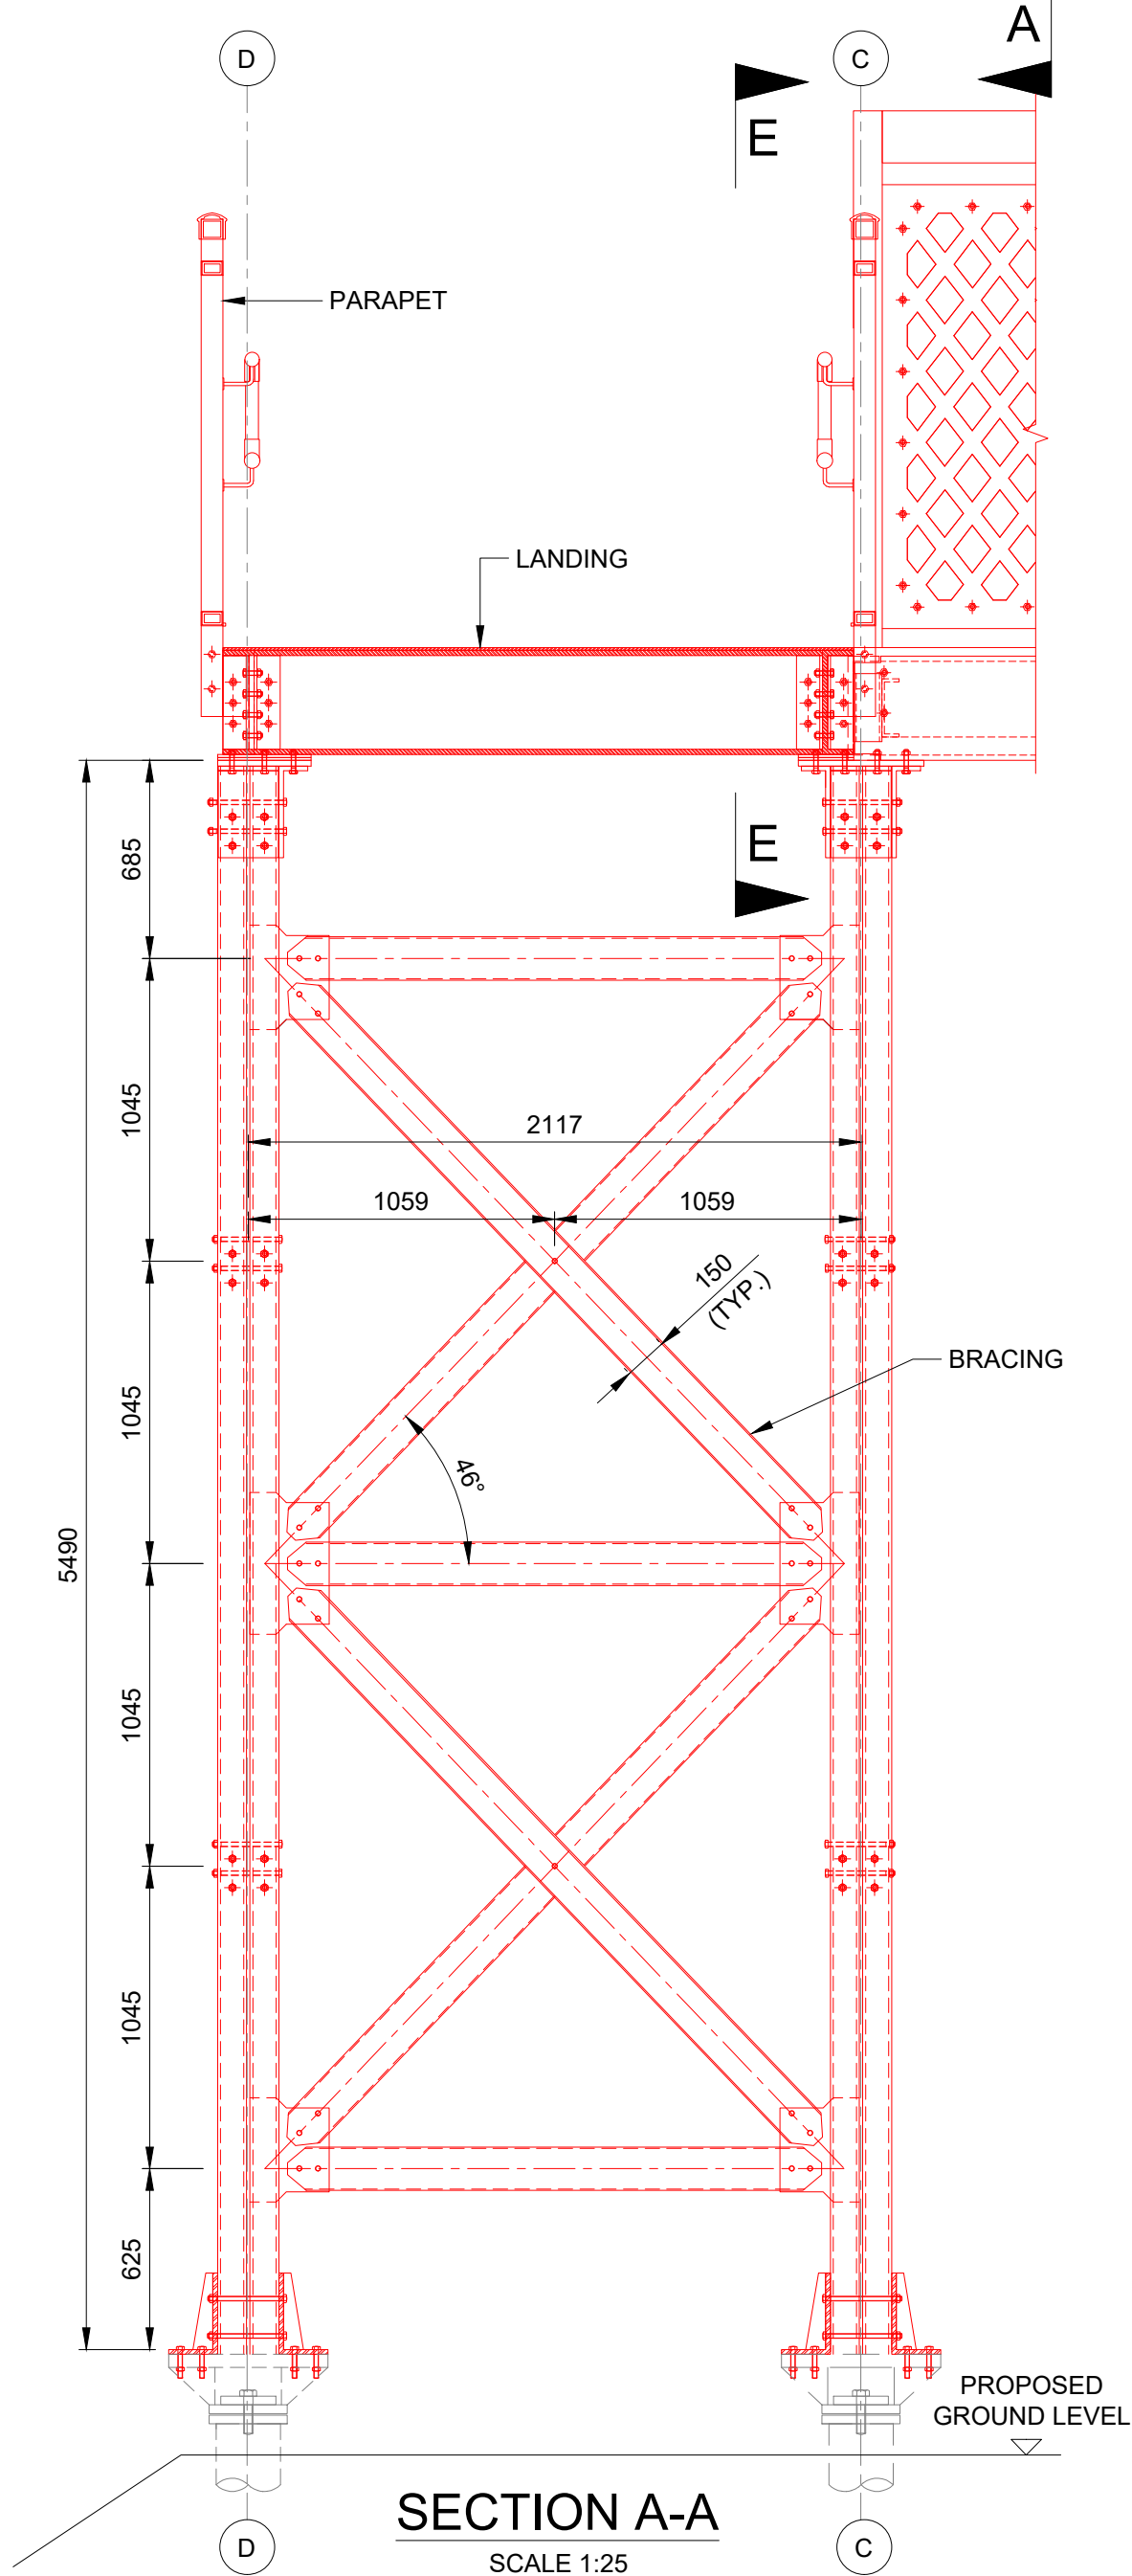


File name: \\CORP-PB\AN\NET\IN\BUS_UNITS\ICRC\UK\CIVIL\12 SAMPLE & BIDS\1000000000 - 00000000 - FRP SHORNEMEAD FOOTBRIDGE\03 WIP\BR BRIDGE ENGINEER\02 CAD BIM MODELS\70111061-WSP-BR-DK-000001_06_07.DWG, printed on: 20 September 2024 20:51:00, by Rawat, Sohan

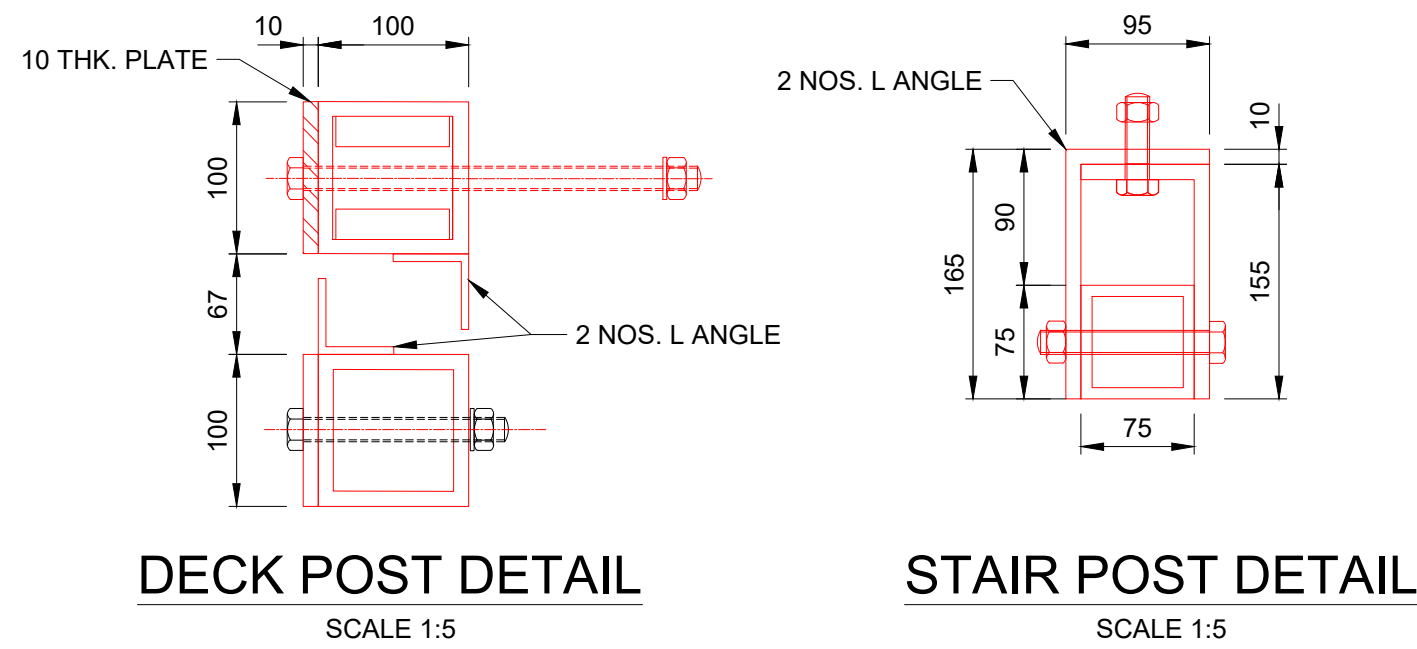

SOUTH ELEVATION
SCALE 1:50

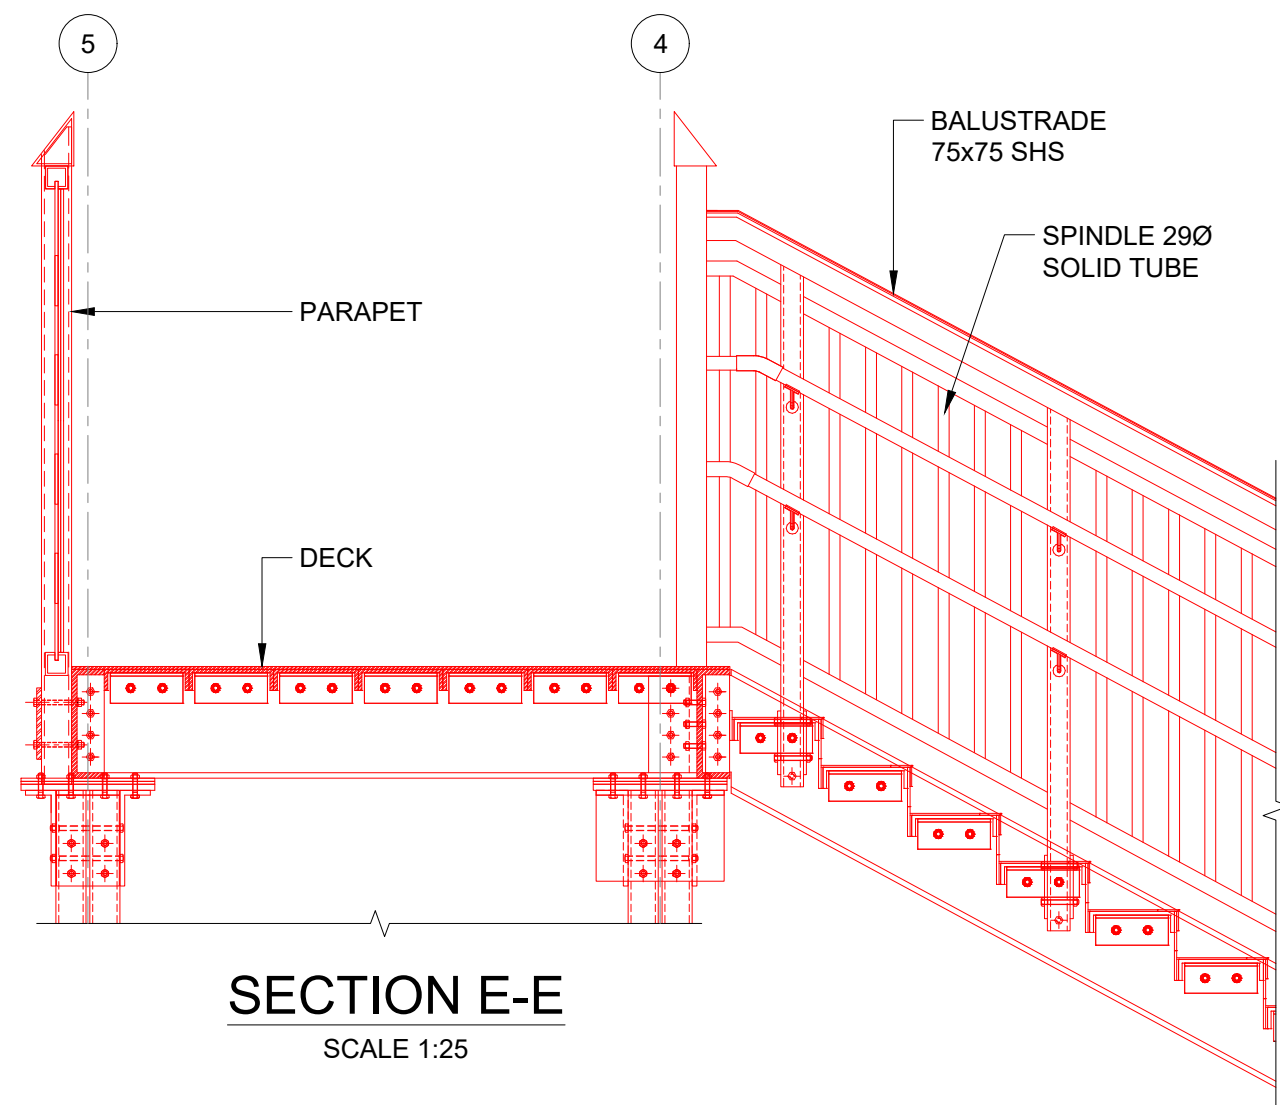

- NOTES:**
- DO NOT SCALE FROM THIS DRAWING.
 - DIMENSIONS ARE NOT TO BE SCALED FROM THIS DRAWING.
 - ALL DIMENSIONS ARE IN MILLIMETERS UNLESS OTHERWISE NOTED.
 - ALL LEVELS ARE IN METRES TO ORDNANCE DATUM UNLESS OTHERWISE SPECIFIED.

LEGEND:

— EXISTING

— PROPOSED

P02	20/09/2024	SR	FOR REVIEW	IM	JS
P01	18/09/2024	SR	FOR REVIEW	IM	TF
REV	DATE	BY	DESCRIPTION	CHK	APP

DRAWING STATUS: **S3 - FOR REVIEW**



11, Westferry Circus, Canary Wharf, London, E14, UK
T+ 44 (0) 207 337 1700, F+ 44 (0) 207 337 1701
wsp.com

CLIENT:



SITE/PROJECT:

SHORNEMEAD LX FOOTBRIDGE

TITLE:

SOUTH STAIRCASE ELEVATION AND DETAILS

SCALE @ A1:	AS SHOWN	CHECKED:	TF	APPROVED:	JS
PROJECT NO:	70111061	DESIGNED:	IM	DRAWN:	SR
DRAWING NO:	70111061-WSP-BR-DK-000007	DATE:	SEPTEMBER 2024	REV:	P02

© WSP UK Ltd