



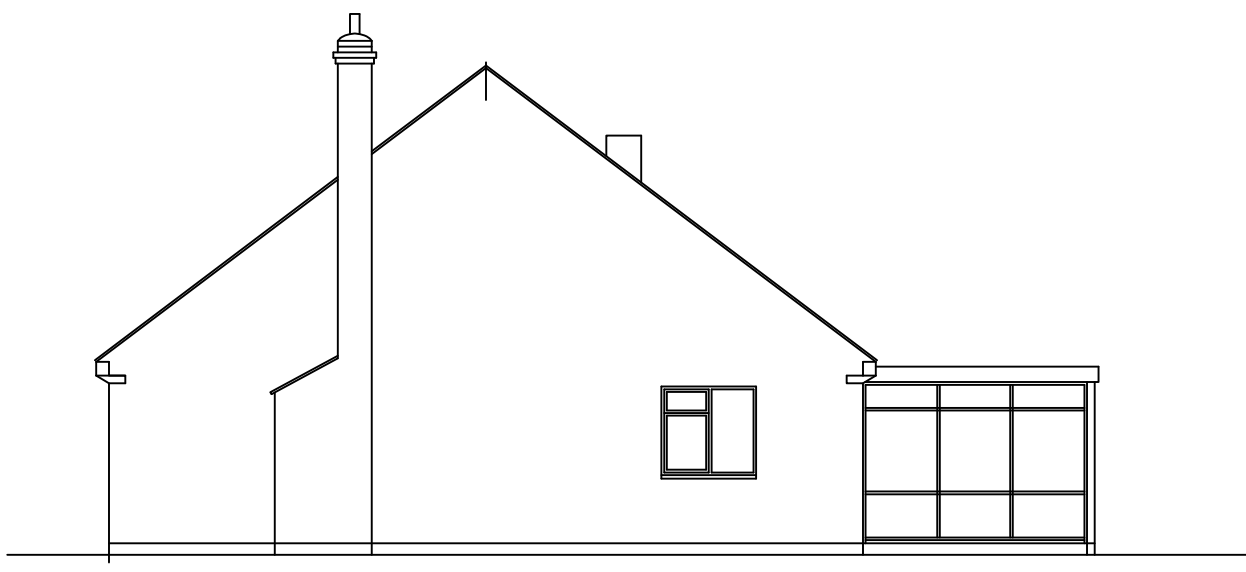


Front Elevation


Scale 1:100

 


Side Elevation

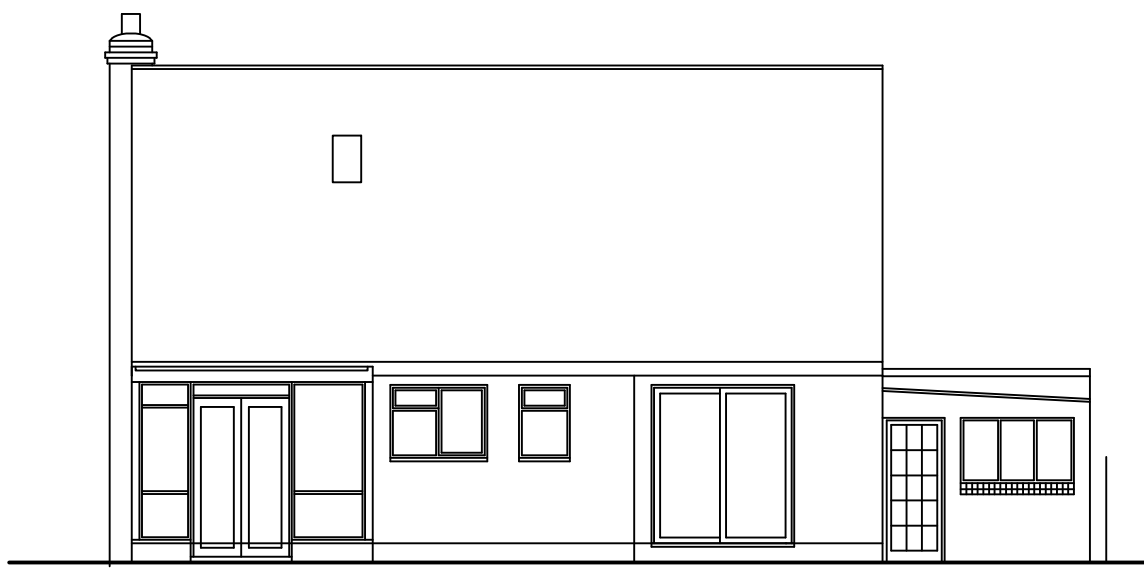

Rear Elevation


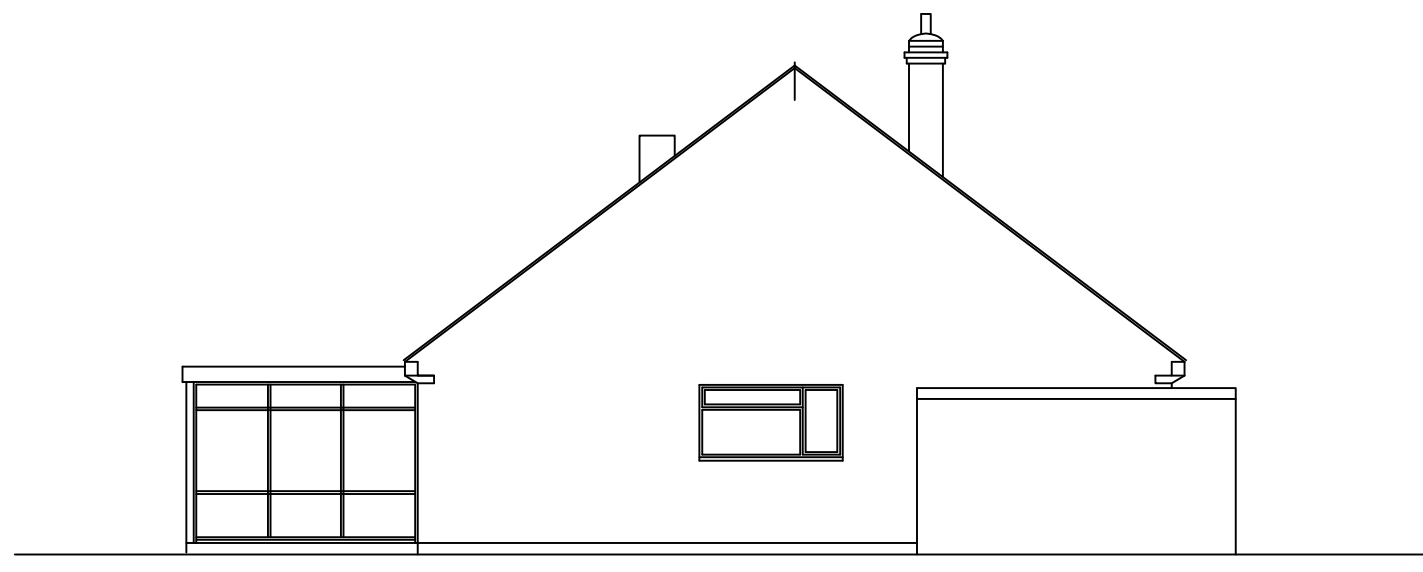


Side Elevation

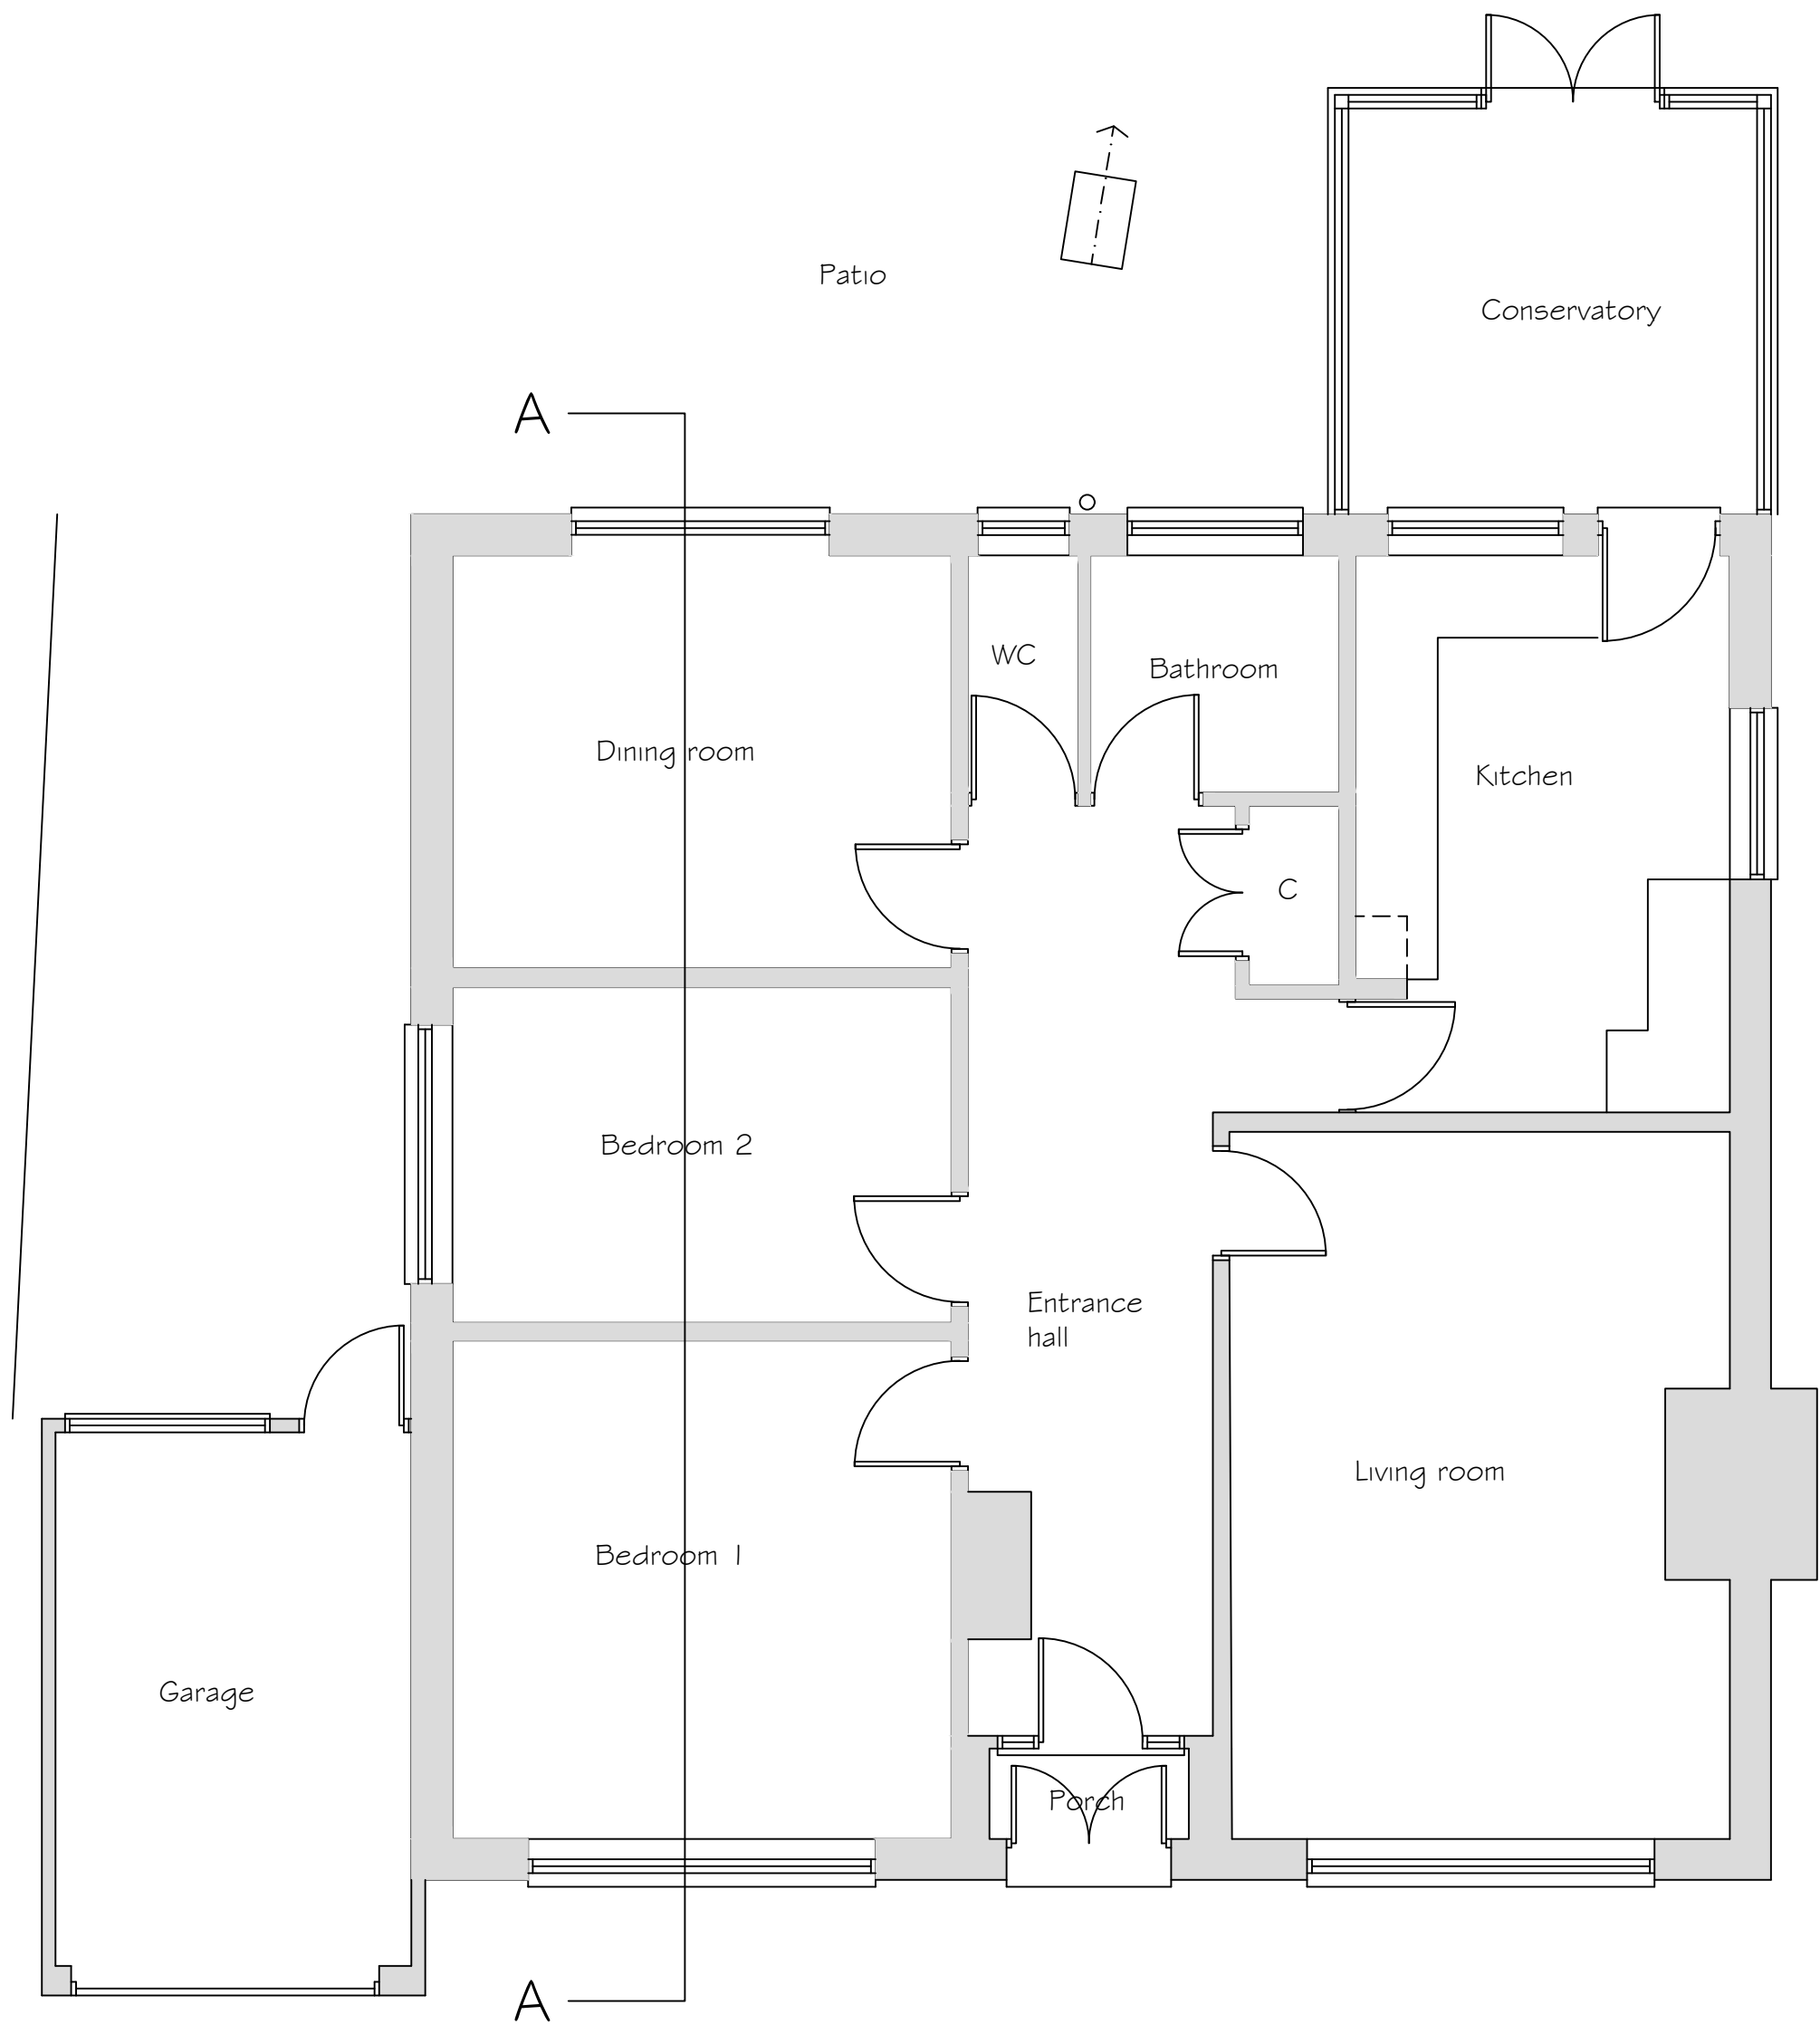



Ground Floor Plan

Scale 1:50

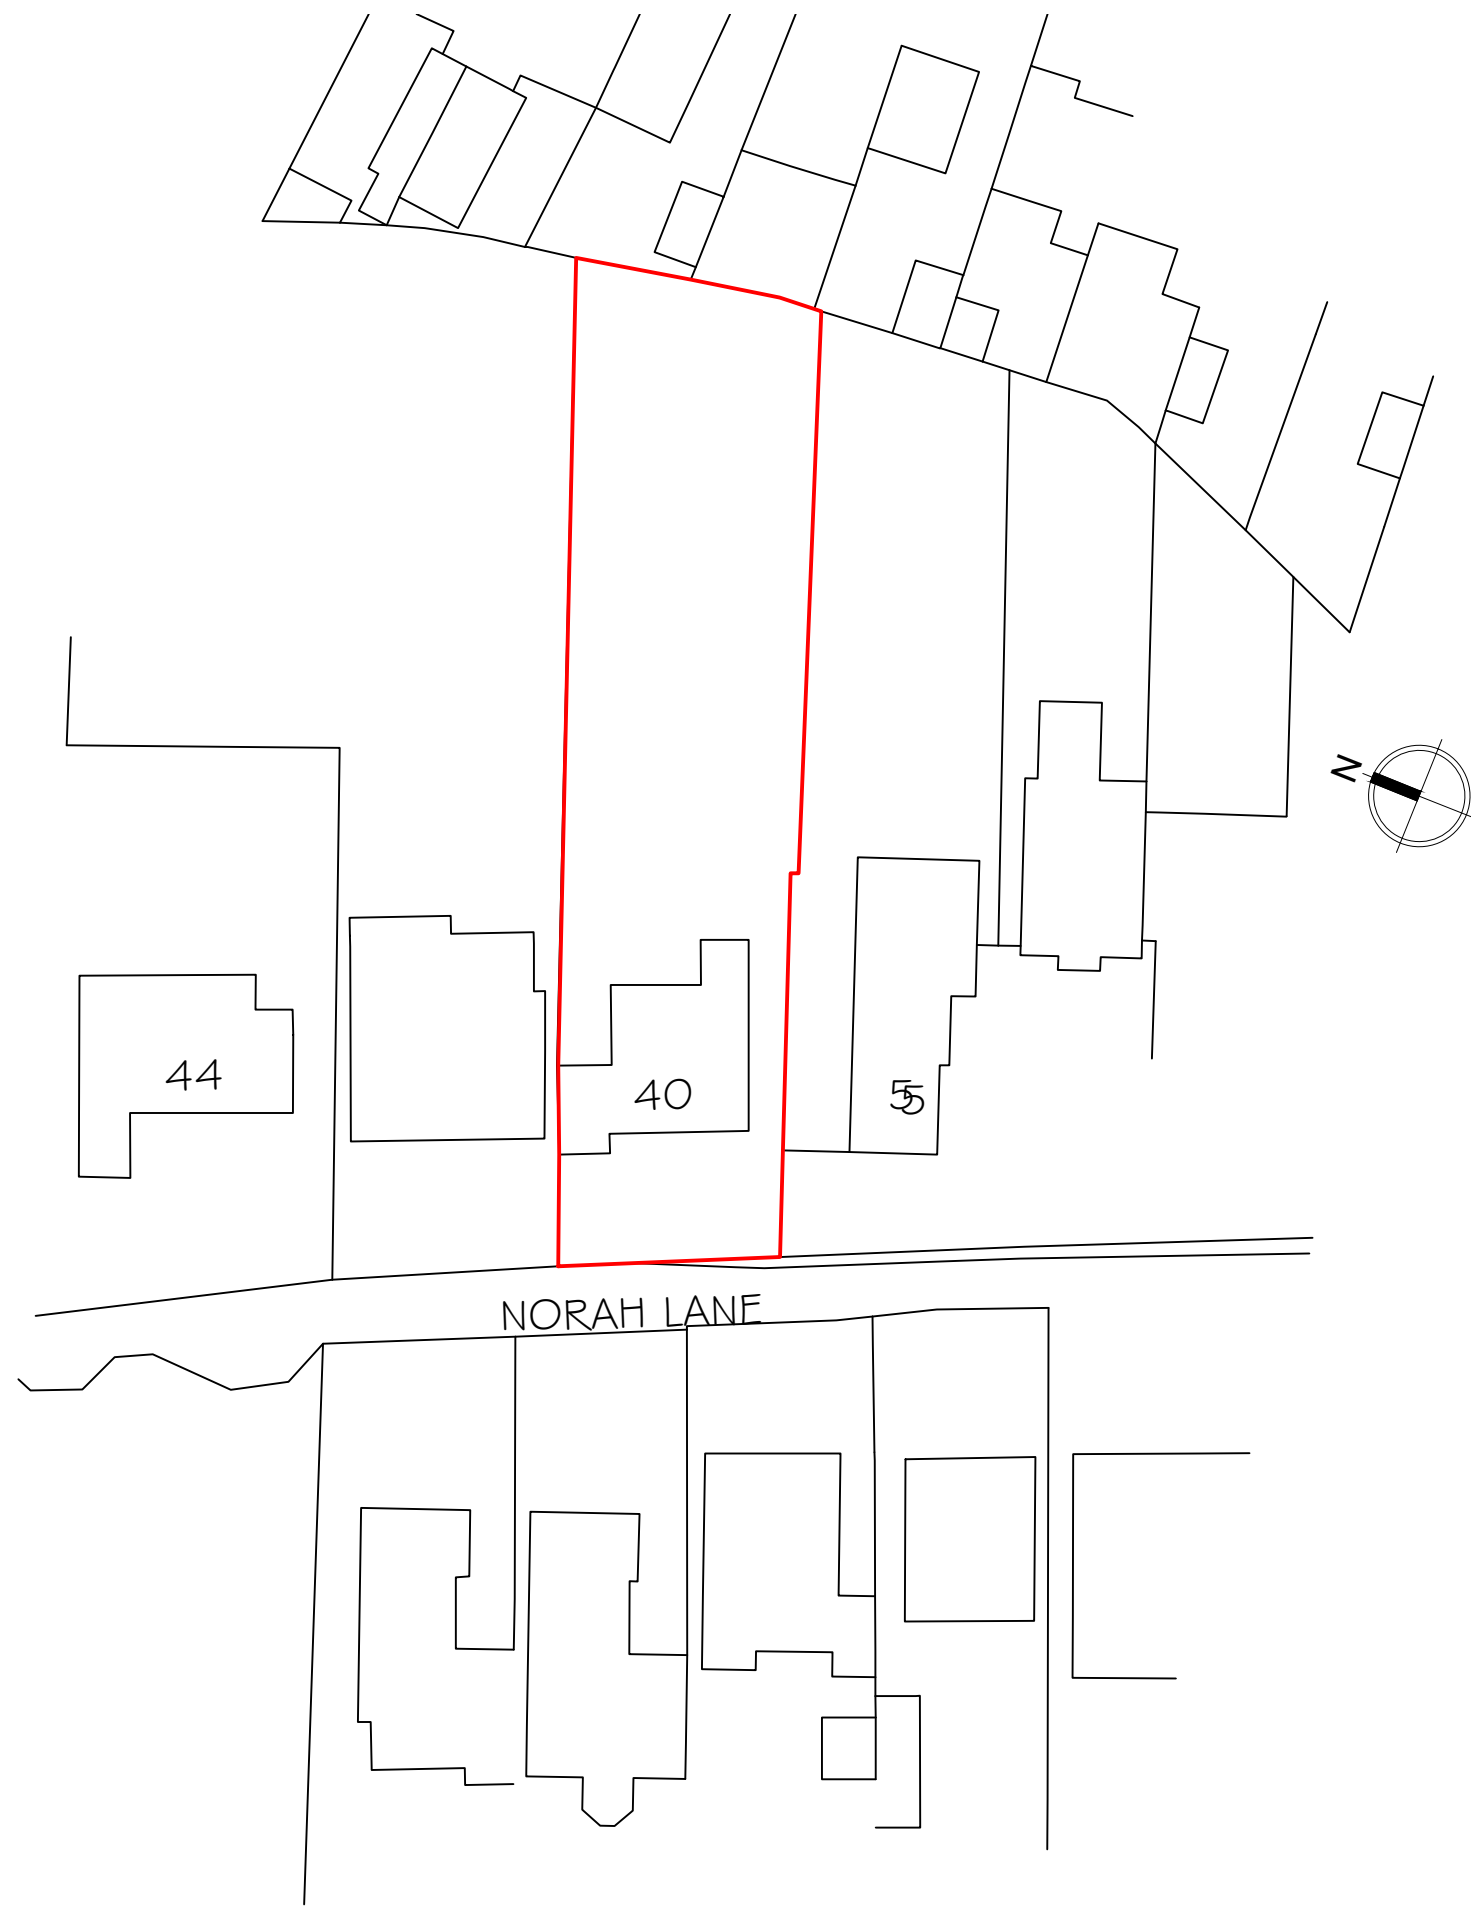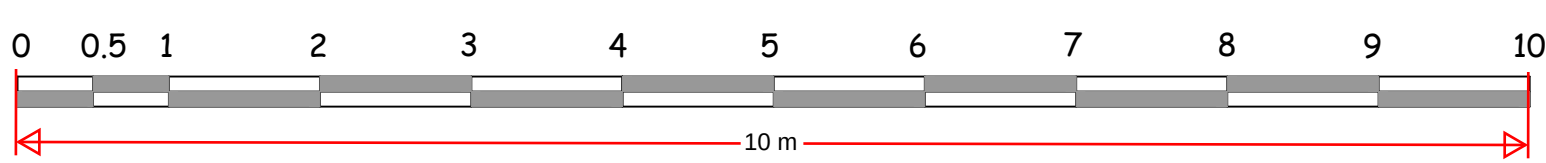


Block Plan

Scale 1:500

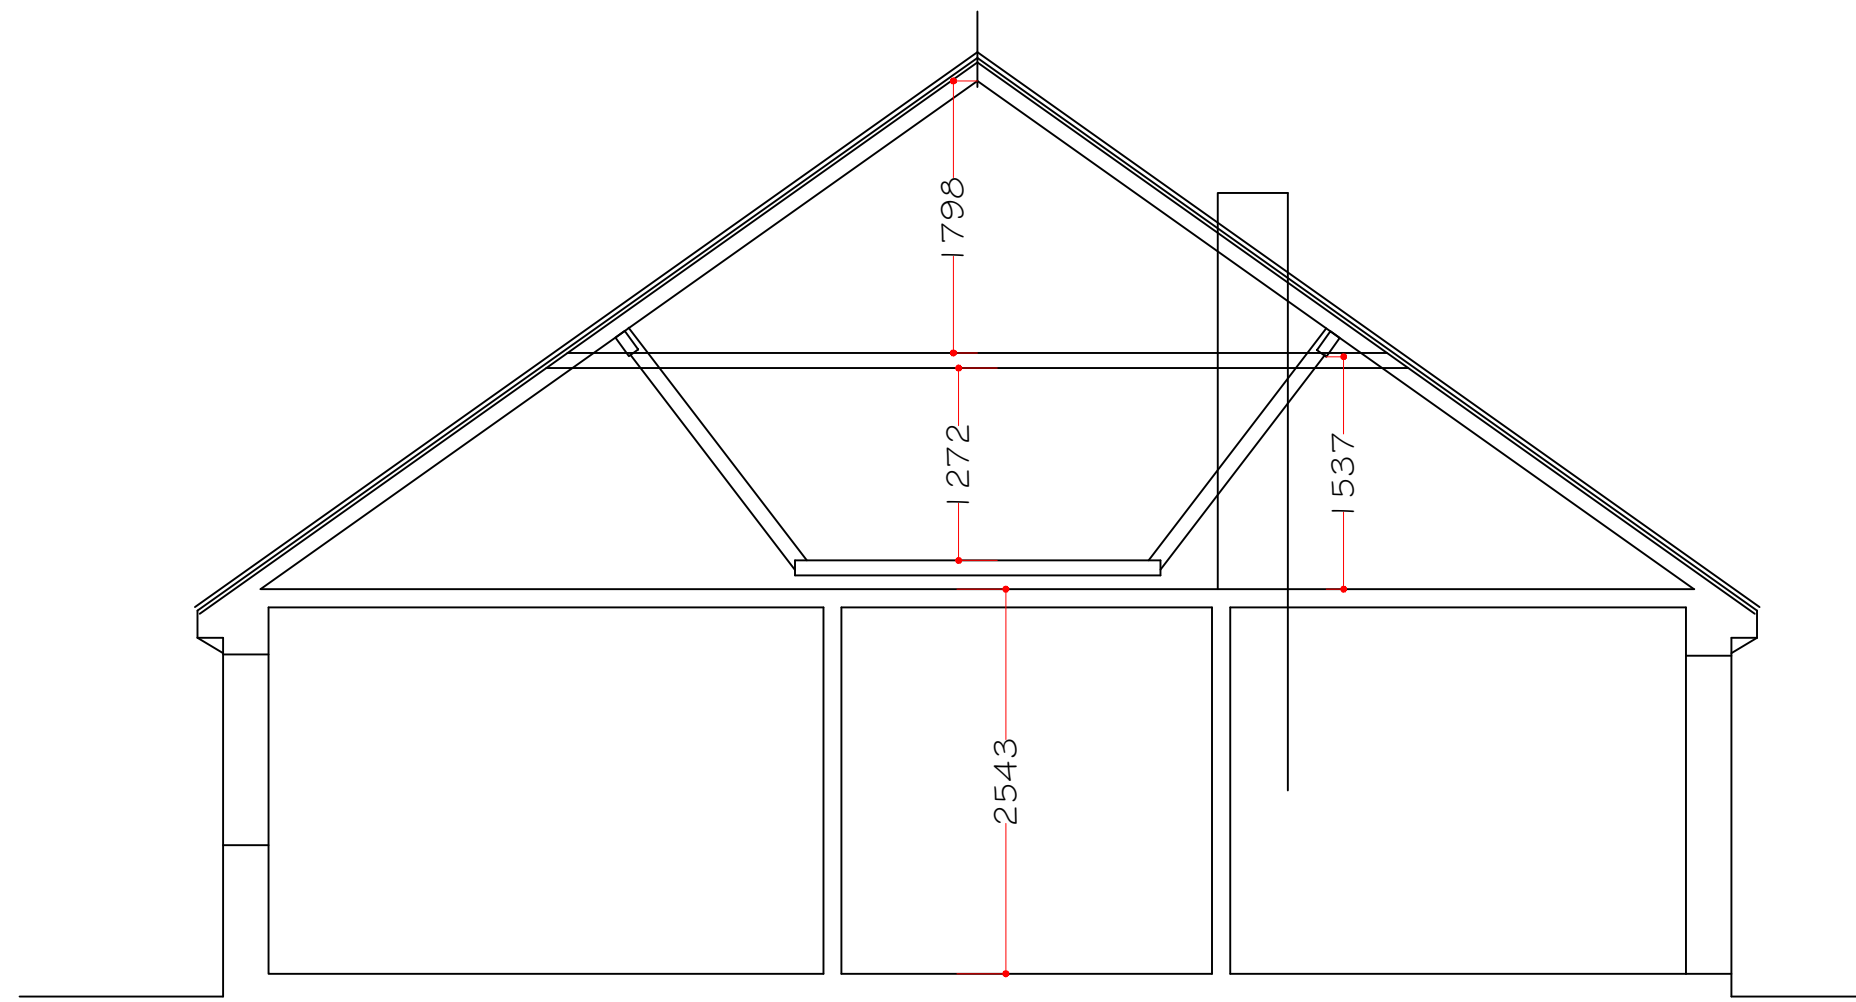 


Section A-A

Scale 1:50

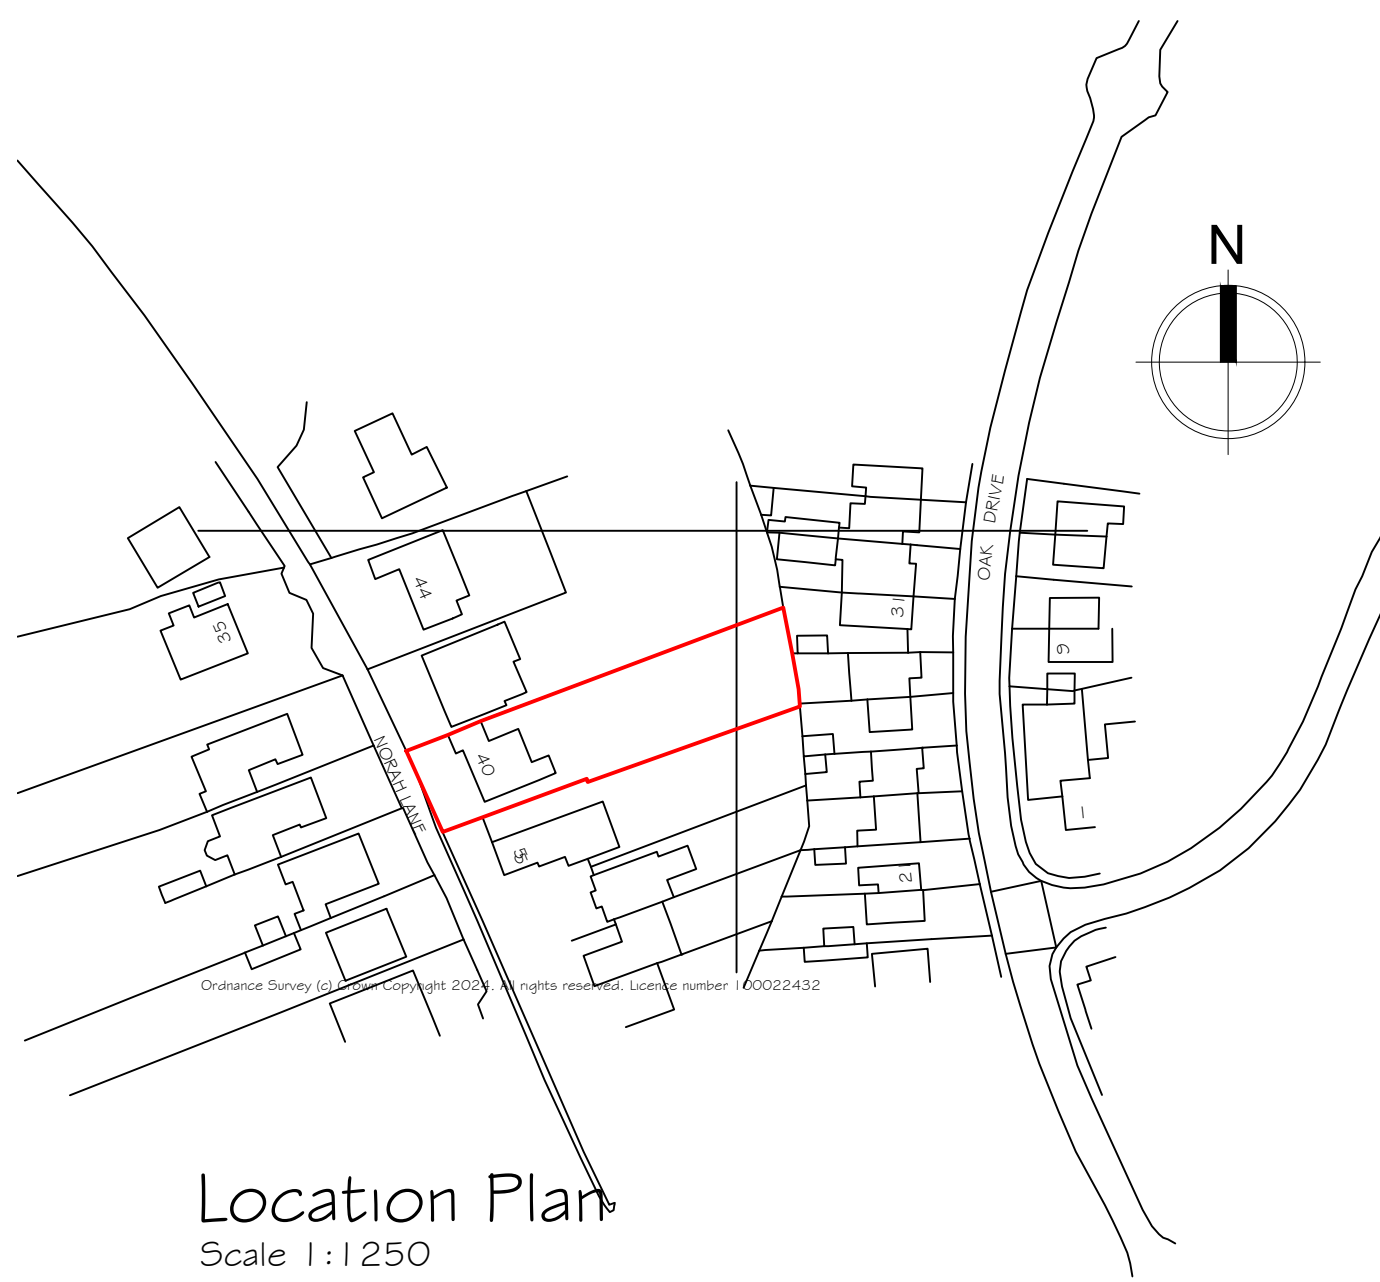

Location Plan

Scale 1:1250

 

Synergy Planning & Property Consultants Ltd The Office The Larches Rochester Kent ME3 7NQW	
Client	Mr & Mrs J Mann
Address	40 Norah Lane Higham
Drawing title	Existing survey drawing
Scale	1:50/1:100/1:500/1:1250
Date	March 2024
Drawing No	24/436/01