

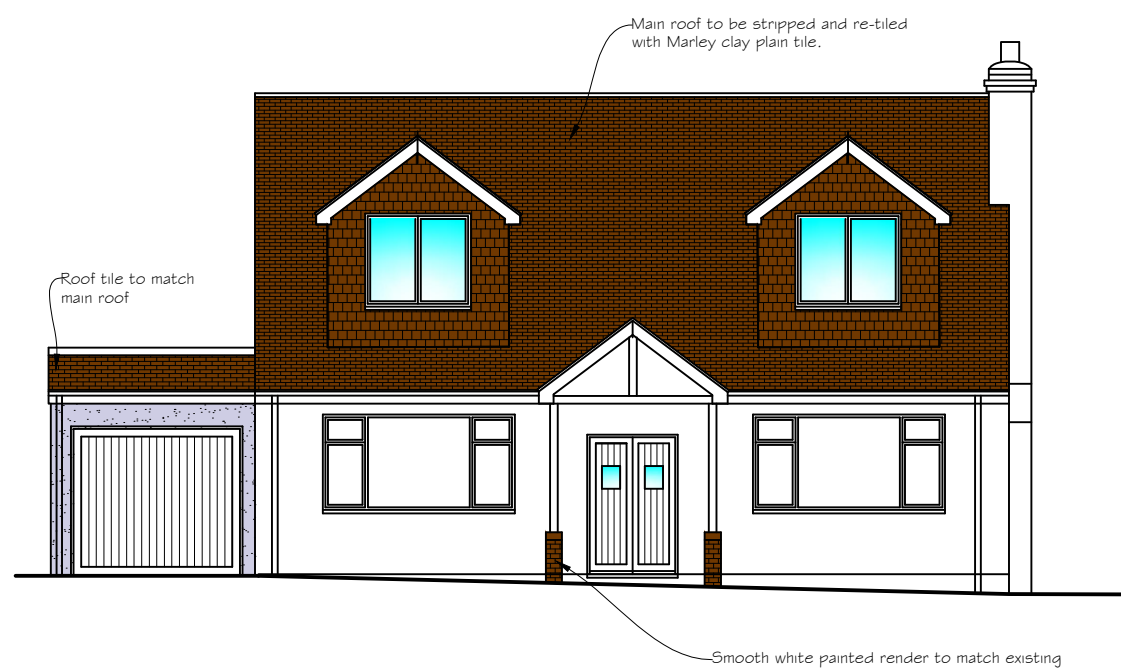


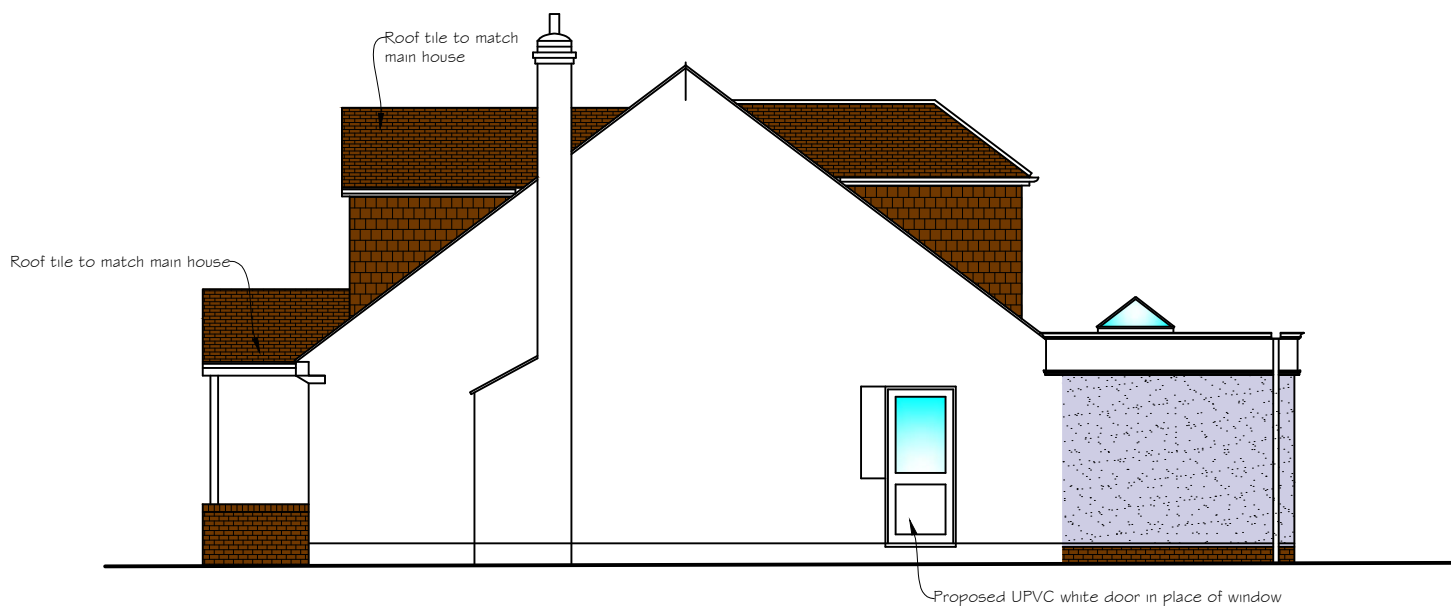


Front Elevation


Scale 1:100

 


Side Elevation

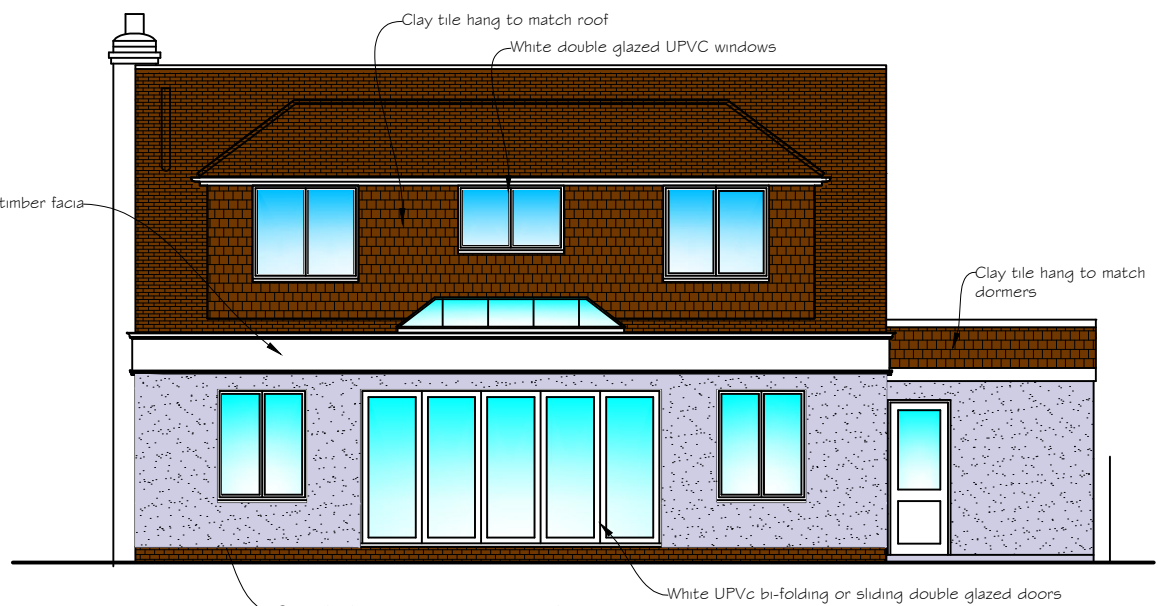

Rear Elevation


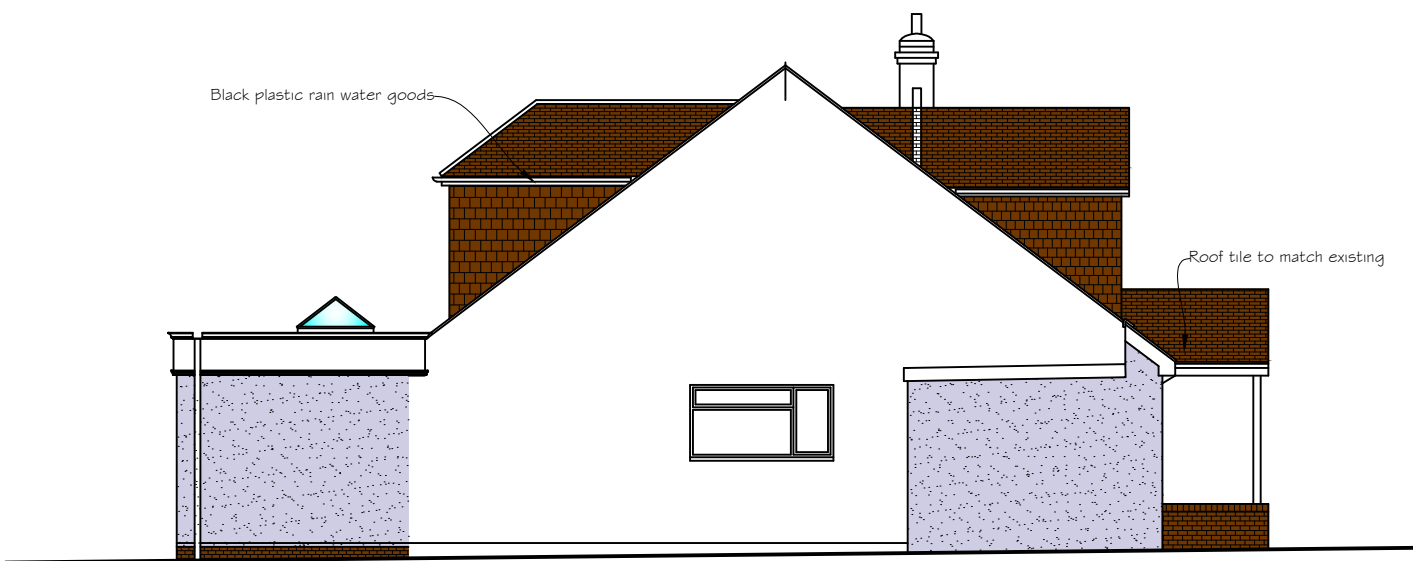


Side Elevation

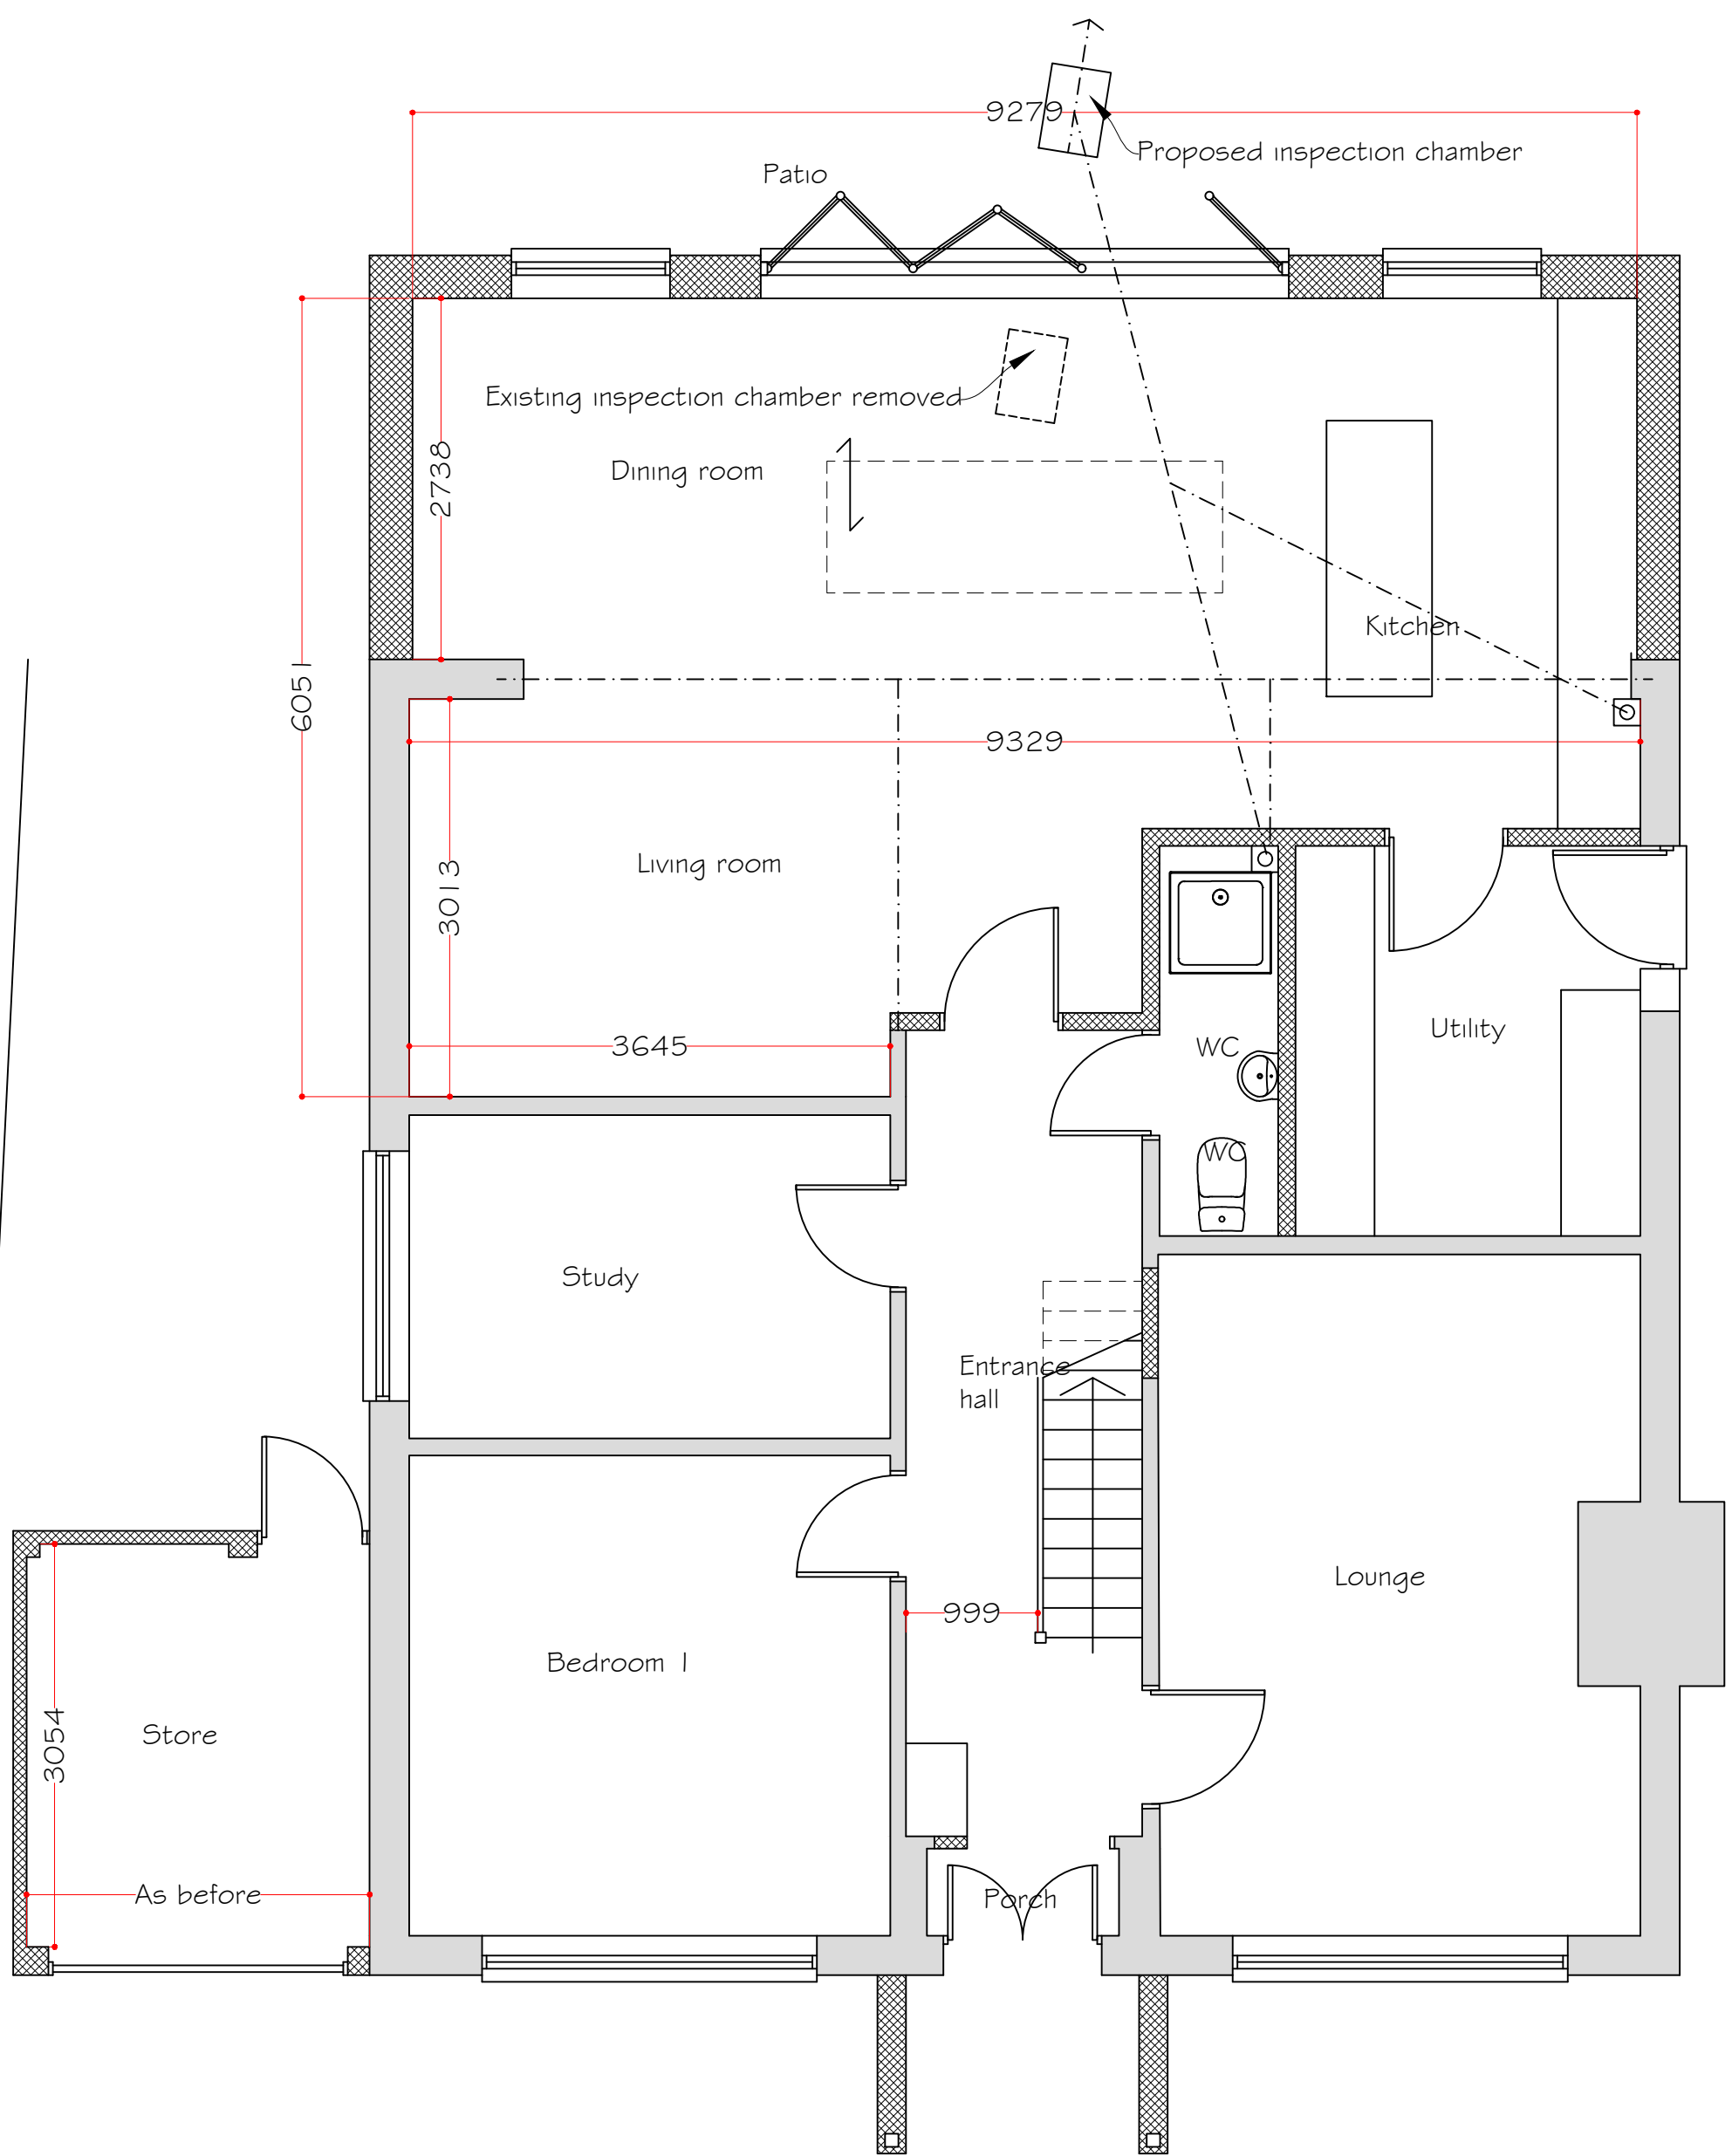


Ground Floor Plan

Scale 1:50

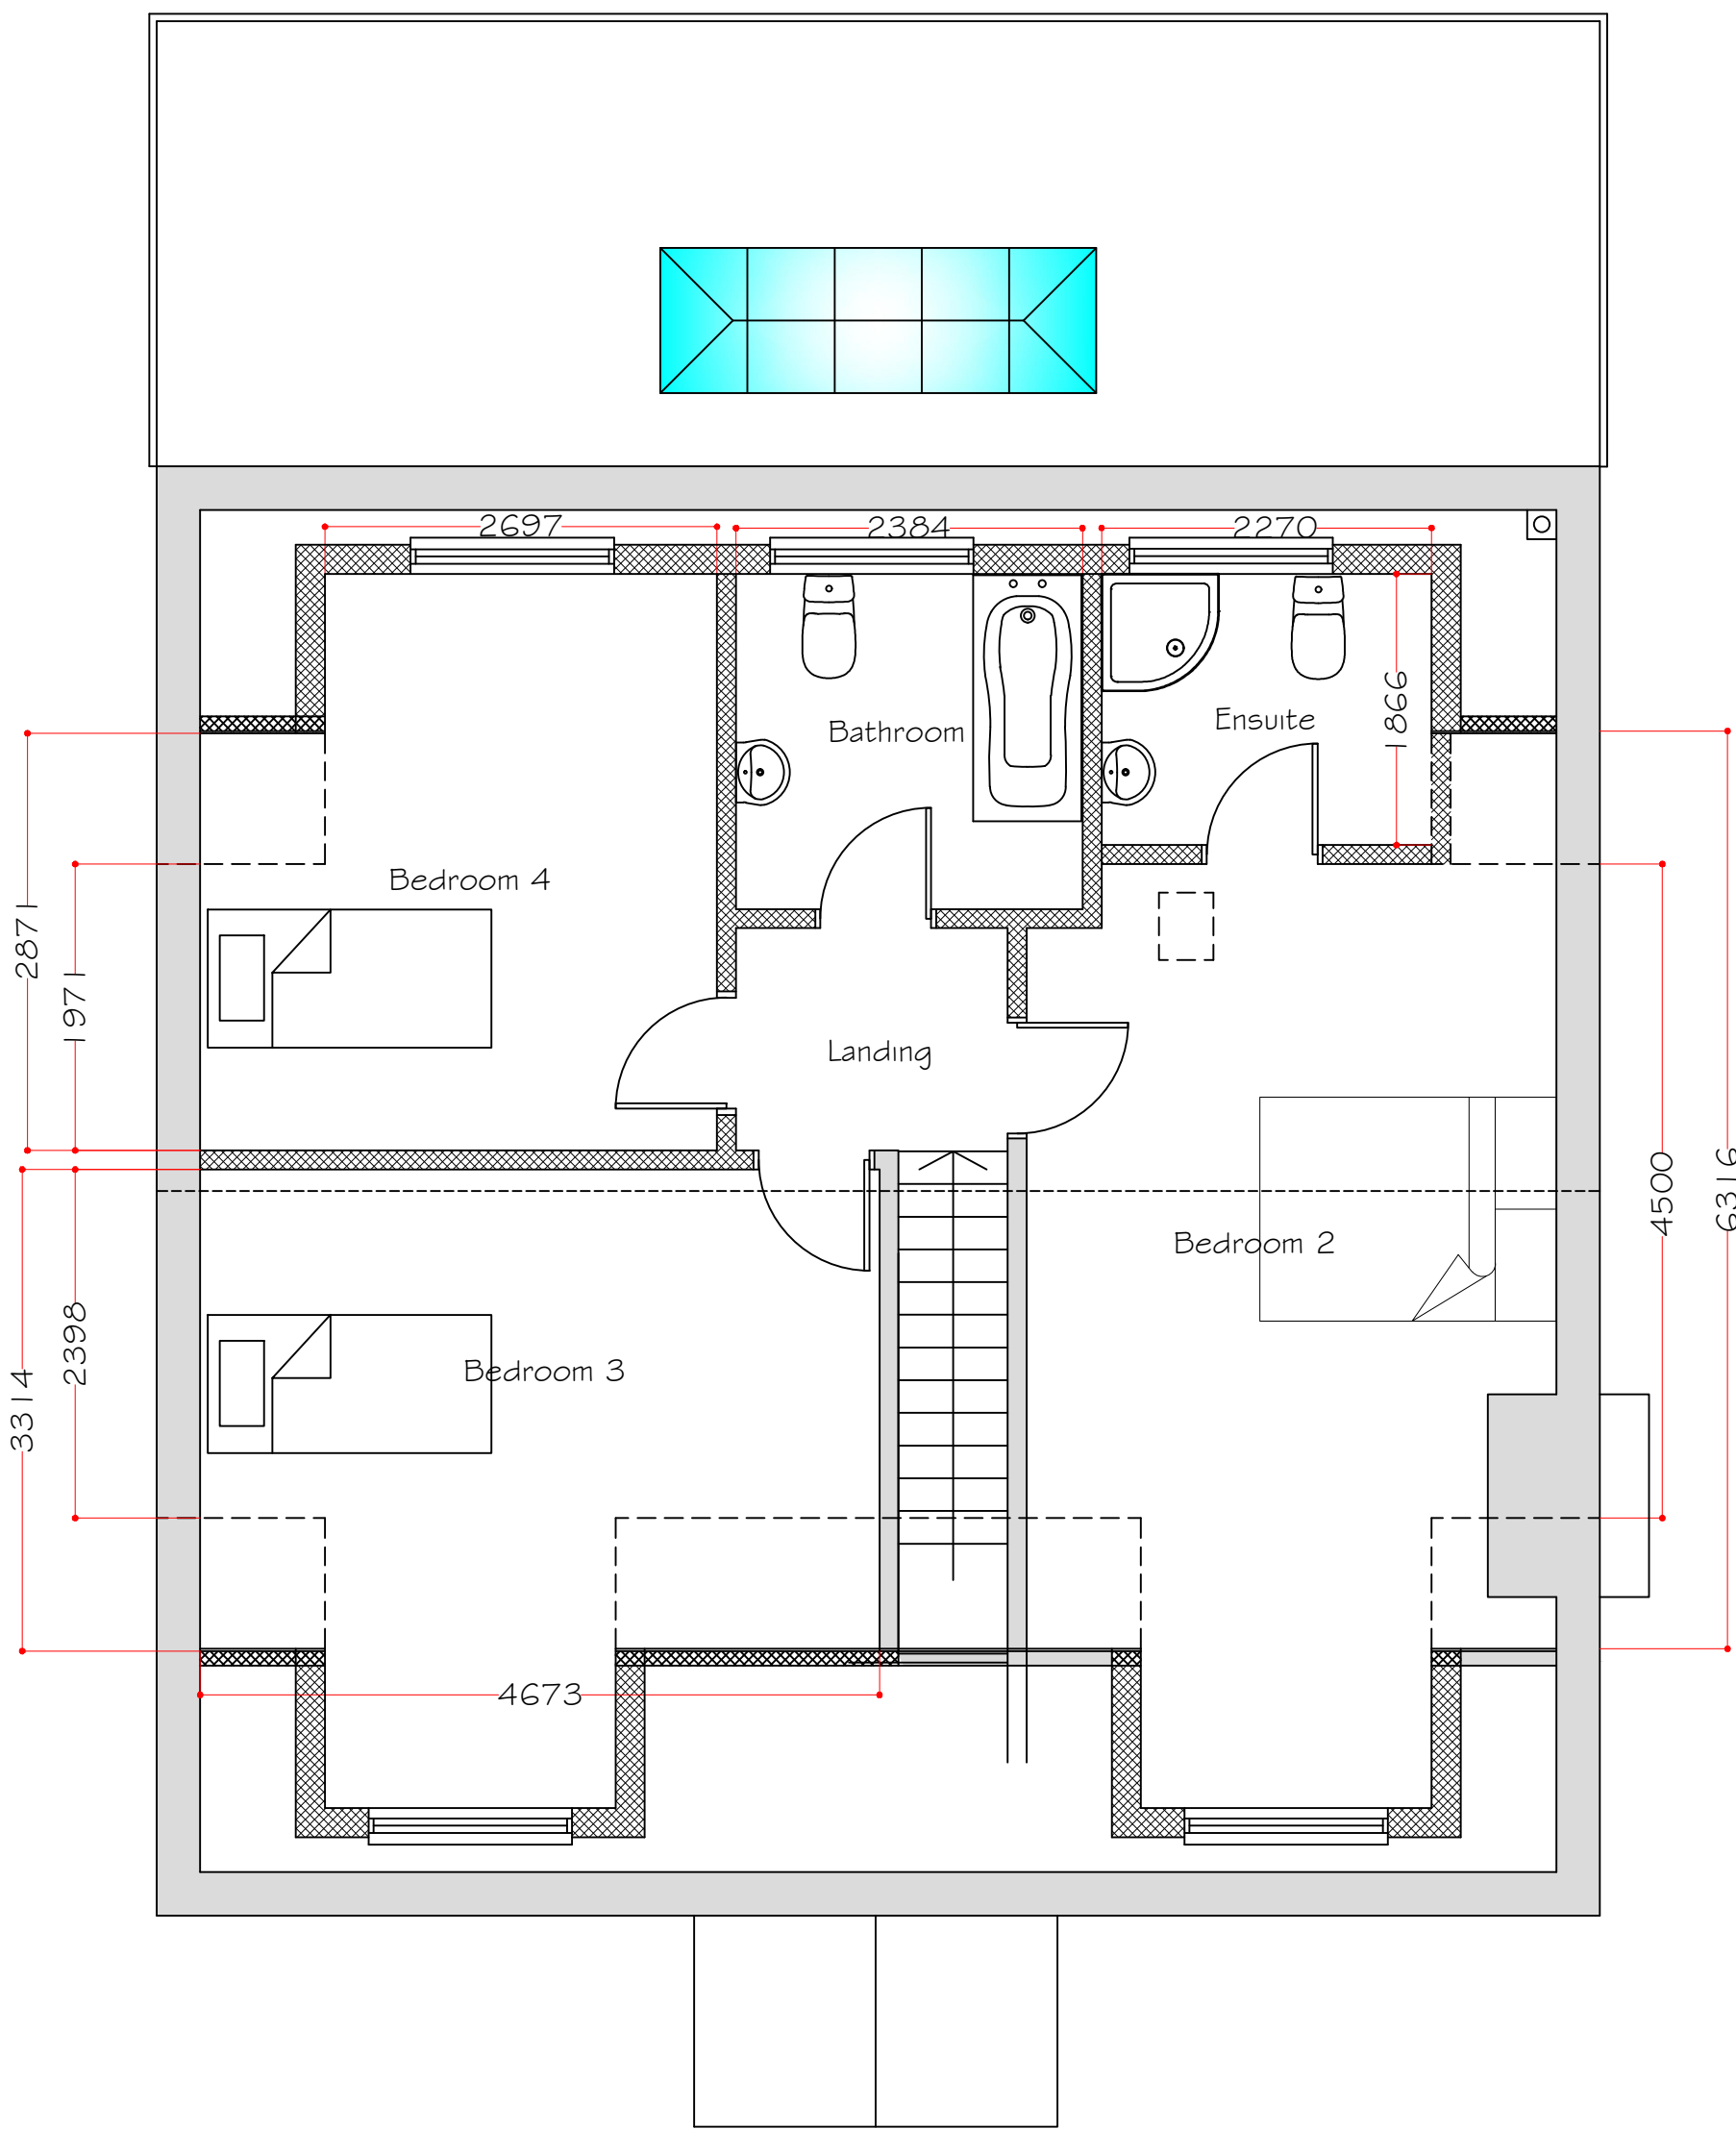 


First Floor Plan

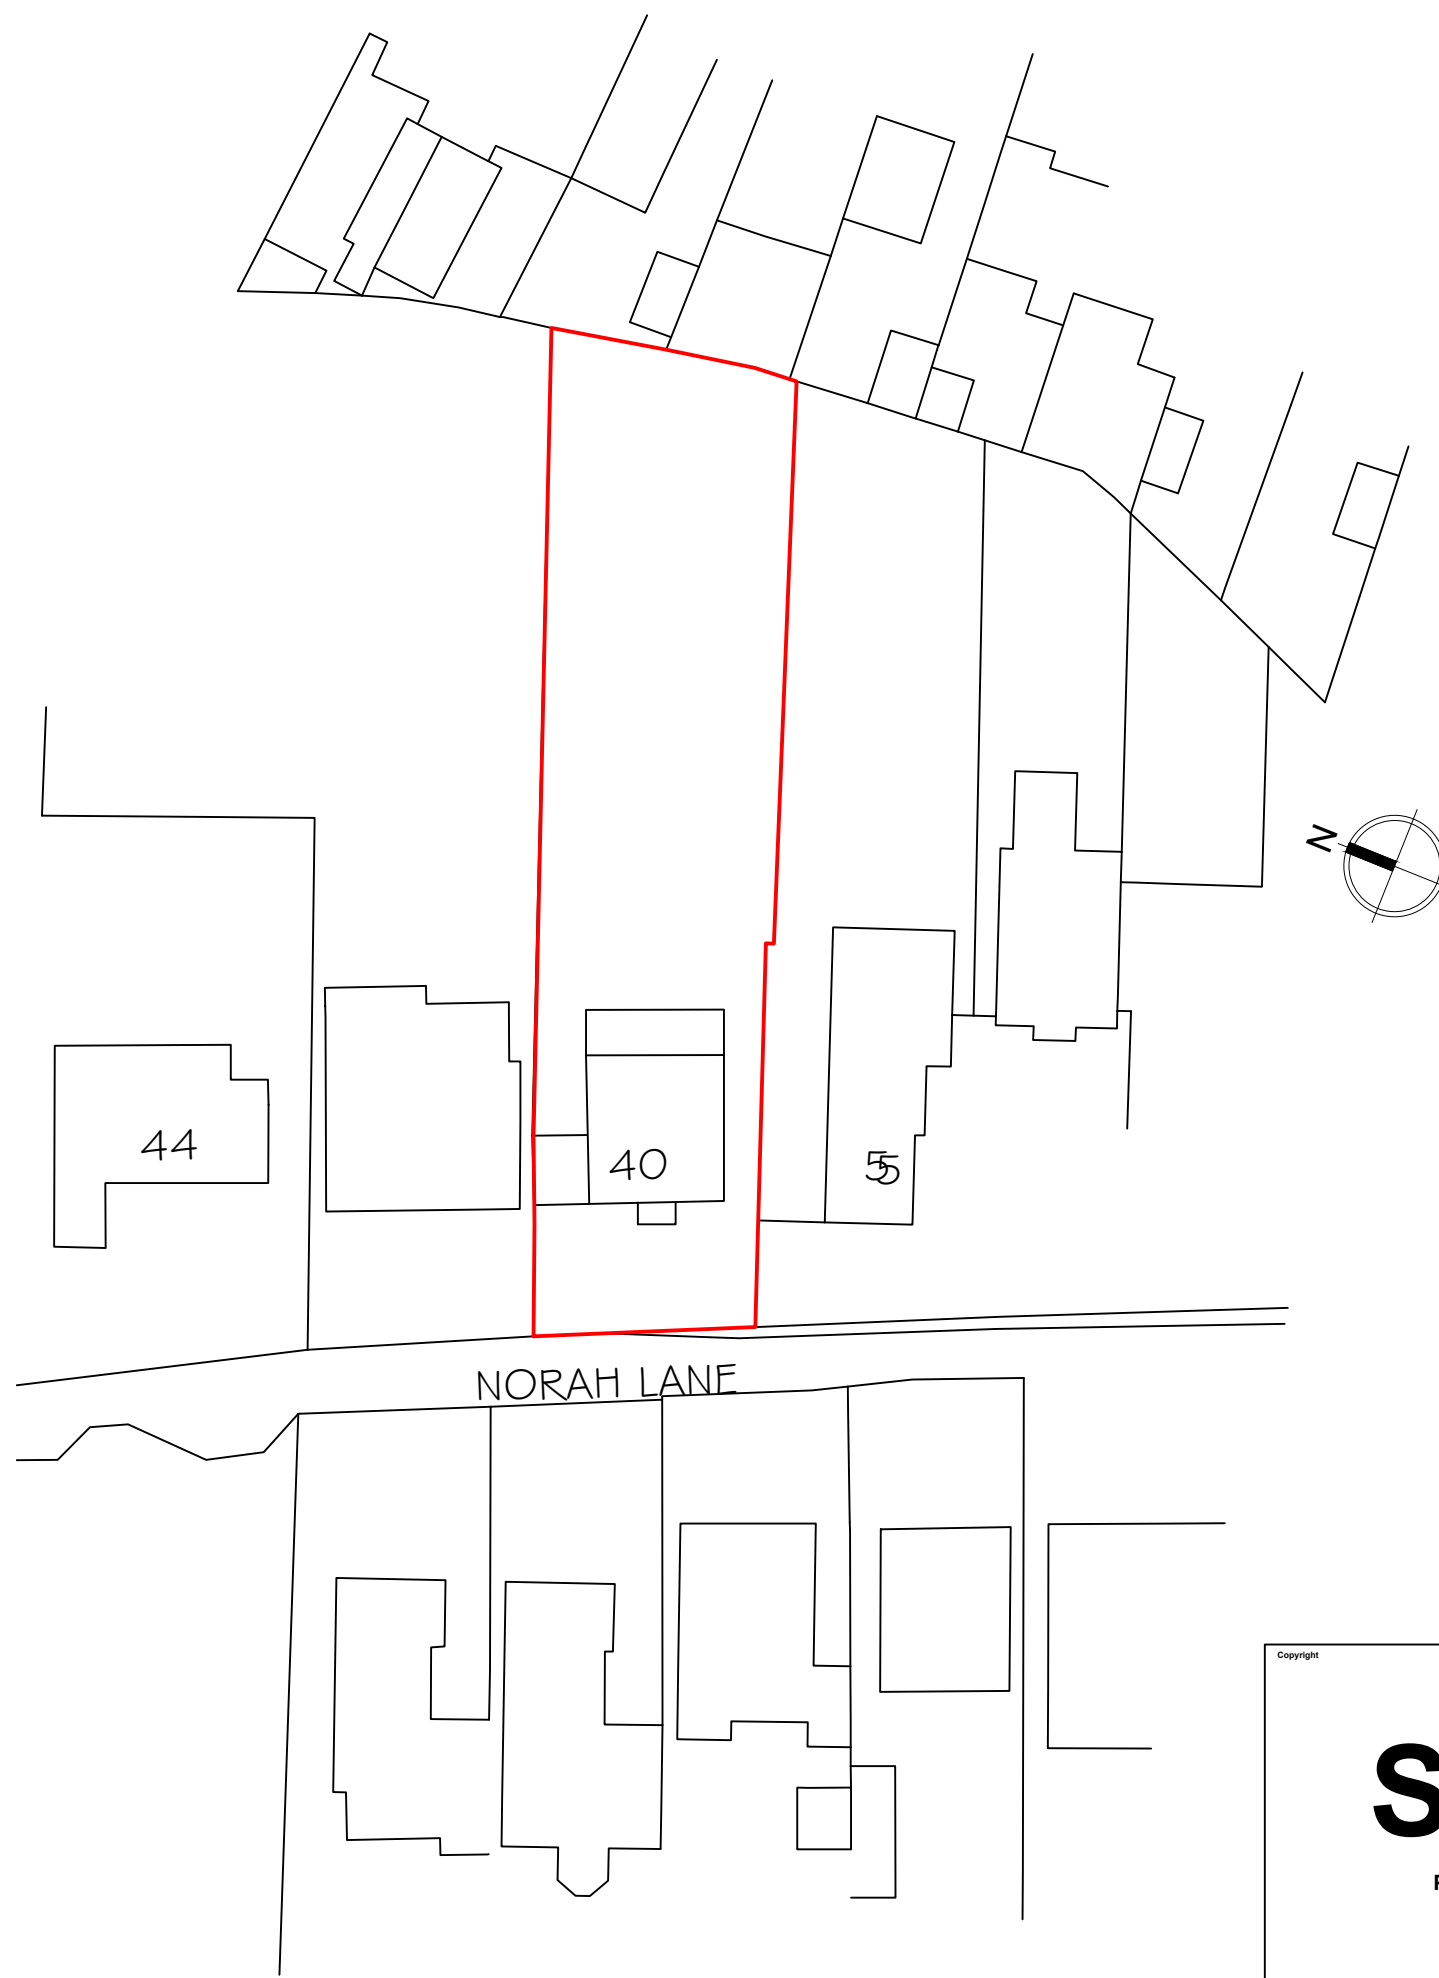

Block Plan

Scale 1:500

 

|   |                      |
|---|----------------------|
| <b>Synergy</b><br>Planning & Property Consultants Ltd<br>The Office<br>The Larches<br>Rochester<br>Kent ME3 7NDW |                      |
| Client   | Mr & Mrs J Mann      |
| Address   | 40 Norah Lane Higham |
| Drawing title   | Proposed drawing     |
| Scale   | 1:50/1:100/1:500     |
| Date   | March 2024           |
| Drawn by   |                      |
| Drawing No   | 24/436/02            |