

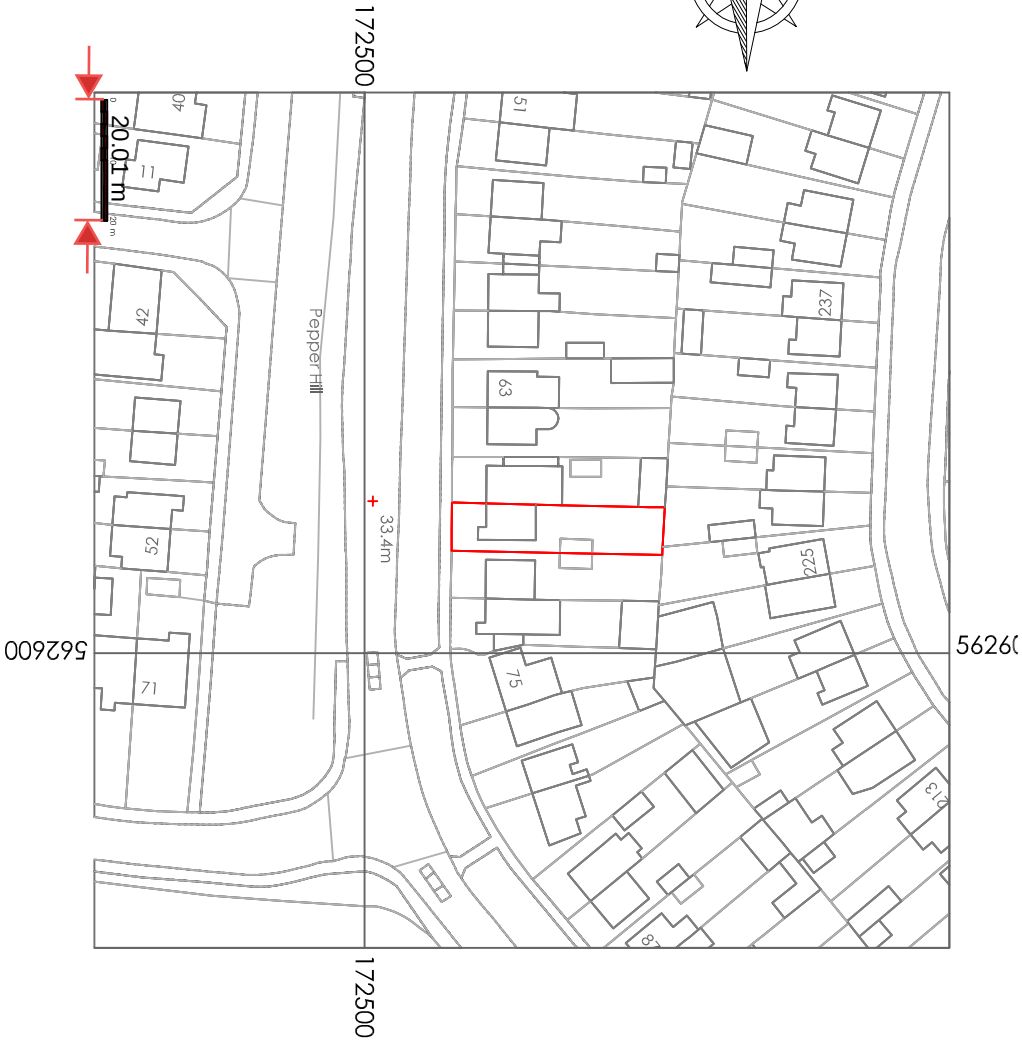


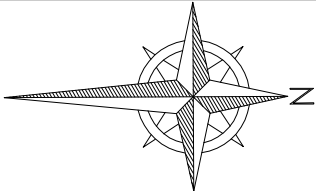

Site Map

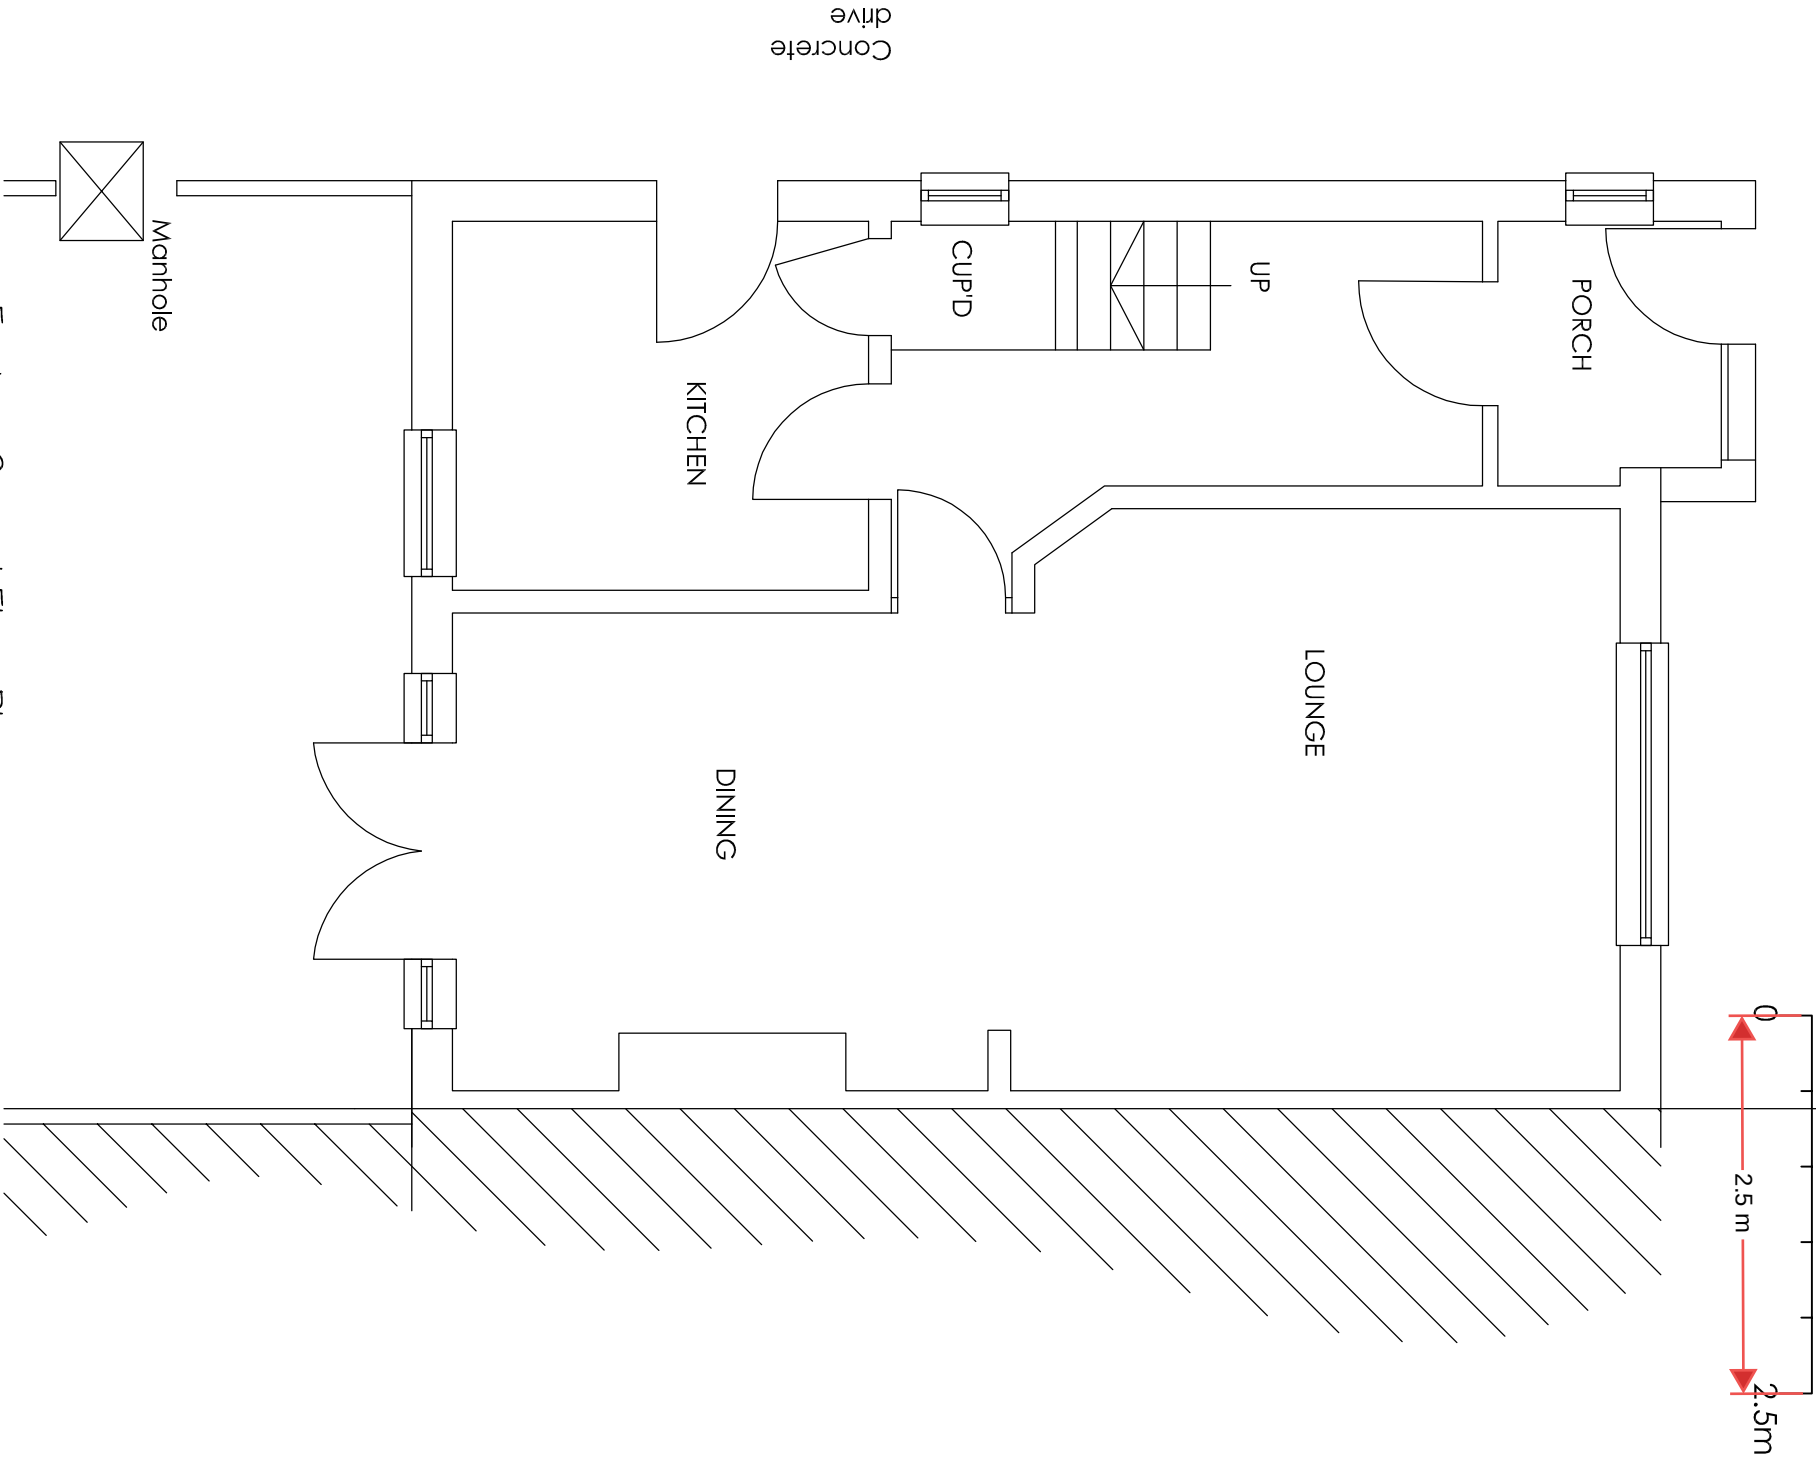

Existing Ground Floor Plan

|   |             |                            |             |
|---|-------------|----------------------------|-------------|
| Project   |             | Drawing Title              |             |
| Mr H S Chhapan 69 Hall Road Northfleet Gravesend Kent DA11 8AN<br>Rear Single Storey Extension, Reduce Existing Garage Length and New Outbuilding |             | Site Map, Existing GF Plan |             |
| Rev   | Description | Date                       | Drawn<br>HC |
|   |             |                            | Nov 2023    |
|   |             | Scale                      | Drawing No. |
|   |             | 1:1250 1:50                | 69HR/A3/O1  |

**H Channa**  
Picaroons Maidstone Road Platt Kent TN15 8LB  
Tel: 07828277909 E-mail: hchanna@tiscali.co.uk