


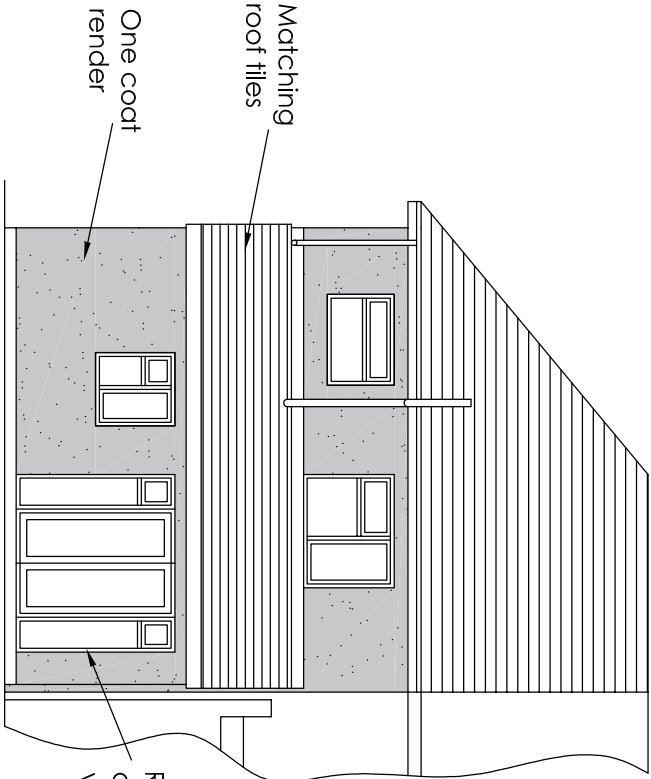


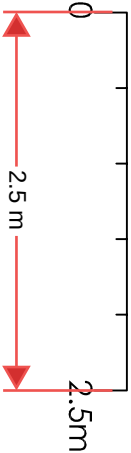


Proposed Rear Elevation

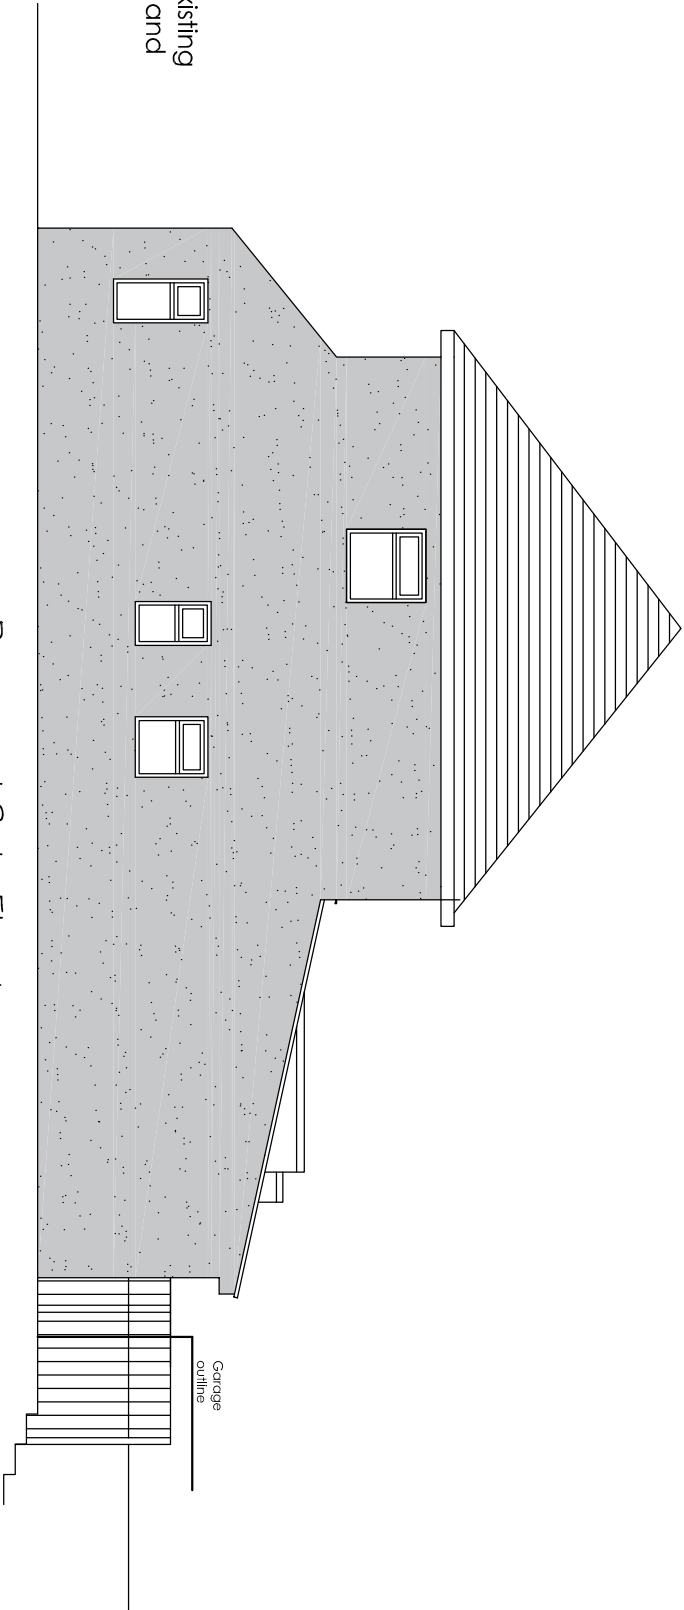

Proposed Side Elevation

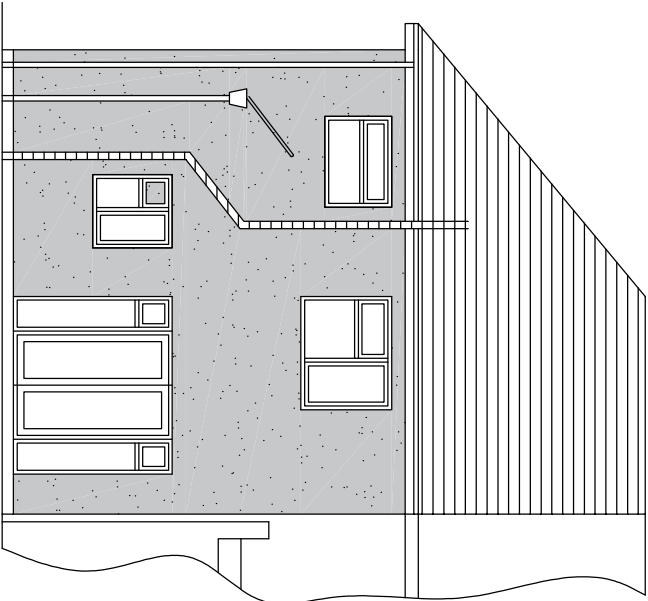

Existing Rear Elevation

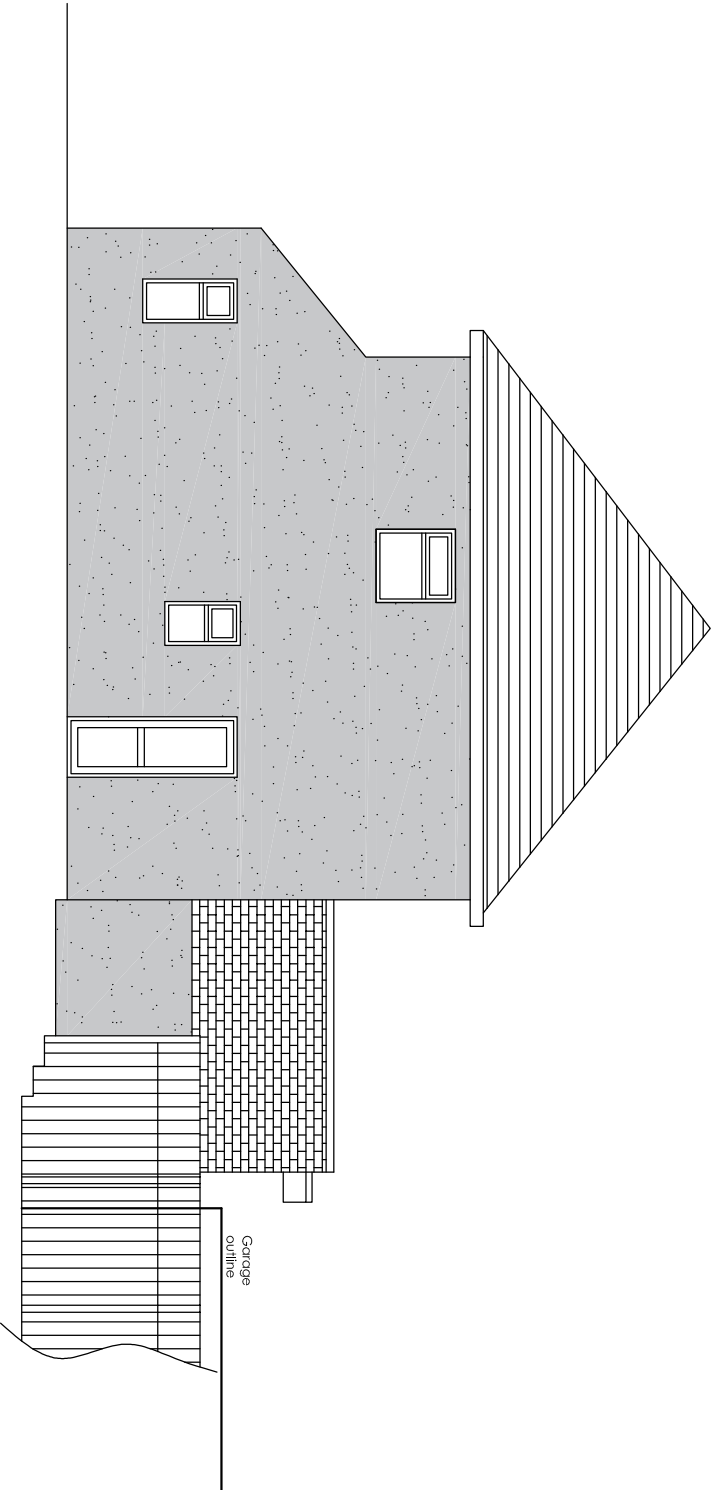

Existing Side Elevation

Project		Mr H S Chhappan 69 Hall Road Northfleet Gravesend Kent DA11 8AN		Drawing No.	
Drawing Title		Rear Single Storey Extension, Reduce Existing Garage Length and New Outbuilding		69HR/A3/O3	
Existing and Proposed Rear & Side Elevations		Rev	Description	Date	Drawn HC
					Date Nov 2023
					Scale 1:100
					Drawn No. 69HR/A3/O3

H Channa
Picarroons Maidstone Road Platt Kent TN15 8LB
Tel: 07828277909 E-mail: hchanna@tiscali.co.uk