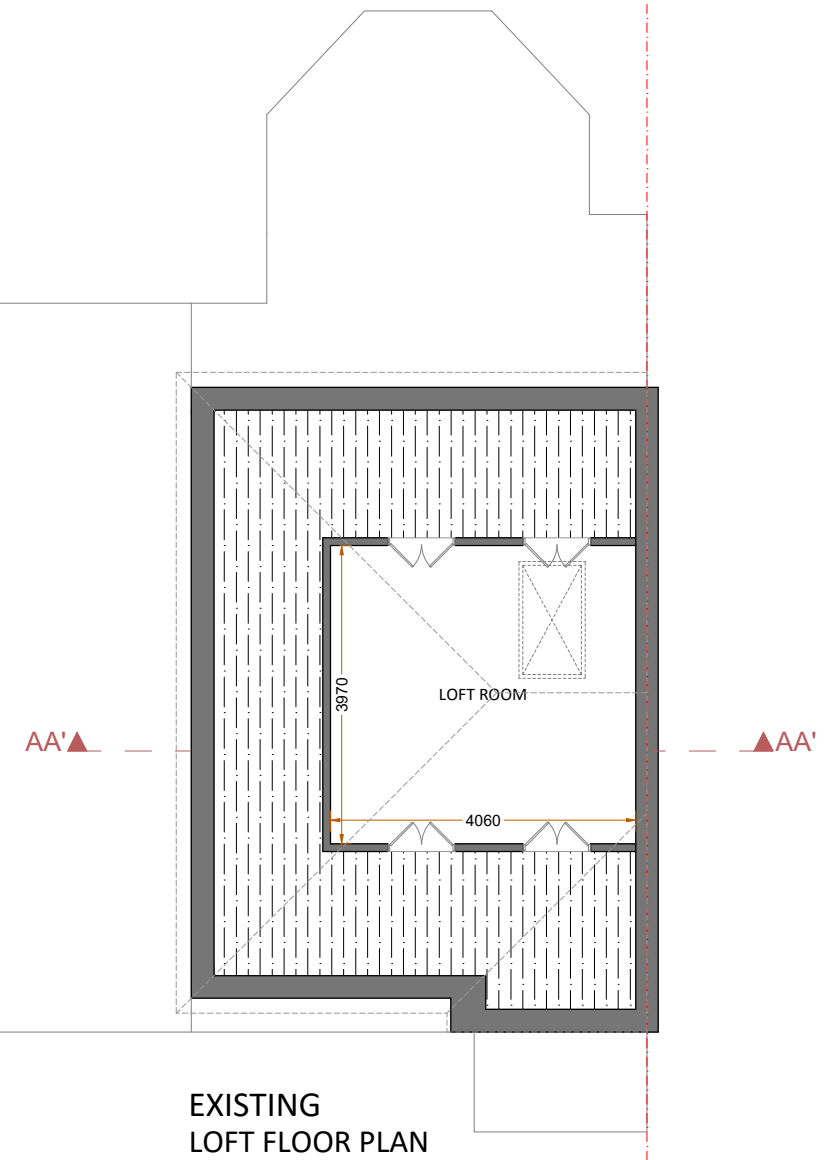
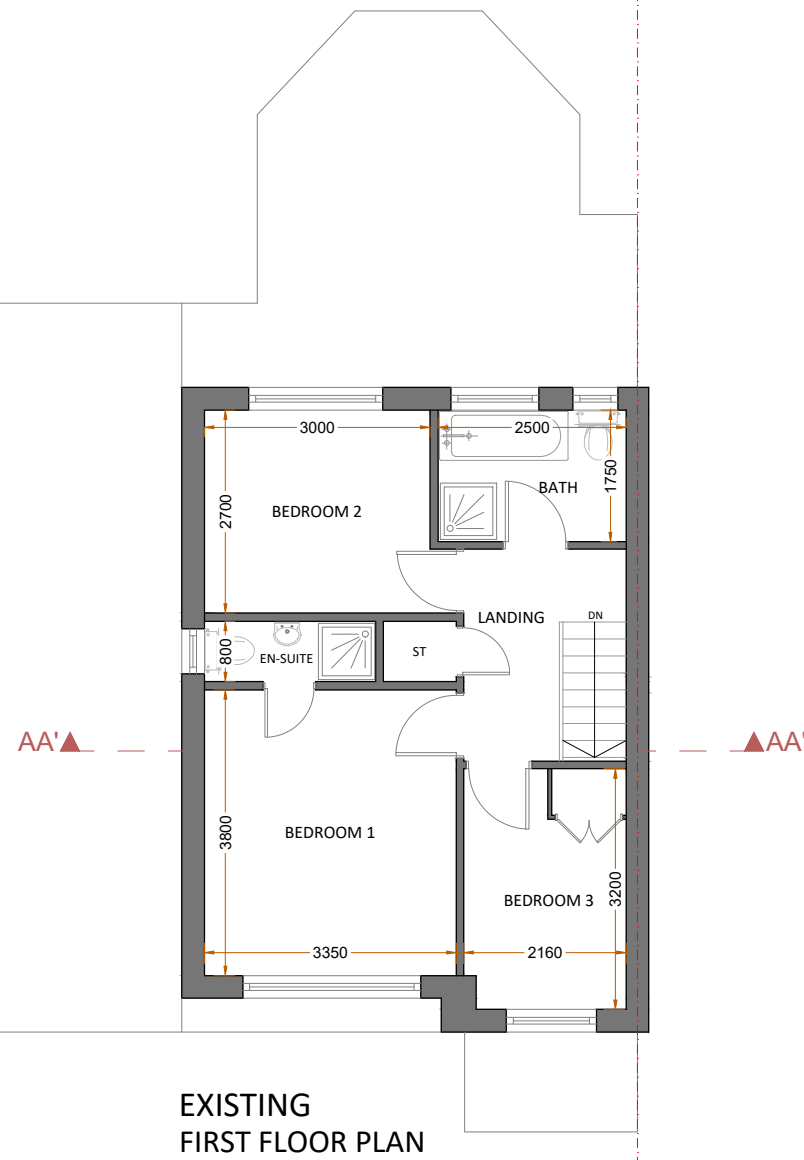
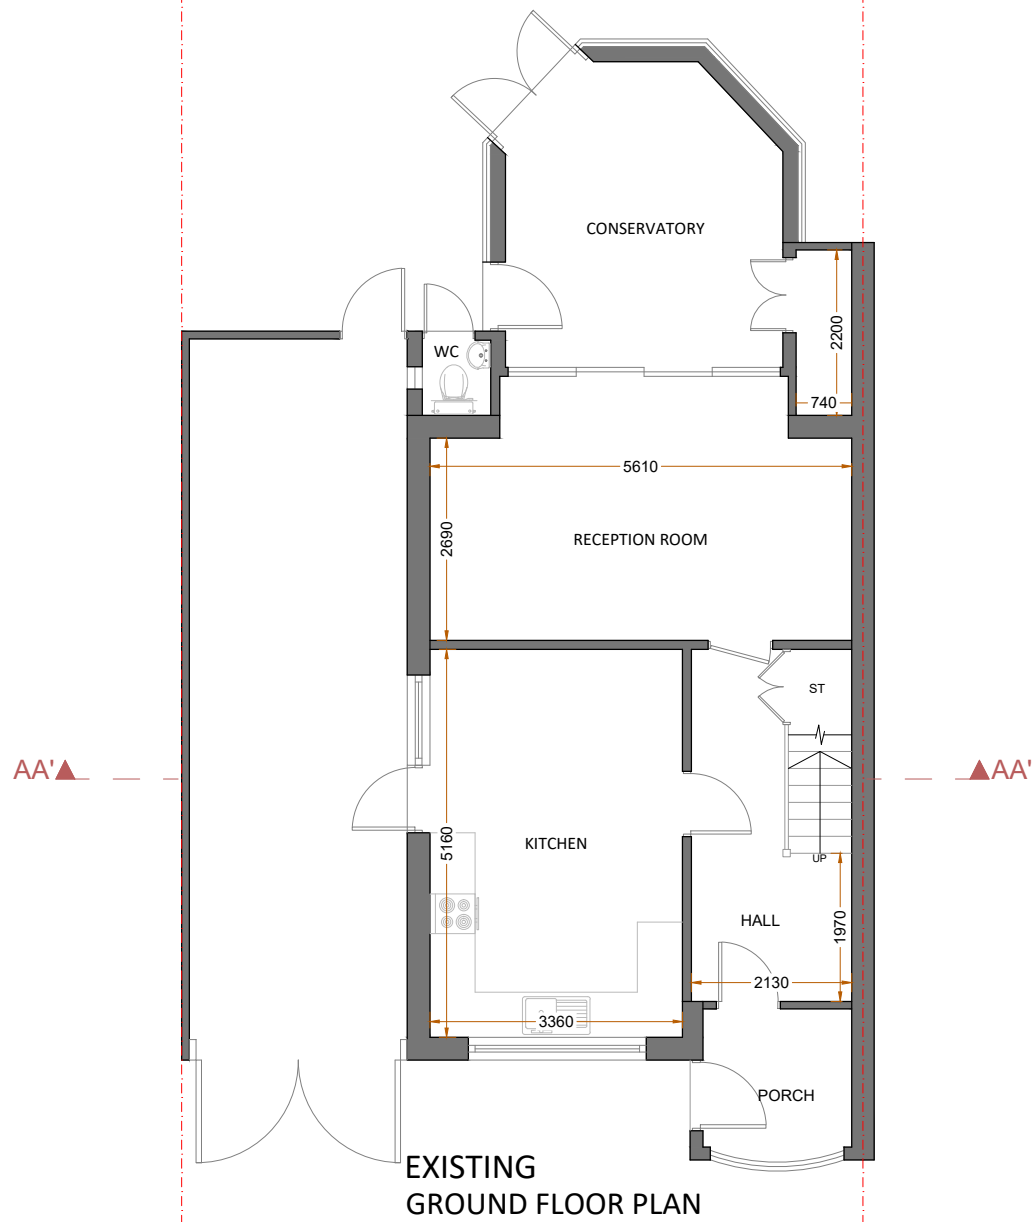


NO	Description	Date	Project Name	Client	REF	REV
.		13.08.25	21 Darenth Drive GRAVESEND DA12 4TA	Mr V Golajuk		
			Sheet Title :	Date: 13/08/25	Sheet number 01	Scale 1:100@A3
			Existing Floor Plans	Drawn by: MMK	Sanaa Designs	
				Checked by: TK		