

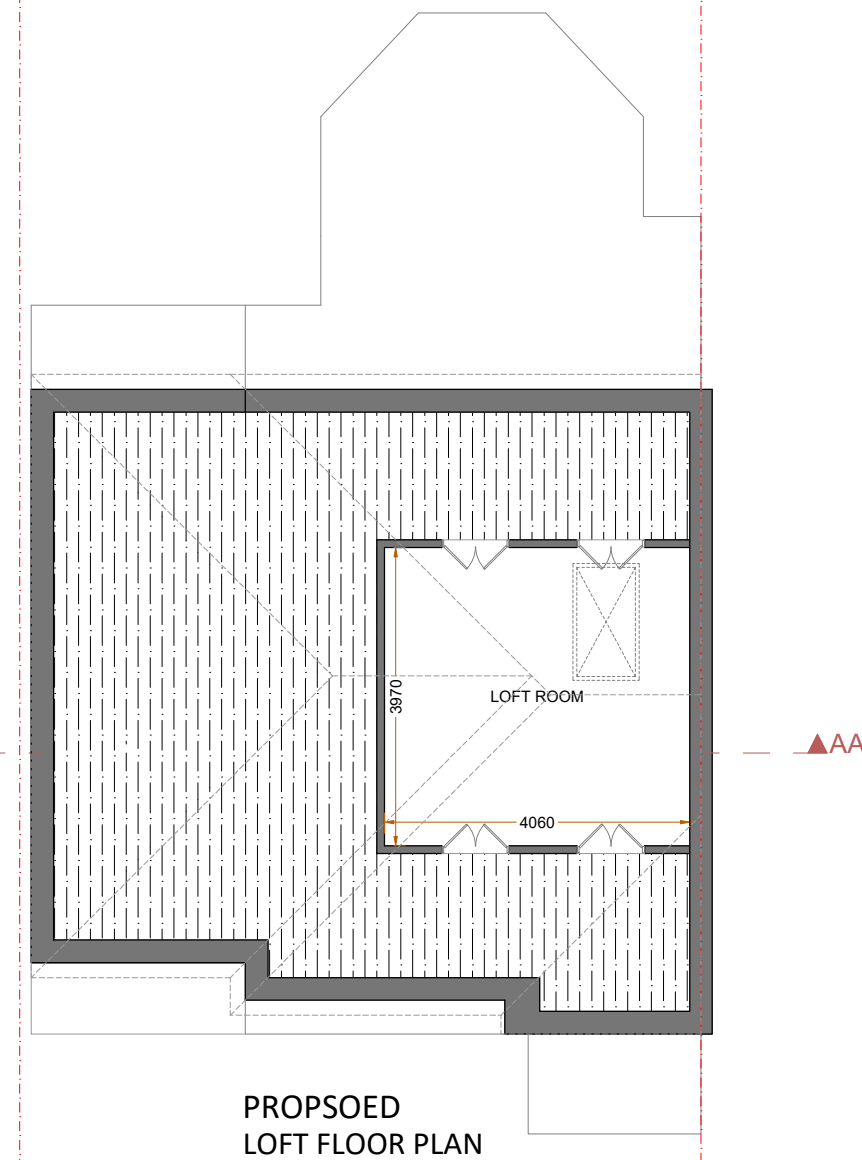


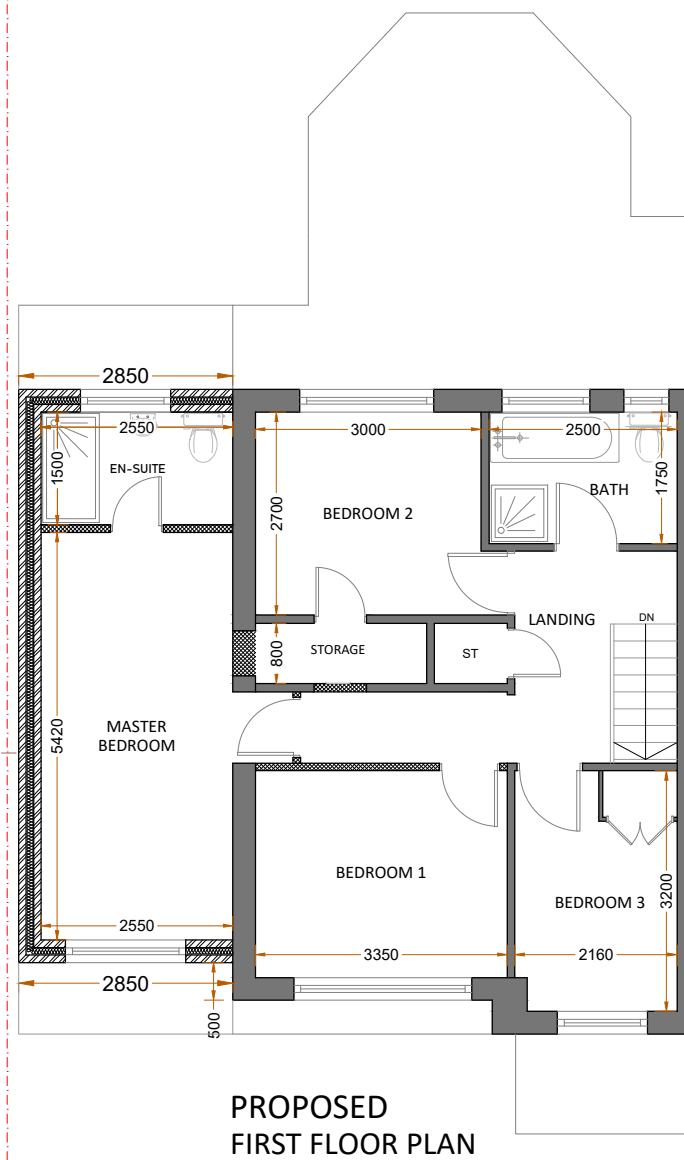

NO	Description	Date
.	Date	13.08.25

Project Name 21 Darenth Drive GRAVESEND DA12 4TA		Client		REF	REV	
		Mr V Golajuk				
Sheet Title : Proposed Floor Plans		Date:	13/08/25	Sheet number	02	Scale 1:100@A3
		Drawn by:		Sanaa Designs		
		MMK				
		Checked by				
		TK				

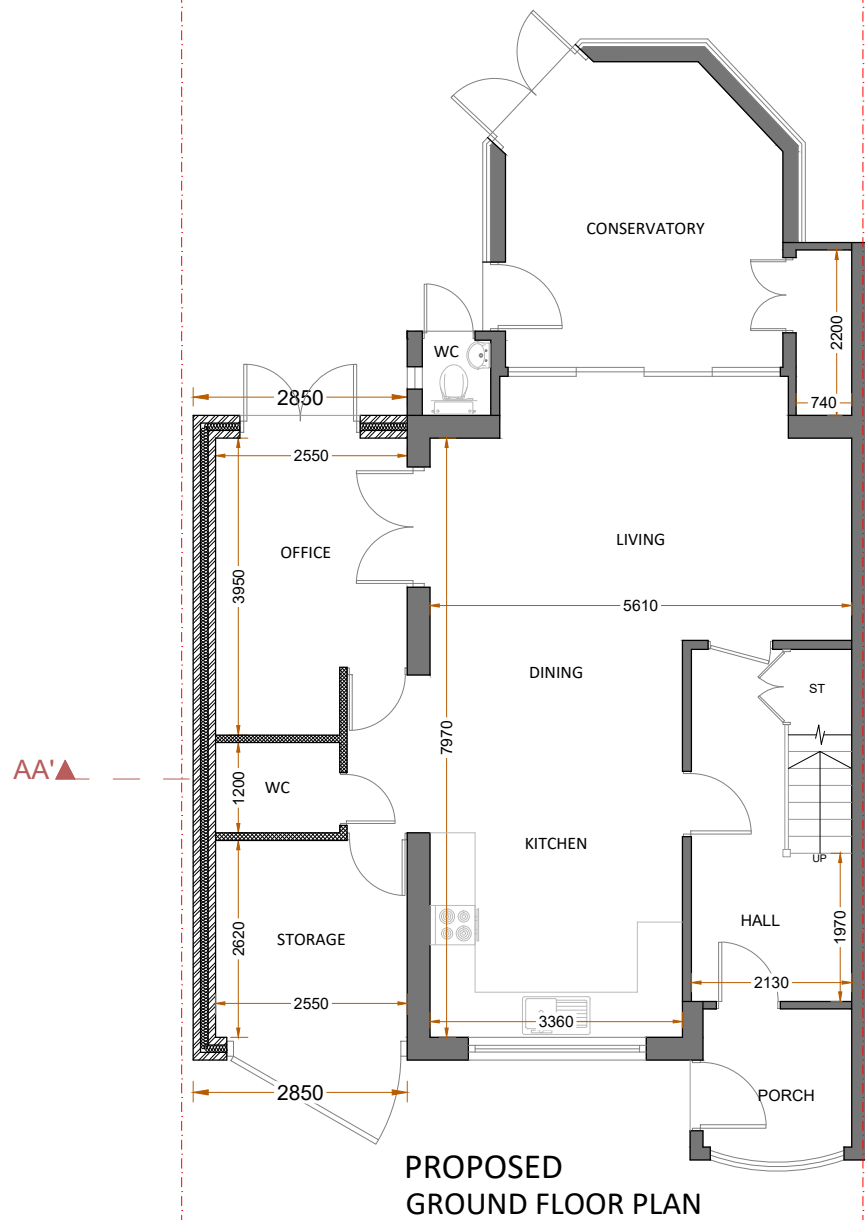