




EXISTING
FRONT ELEVATION

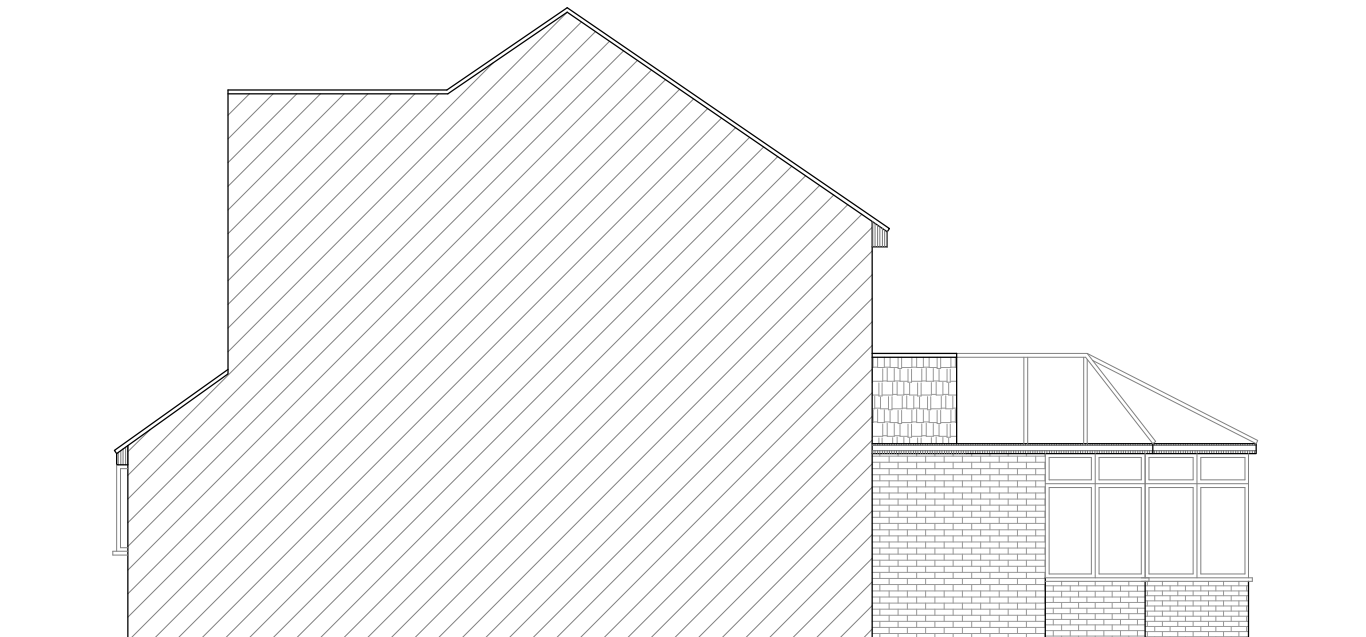


EXISTING
SIDE ELEVATION-1



EXISTING
REAR ELEVATION



EXISTING
SIDE ELEVATION-2

 

GRAPHIC SCALE: 1:100

NO .	Description Date	Date: 13.08.25	Project Name 21 Darenth Drive GRAVESEND DA12 4TA	Client Mr V Golajuk			REF	REV	
				Date: 13/08/25	Sheet number 04	Scale 1:100@A3			
			Sheet Title : Existing Elevations	Drawn by: MMK		Sanaa Designs			
				Checked by TK					