


COPYRIGHT RESERVED
ALL DIMENSIONS TO BE CHECKED BY CONTRACTOR ON SITE.
SUPERVISOR TO BE NOTIFIED OF ALL DISCREPANCIES PRIOR
TO WORKS COMMENCING.




front elevation

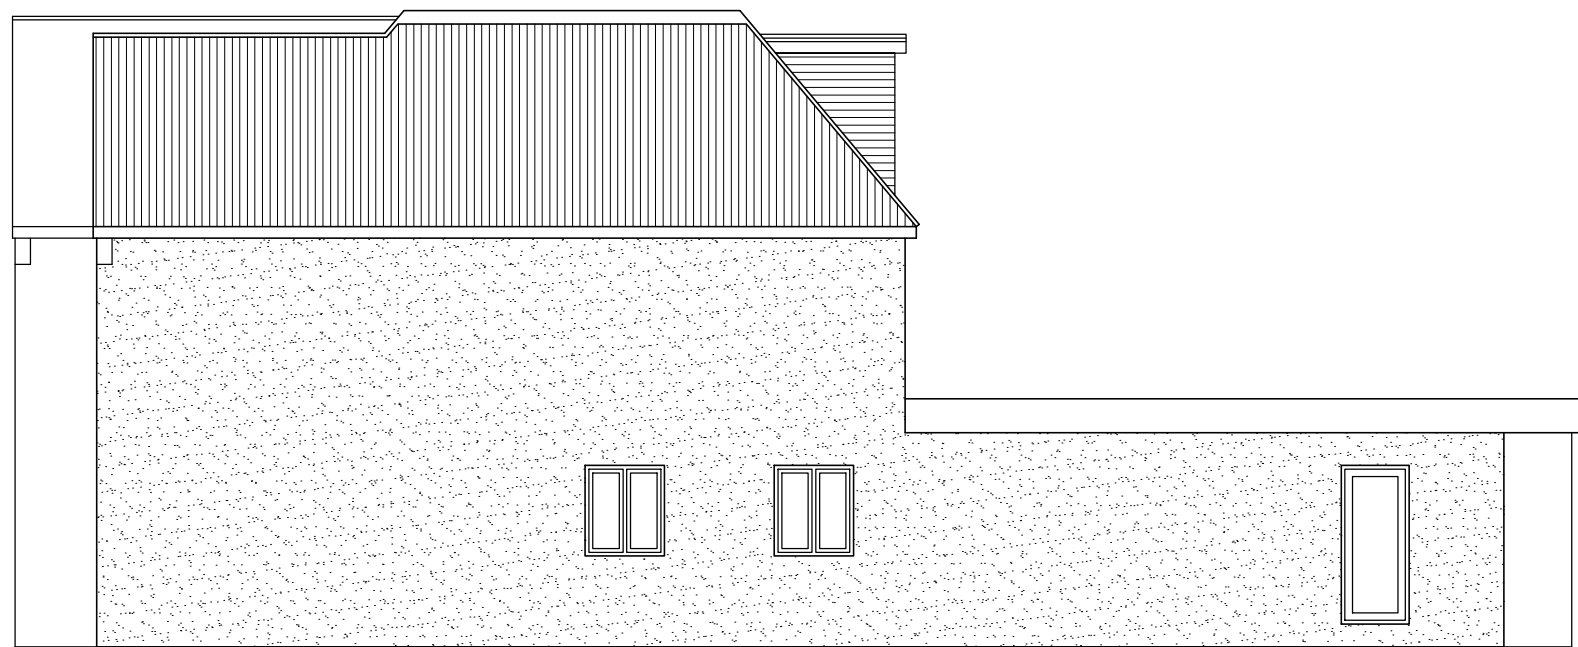



rh side elevation




rear elevation

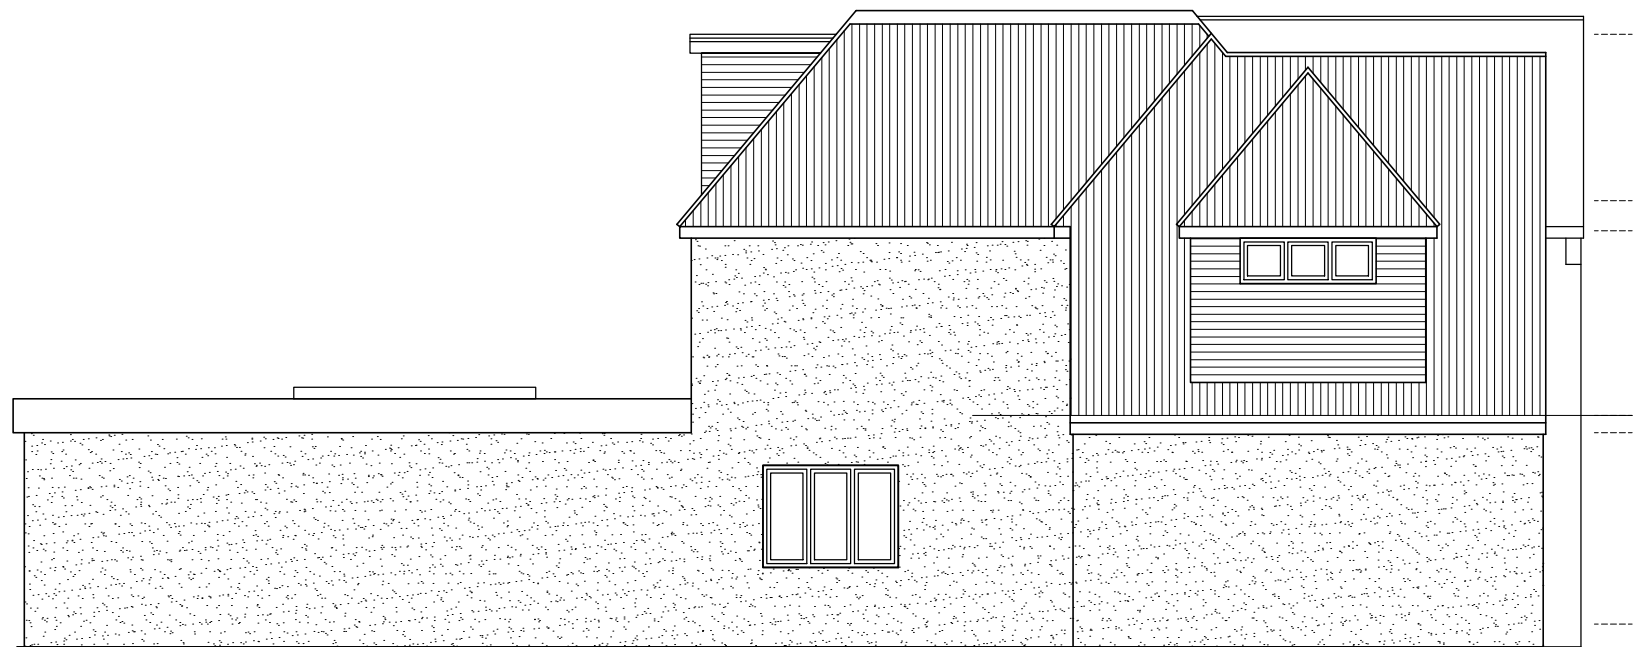


lh side elevation

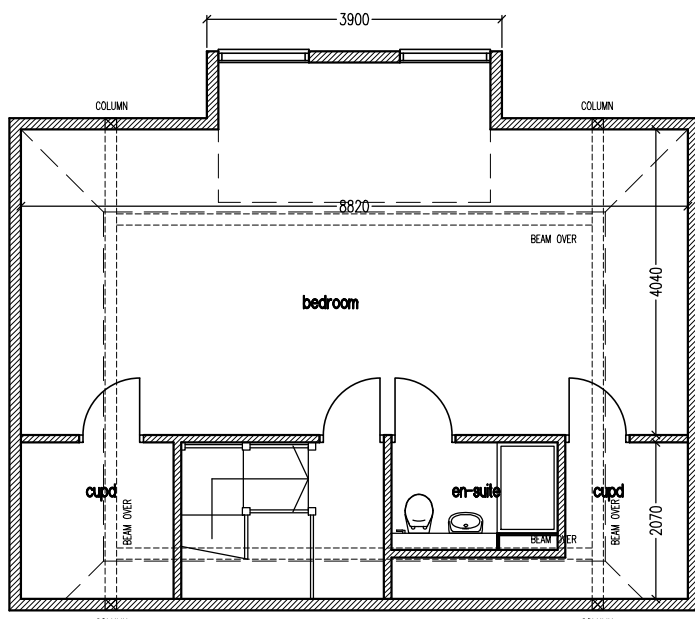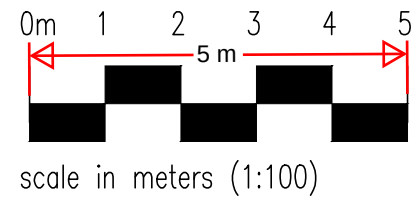


attic floor

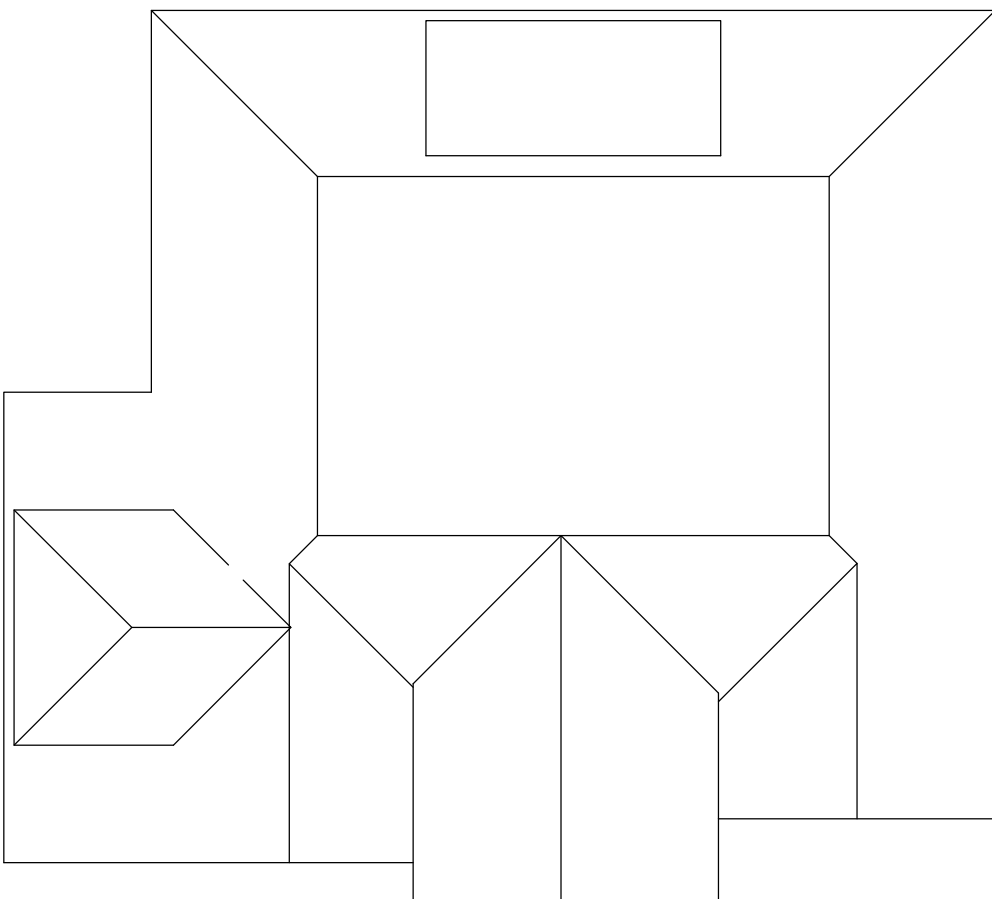

roof plan

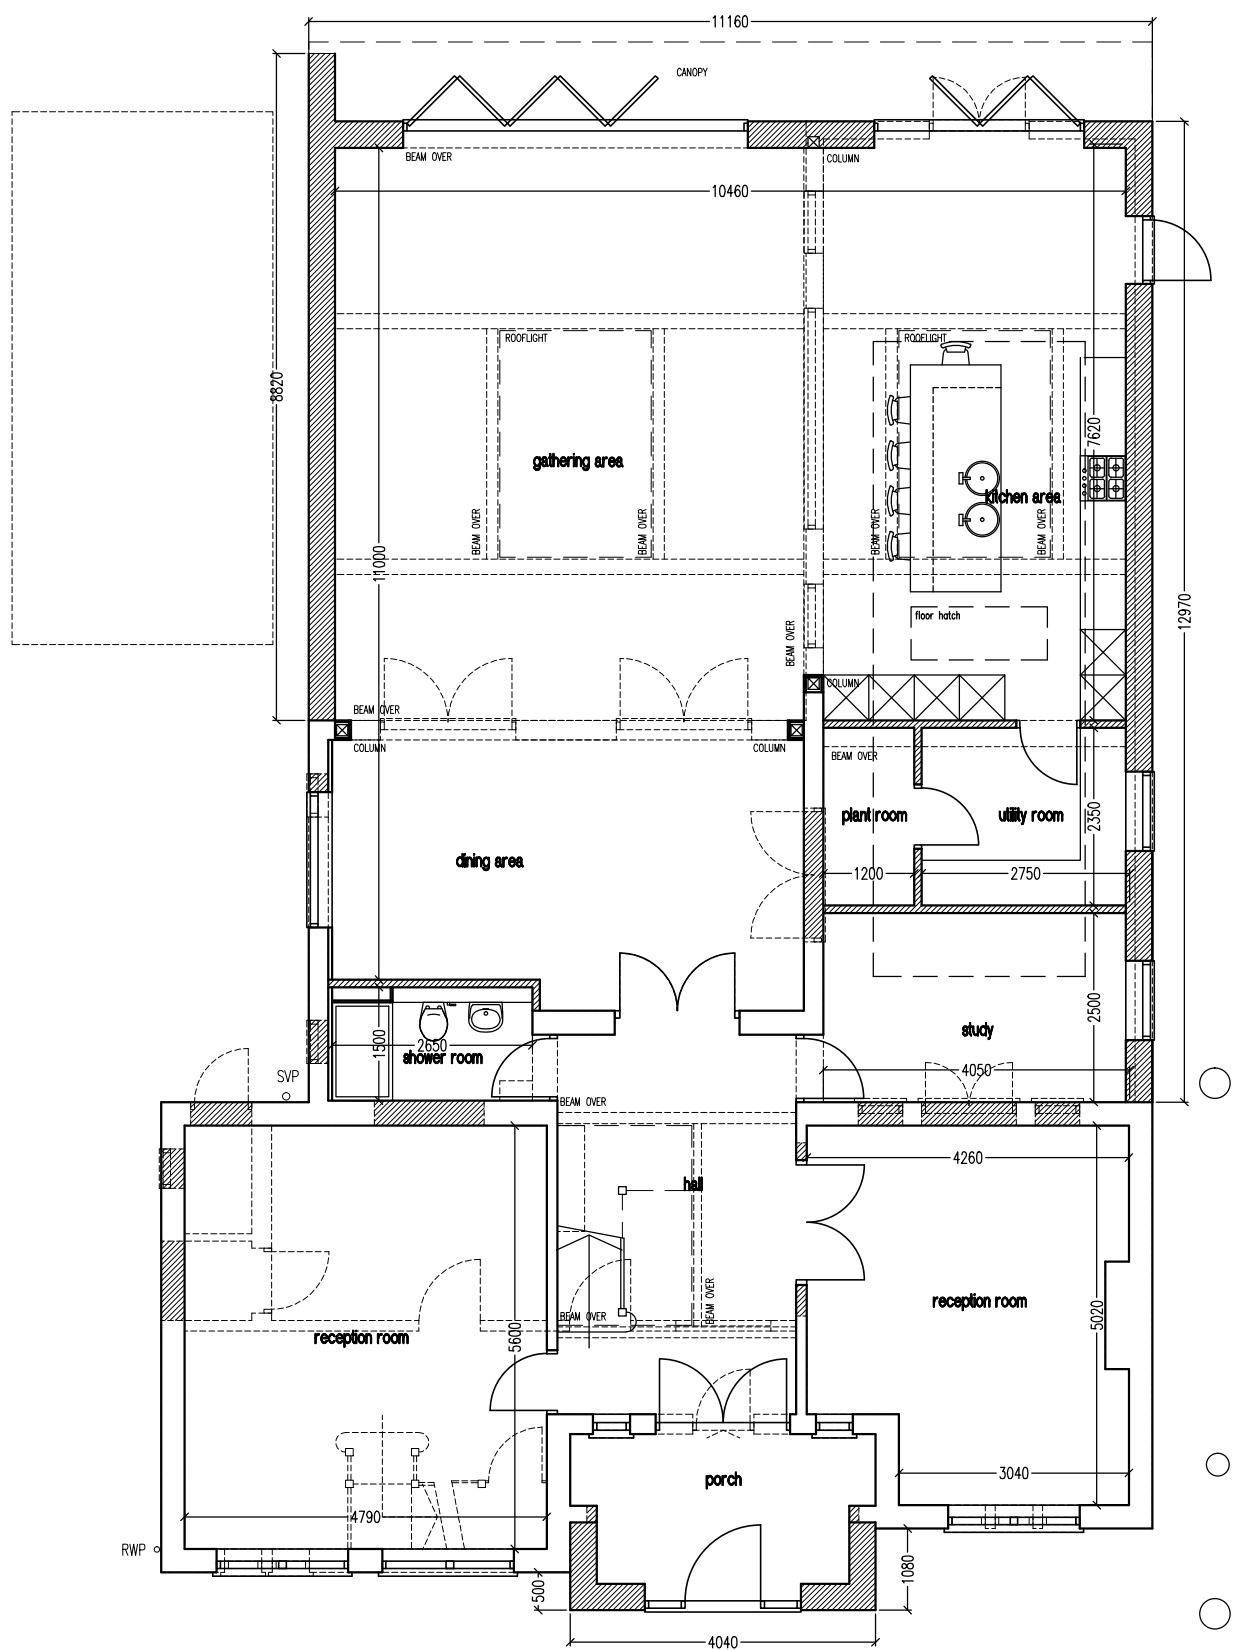

ground floor

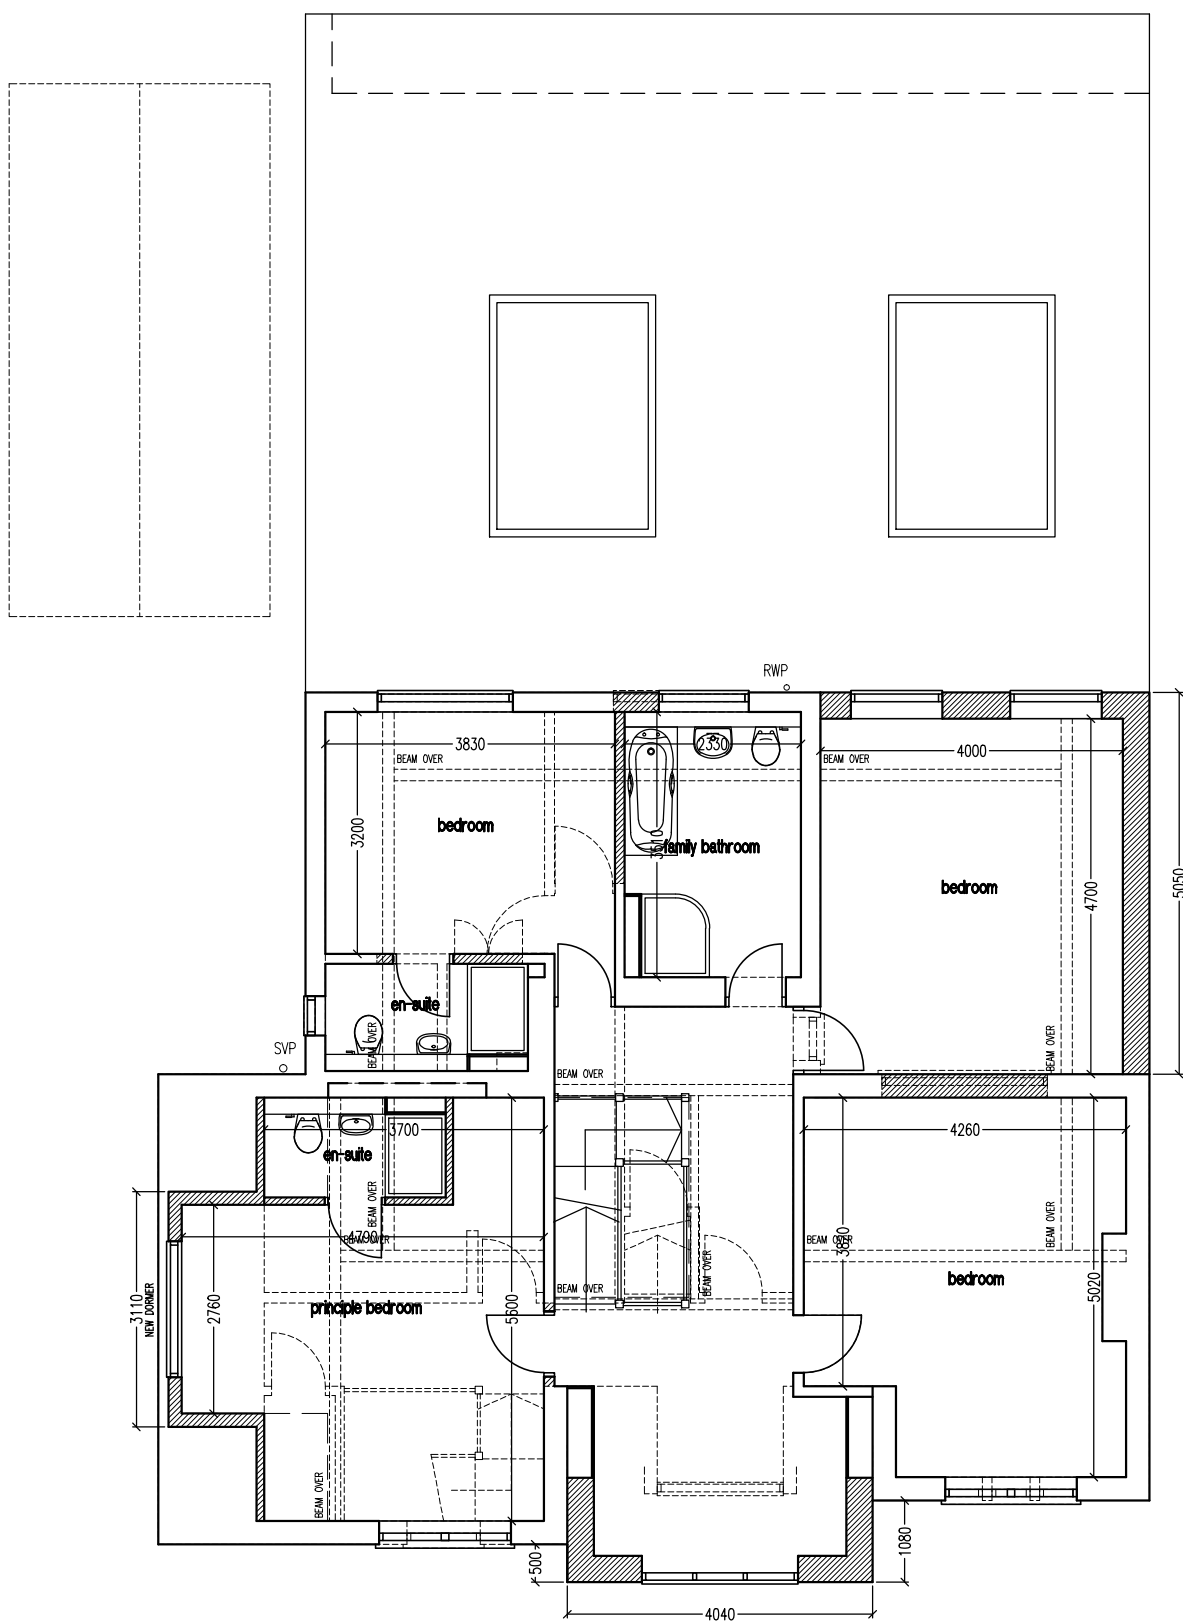

first floor

N SEPT25 GENERAL REVISIONS
M JAN25 MINOR REVISIONS
L JAN25 MINOR REVISIONS
K JAN25 MINOR REVISIONS
J JAN25 GENERAL REVISIONS

- J S DESIGNS -
Suite 3, West Hill House, West Hill
Dartford, Kent DA1 2EU
Tel: 01322 286506 Fax: 01322 286504
e mail: js.designs@btconnect.com
website: jsdesignsstd.co.uk

Client :
Mr A Rehal

Property Address :
**The White House
Watling Street DA11**

Drawing Title :
Proposals

Scale : Date : By :
1:100 Jan19 JPS

Drawing Number : Amendment :
18102-02 N