


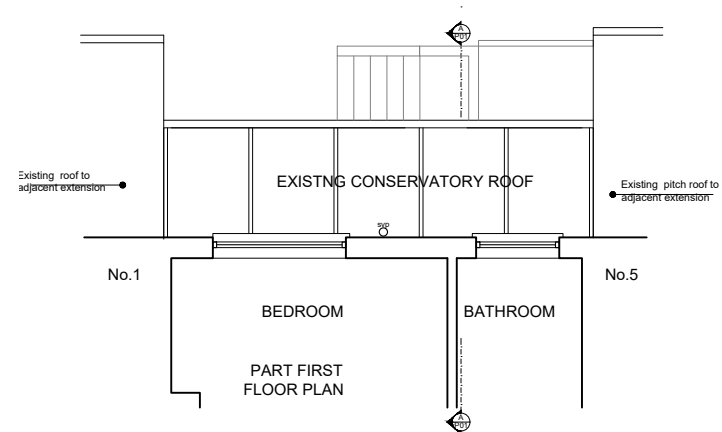


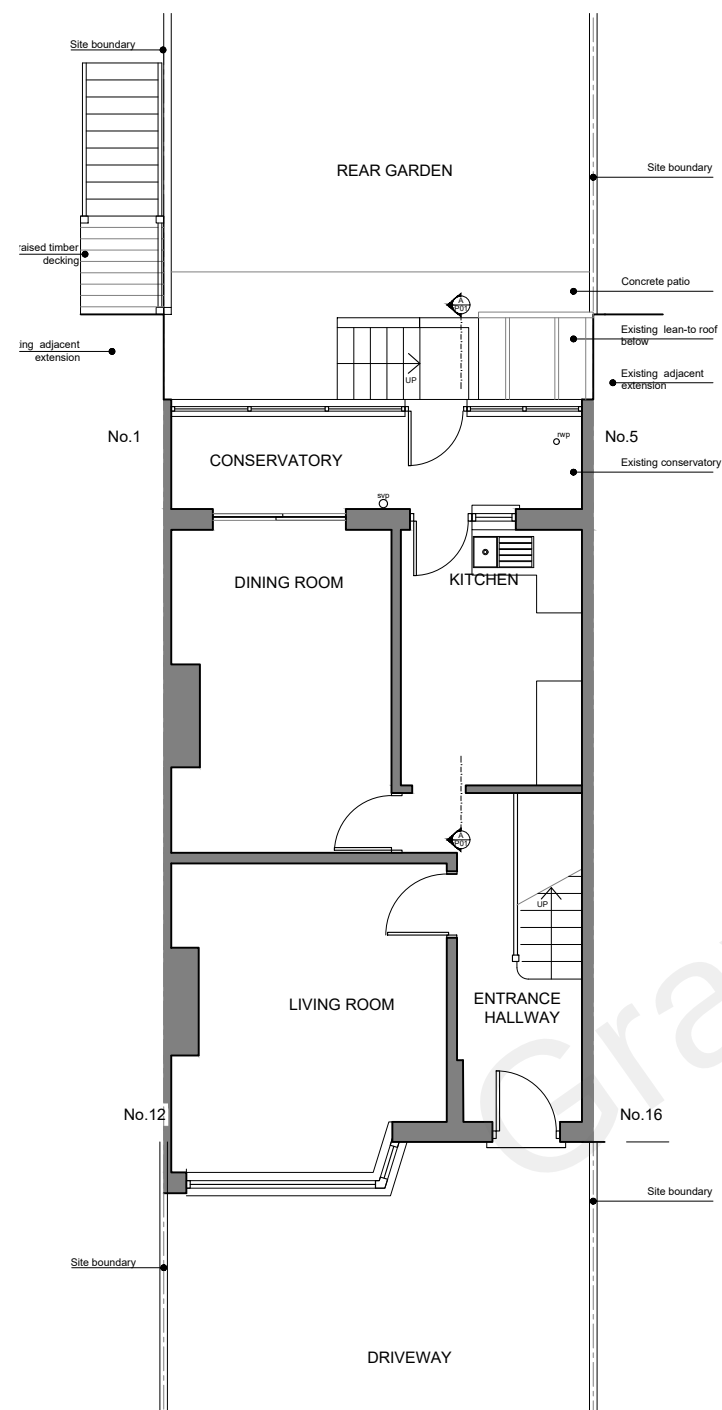


FIRST FLOOR/ ROOF PLAN

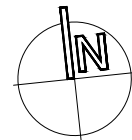

GROUND FLOOR PLAN

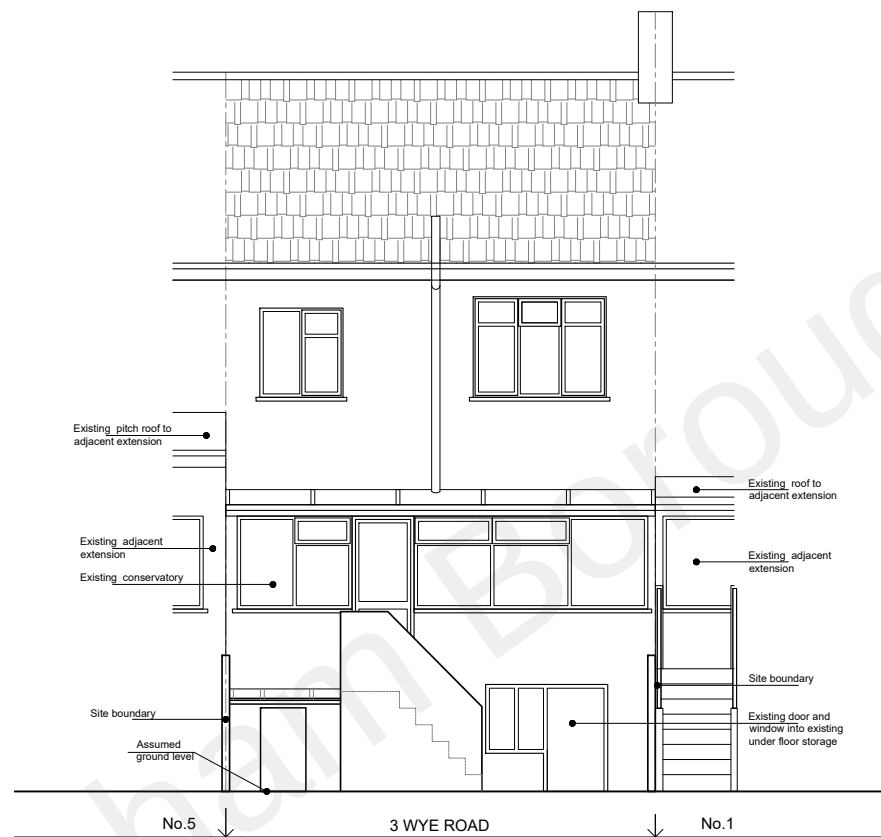

REAR ELEVATION

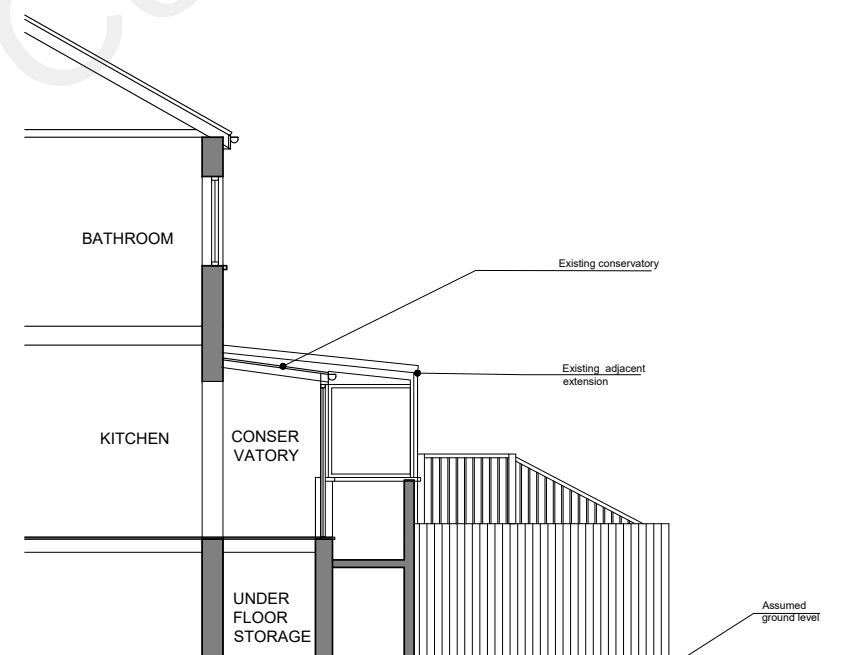

SECTION AA



PLANNING

DATE	REVISION	NO.	THIS DRAWING IS NOT TO BE SCALED. ONLY FIGURED DIMENSIONS ARE TO BE FOLLOWED (UNLESS THE DRAWING IS PART OF A PLANNING APPLICATION). CONTRACTORS ARE TO CHECK ALL DIMENSIONS BEFORE WORK COMMENCES, AND REFER ANY APPARENT DISCREPANCY TO THE ARCHITECT. MAY NOT BE COPIED OR REPRODUCED IN ANY MANNER WHATSOEVER WITHOUT THE OWNERS WRITTEN CONSENT. (c) COPYRIGHT.	PROJECT
				3 WYE ROAD GRAVESEND DA12 5QT
			L.V. DESIGNS	DRAWING EXISTING DRAWINGS
DATE:	DRAWN:	SCALE:	DWG No.	REV. No.
AUG 2021	LO	1:100@A3	0621 P11	