


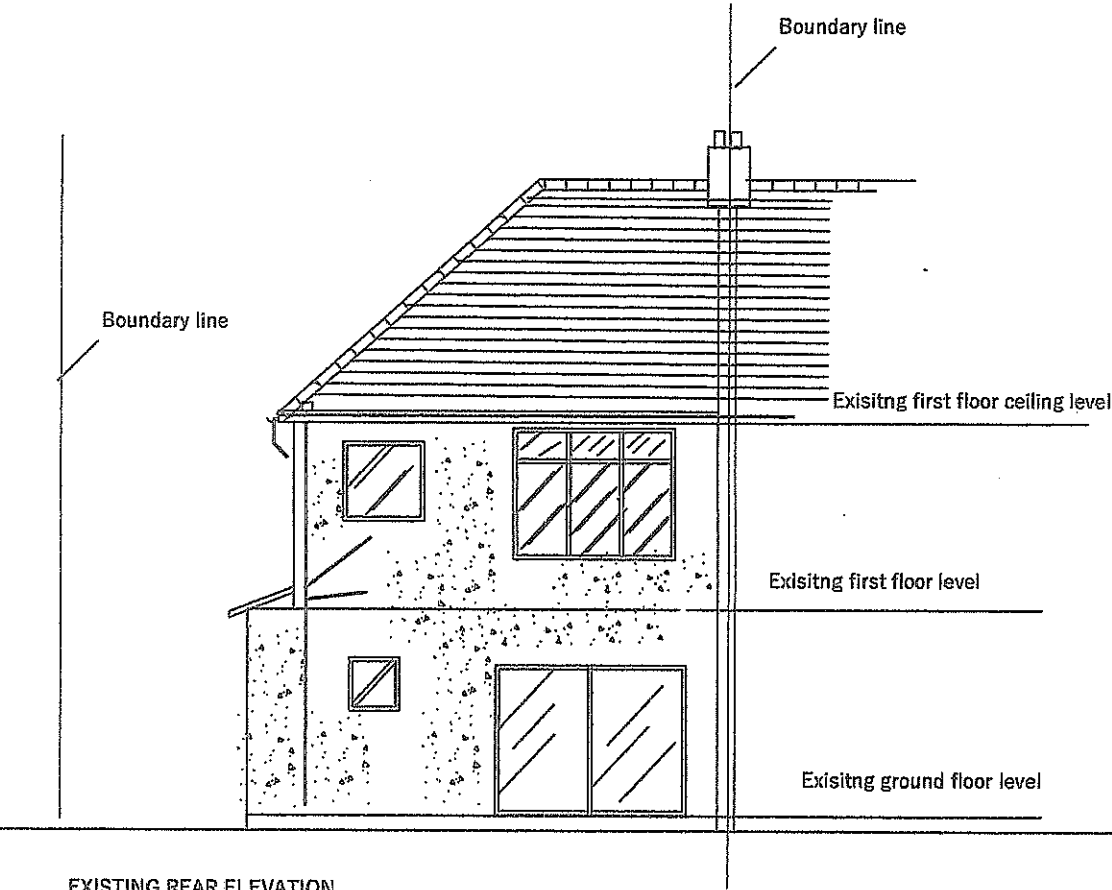


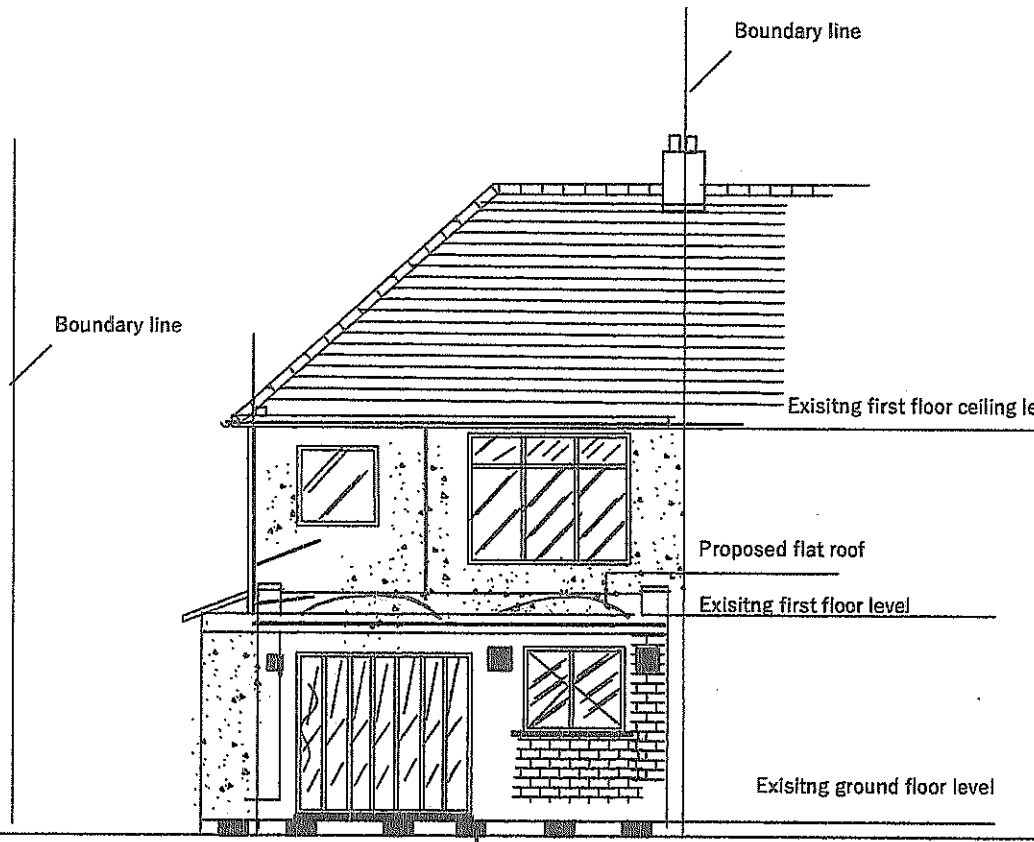

EXISTING REAR ELEVATION
SCALE 1:100

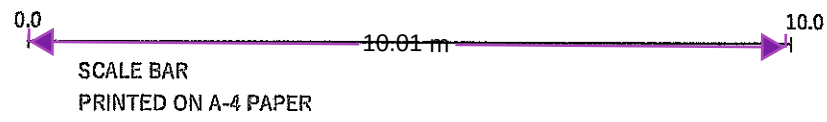


PROPOSED REAR ELEVATION
SCALE 1:100


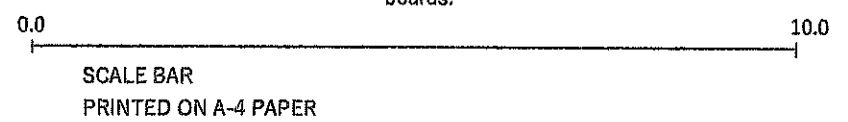


150x100 mm air bricks @900 mm c/c at each ventilating
62 mm plastic pipes which will extend under the existing timber floor boards.

4-5

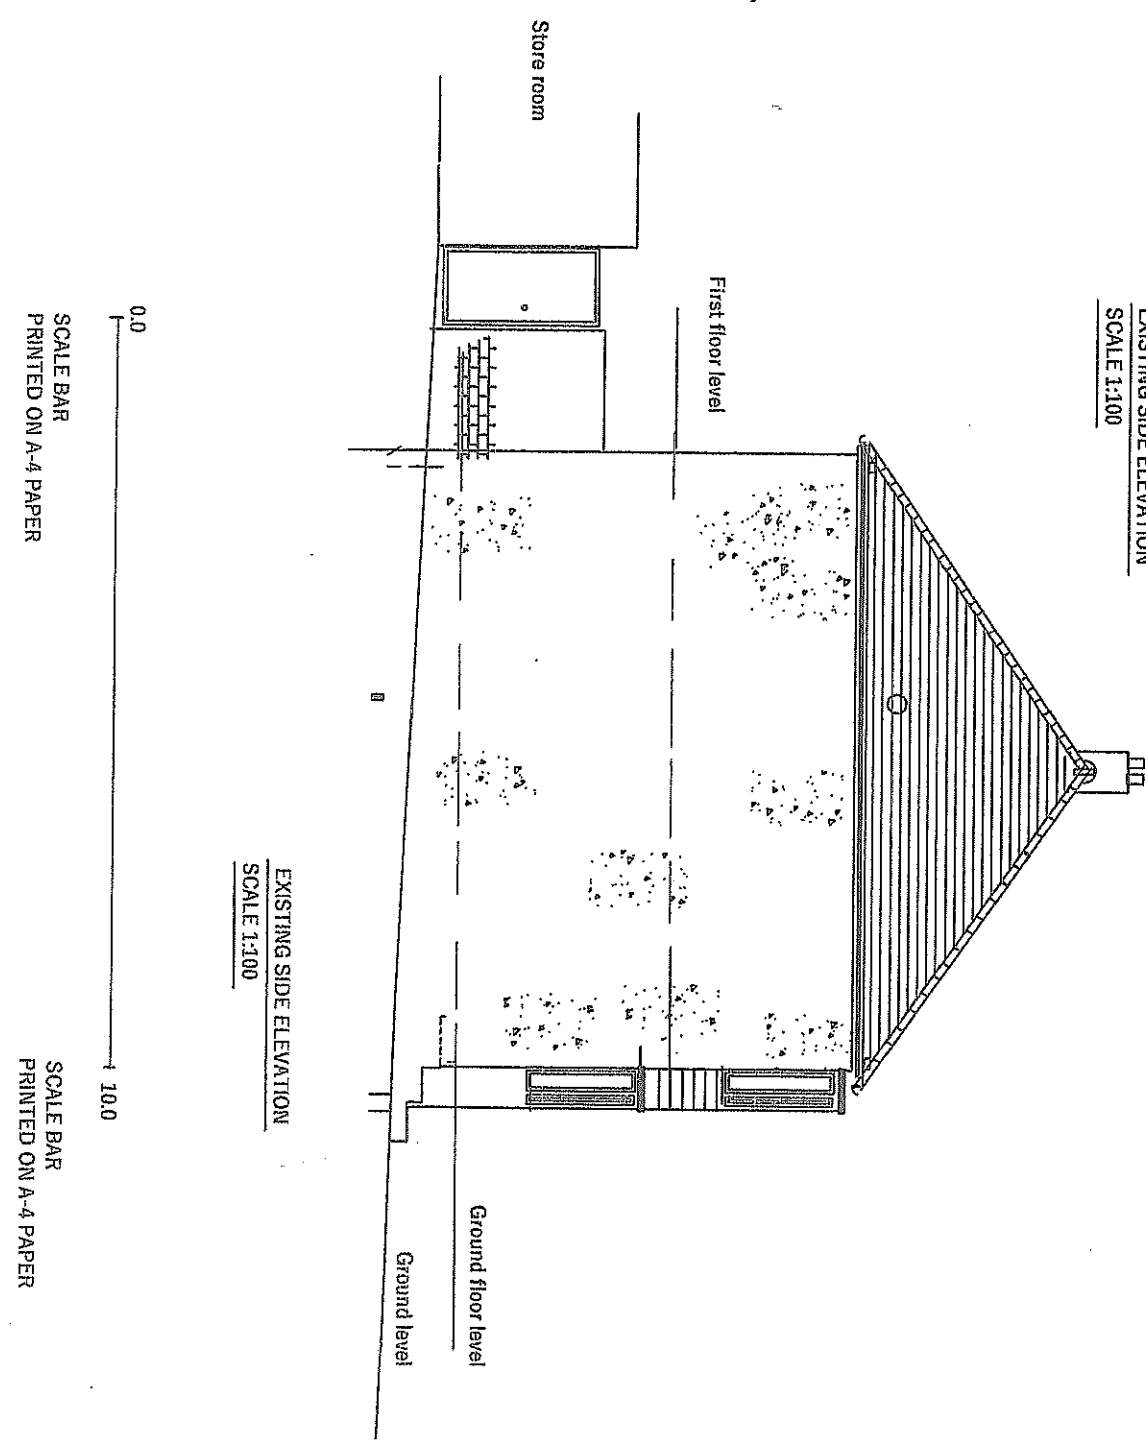

EXISTING SIDE ELEVATION
SCALE 1:100

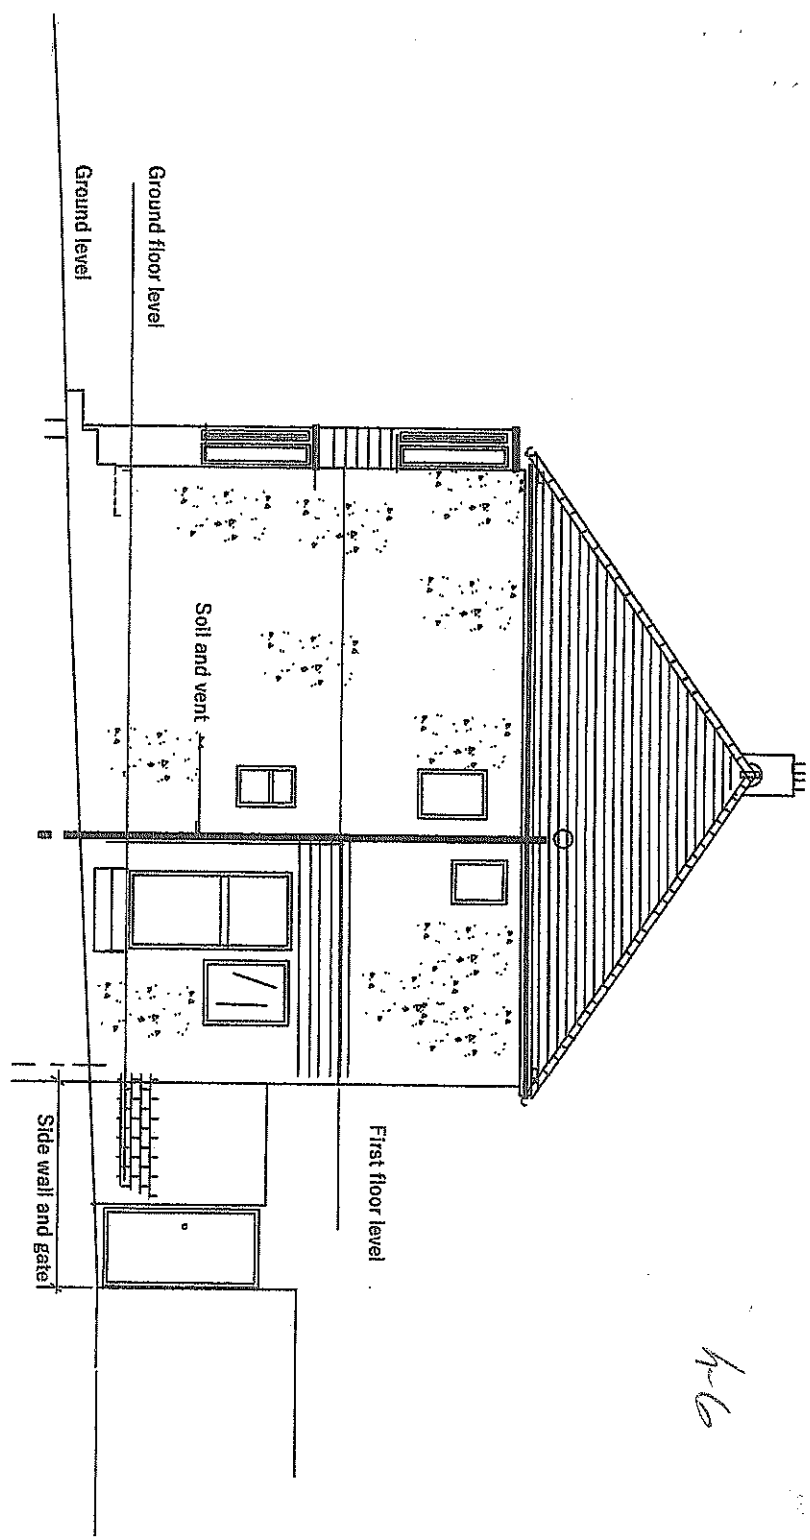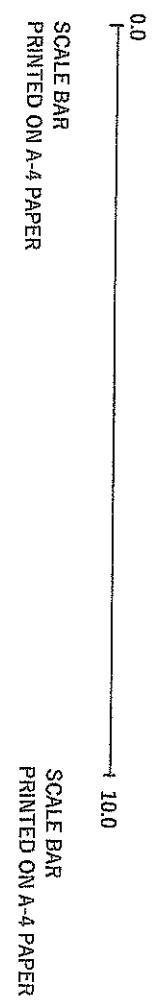

4-6