



Note
This drawing is protected by copyright and must not be copied or reproduced without the written consent of Graham Simpkin Planning. All dimensions and sizes to be checked on site. North points are indicative. ©

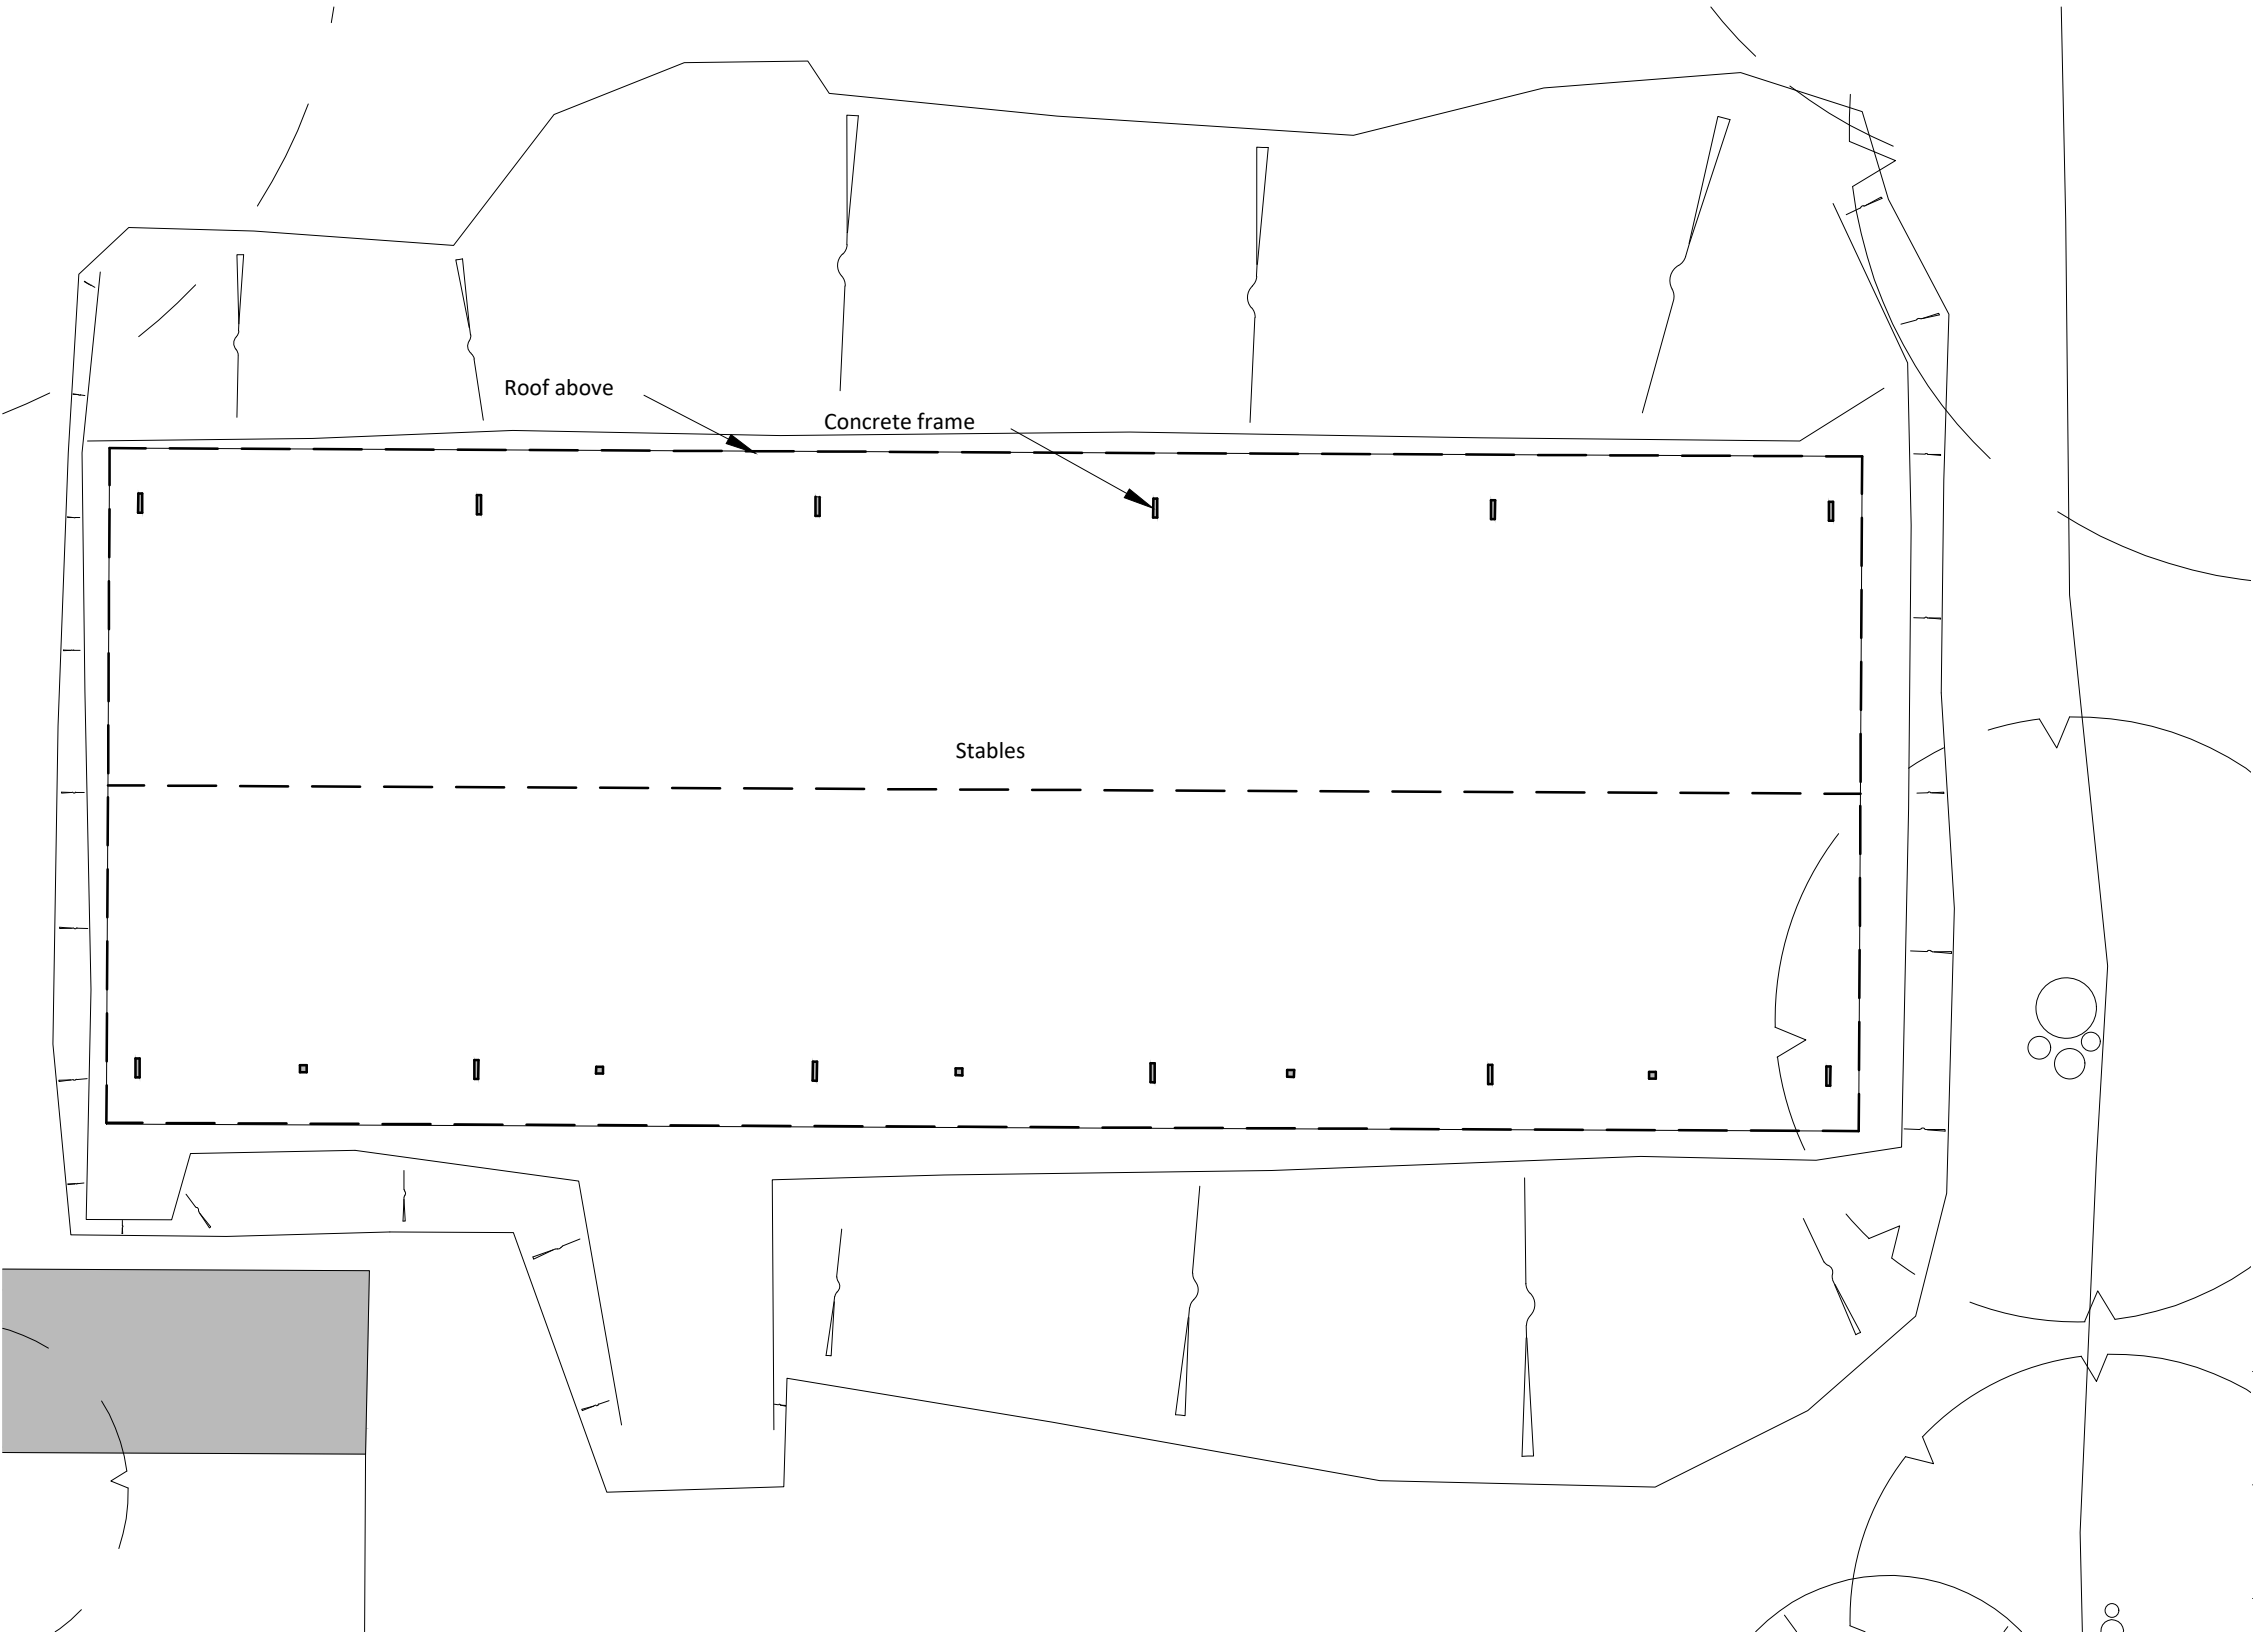

Existing Floor Plan
1:100

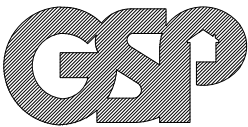

Graham Simpkin Planning

2 The Parade, Ash Road, Hartley
Longfield, Kent DA3 8BG

Tel: 01474 703705
www.gsplanning.uk
Email: office@gsplanning.uk

Project Title Starwood, Pear Tree Lane, Shorne, DA12 3JU		Job No 4311
Drawing Title Existing Stables Floor Plan	Drawing No 03	Revision
Date 14.01.2025	Drawn by MW	Checked by PN
Scale 1:100 @ A3	Note Barn Footprint - 179.5m ² Barn GIA - 161.4m ²	

