


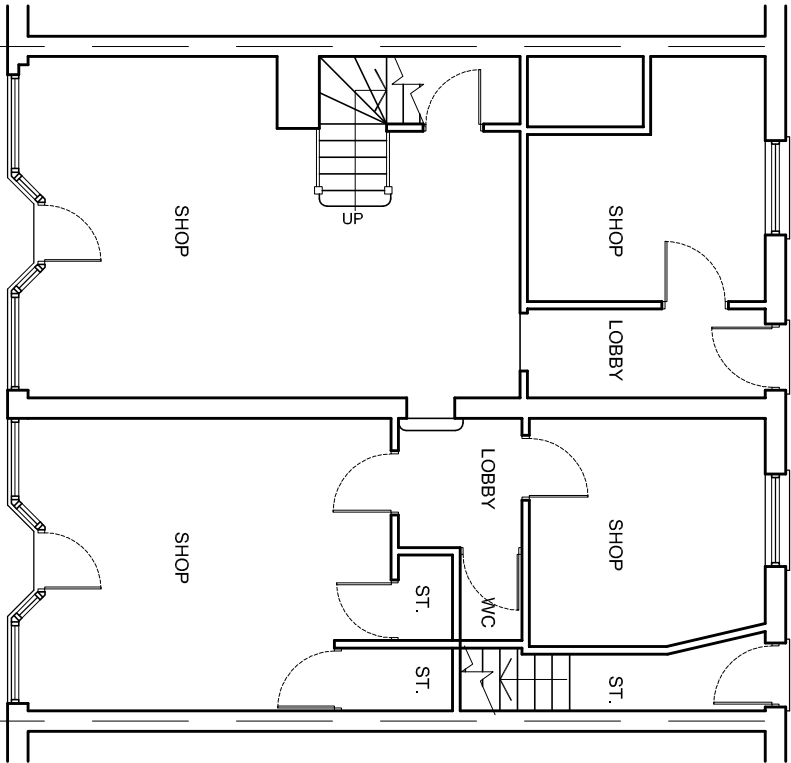


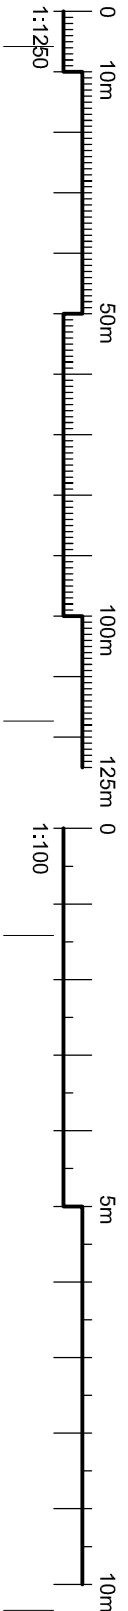


EXISTING GROUND FLOOR PLAN

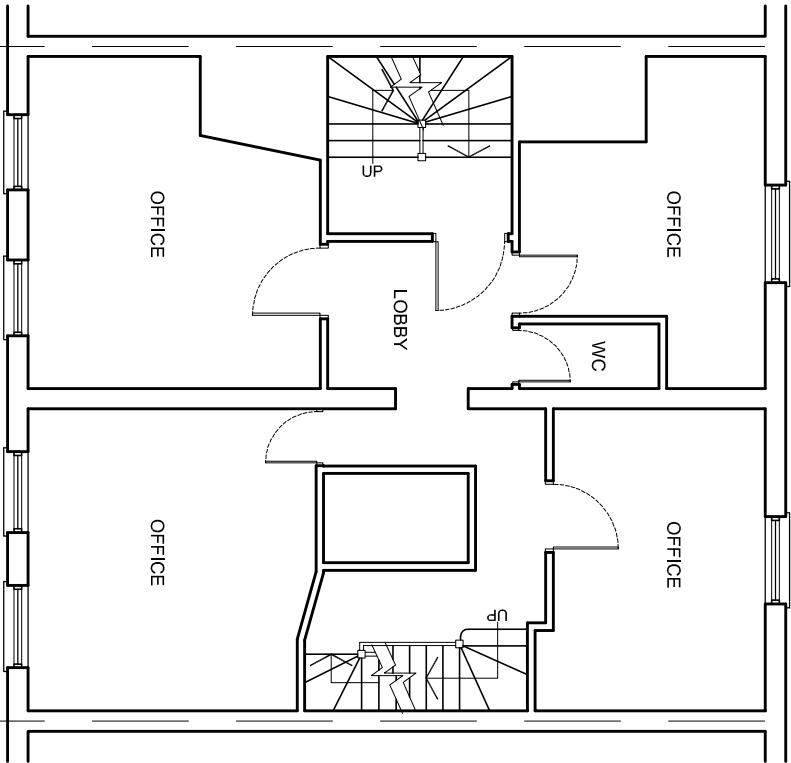


EXISTING FIRST FLOOR PLAN

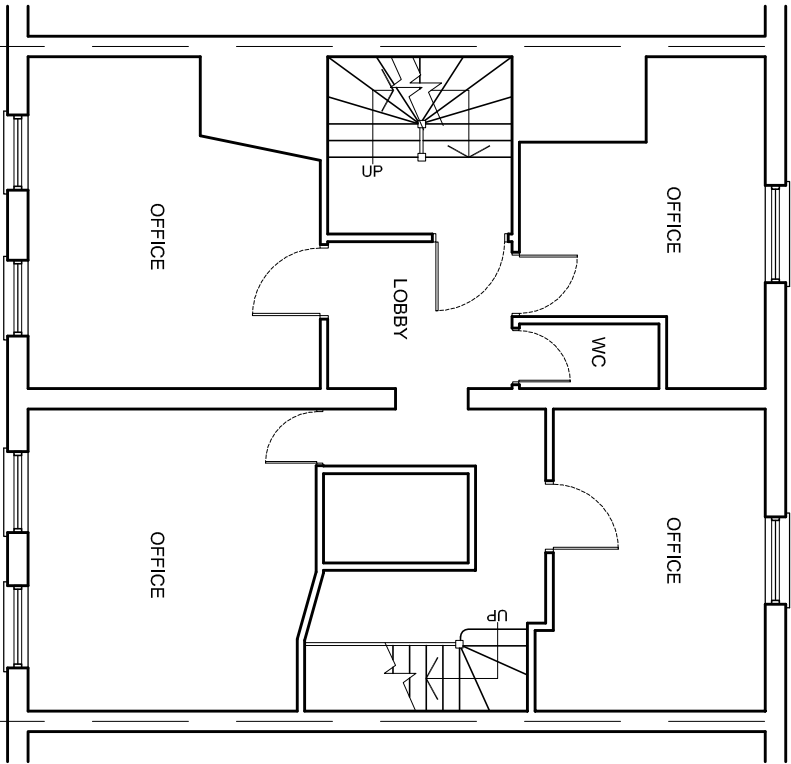

EXISTING SECOND FLOOR PLAN

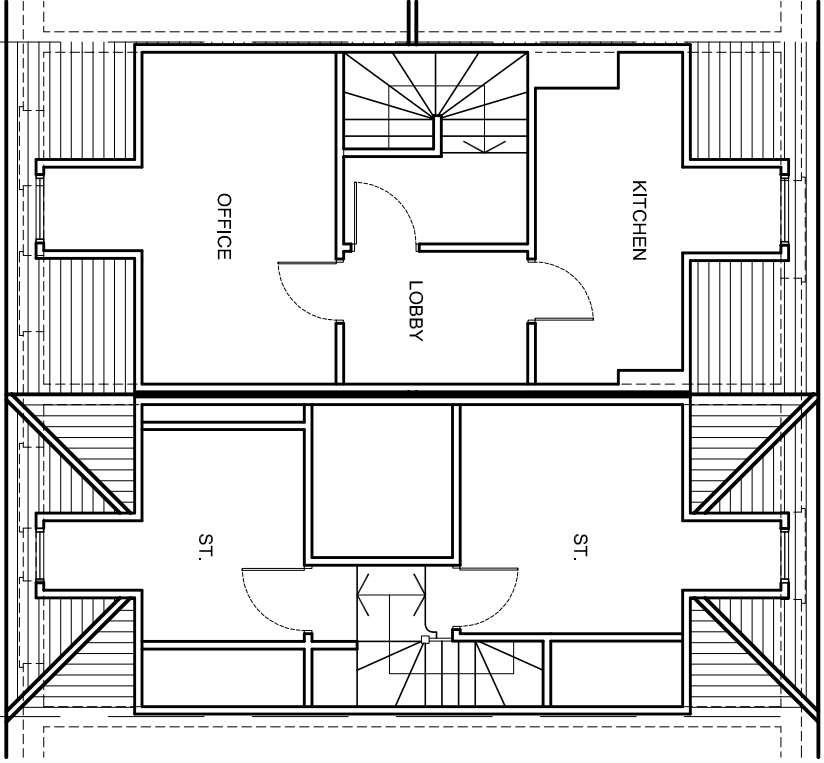


EXISTING LOFT PLAN

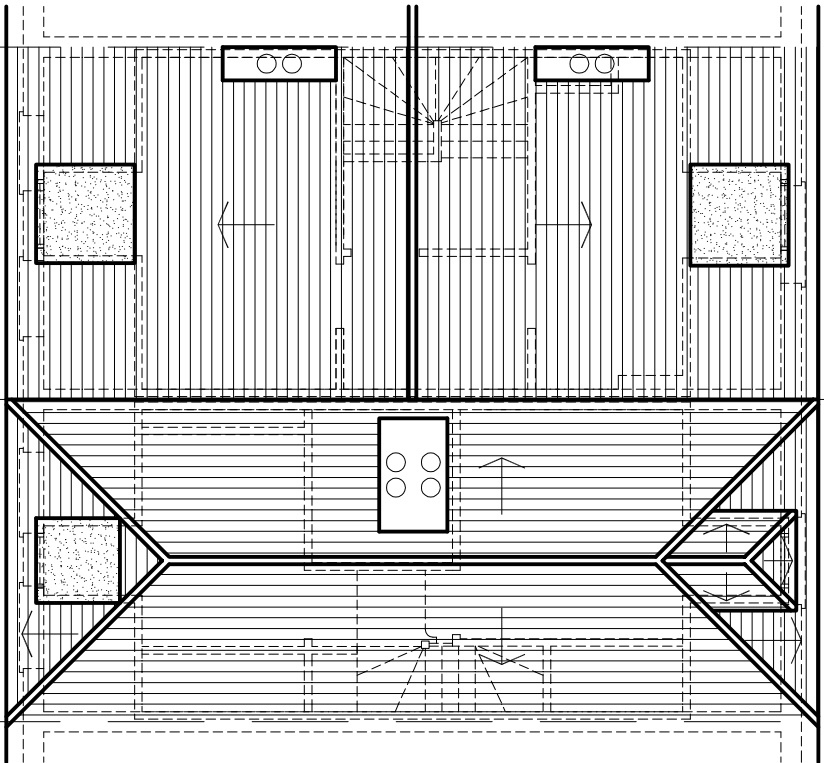

EXISTING ROOF PLAN



LOCATION PLAN - SCALE 1:1250

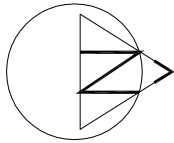

rev.	description	date	chkd.
	93 Colmandene Crescent, Orpington, Kent BR5 2RA		
	020 3004 9238		
	07931 931 035		
	s.nagpal@dapconsultants.co.uk		
	www.dapconsultants.co.uk		

project : 79-80 High Street
Gravesend

drawing title :

Existing Floor Plans

drawn: SN	chkd : SS	date: 20.07.2022
-----------	-----------	------------------

status: Planning	scale: 1:100@A3
------------------	-----------------

proj no : 1961	drg no: 01	rev no: A
----------------	------------	-----------