




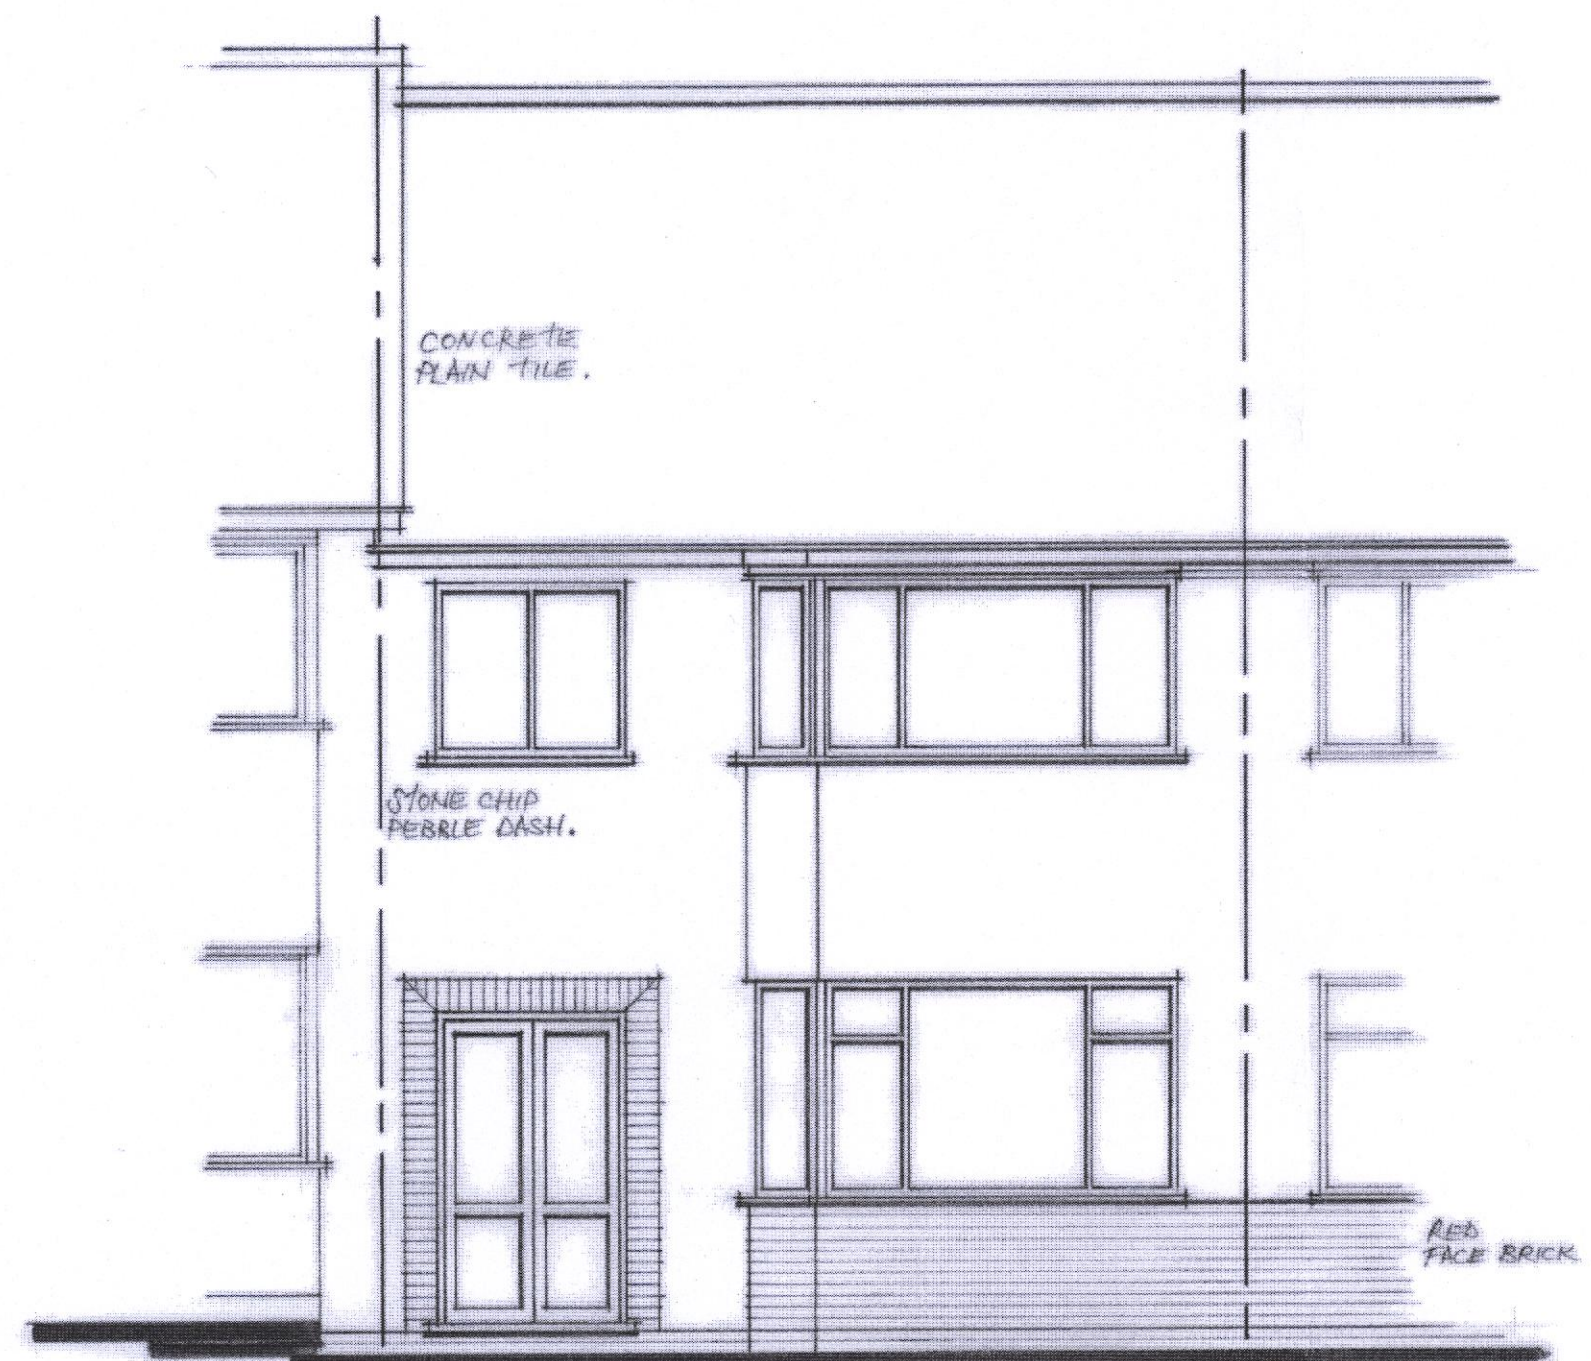


FRONT SOUTH 1:50

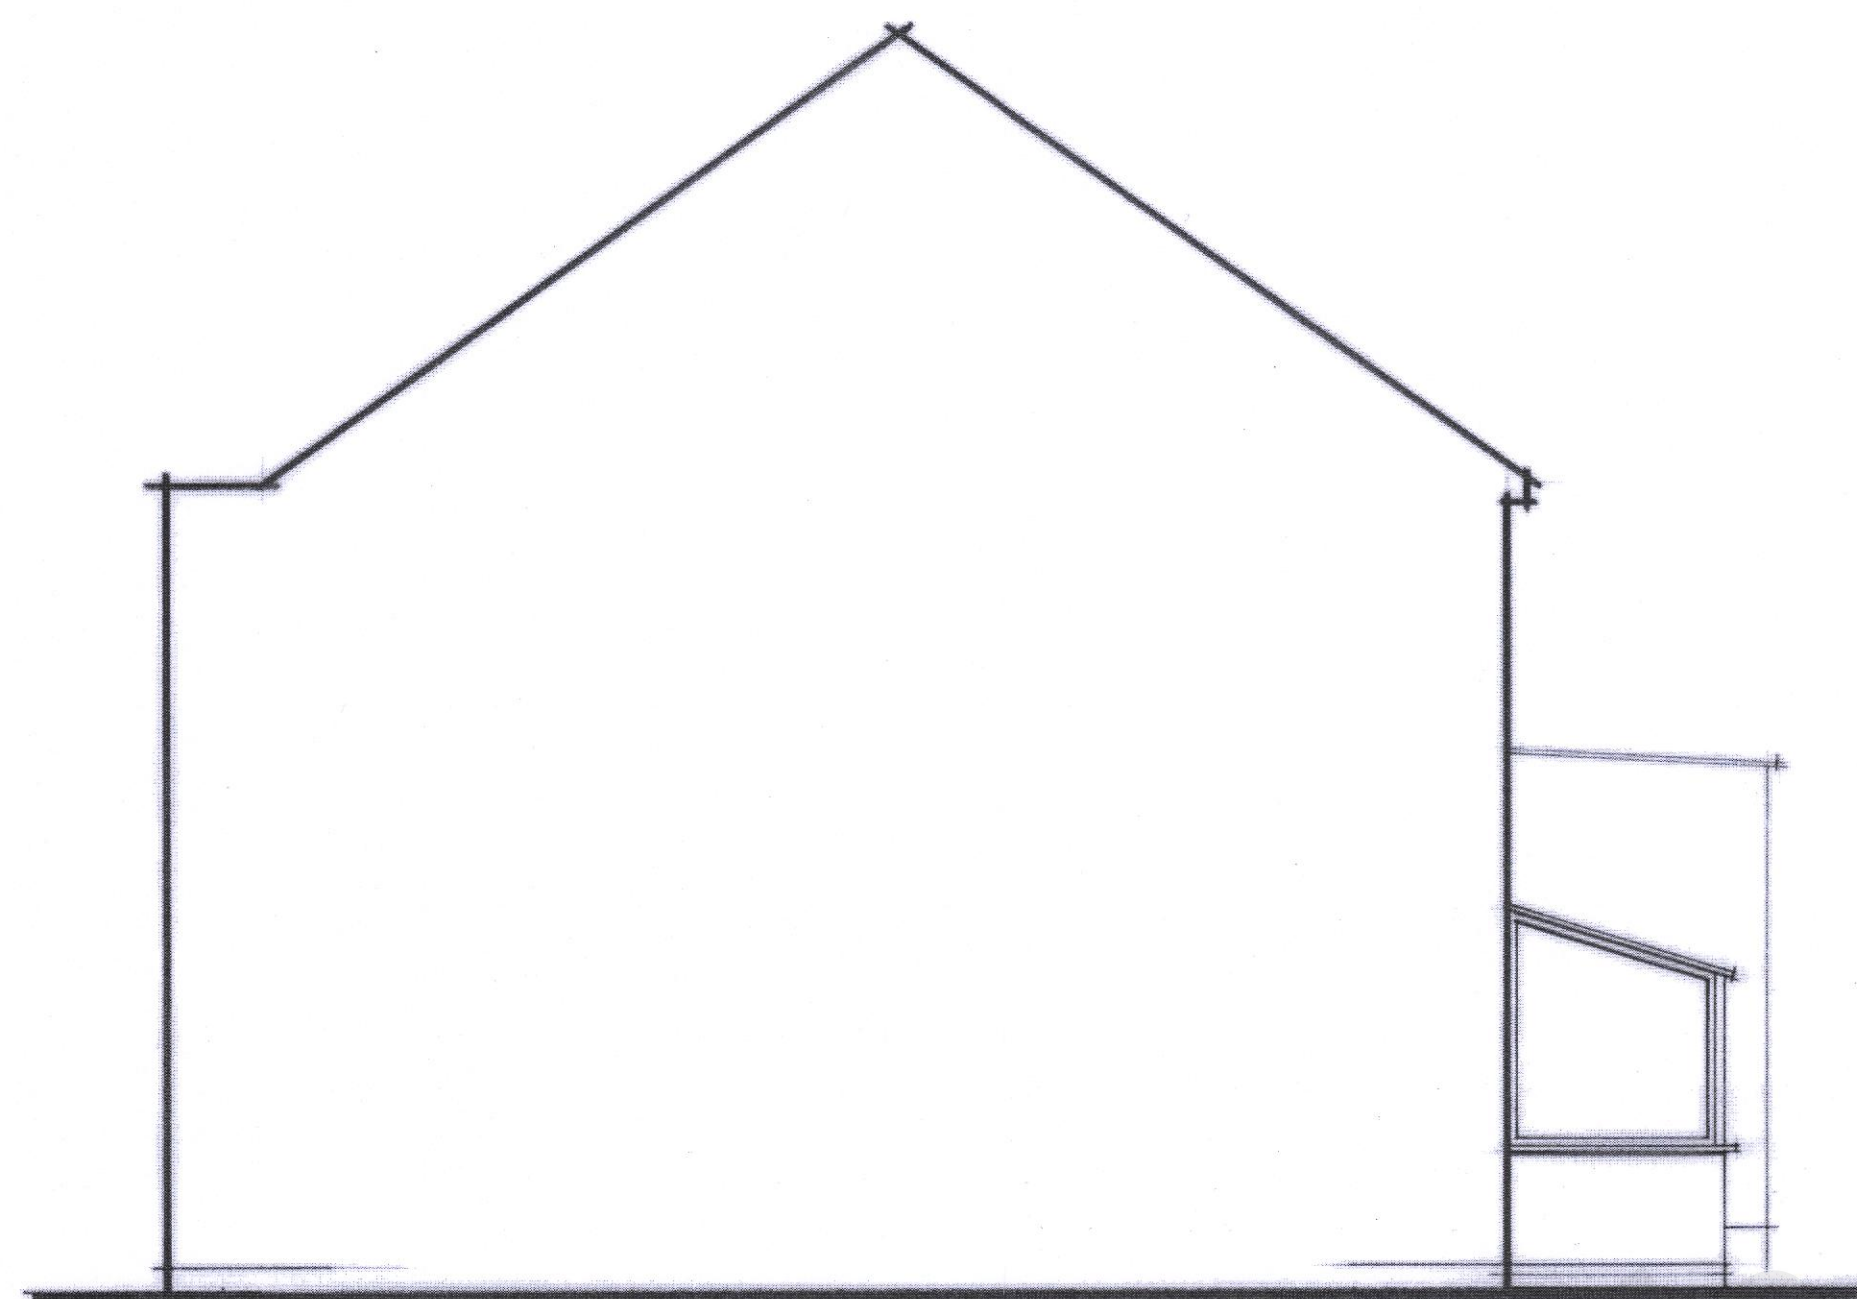


SIDE EAST 1:50

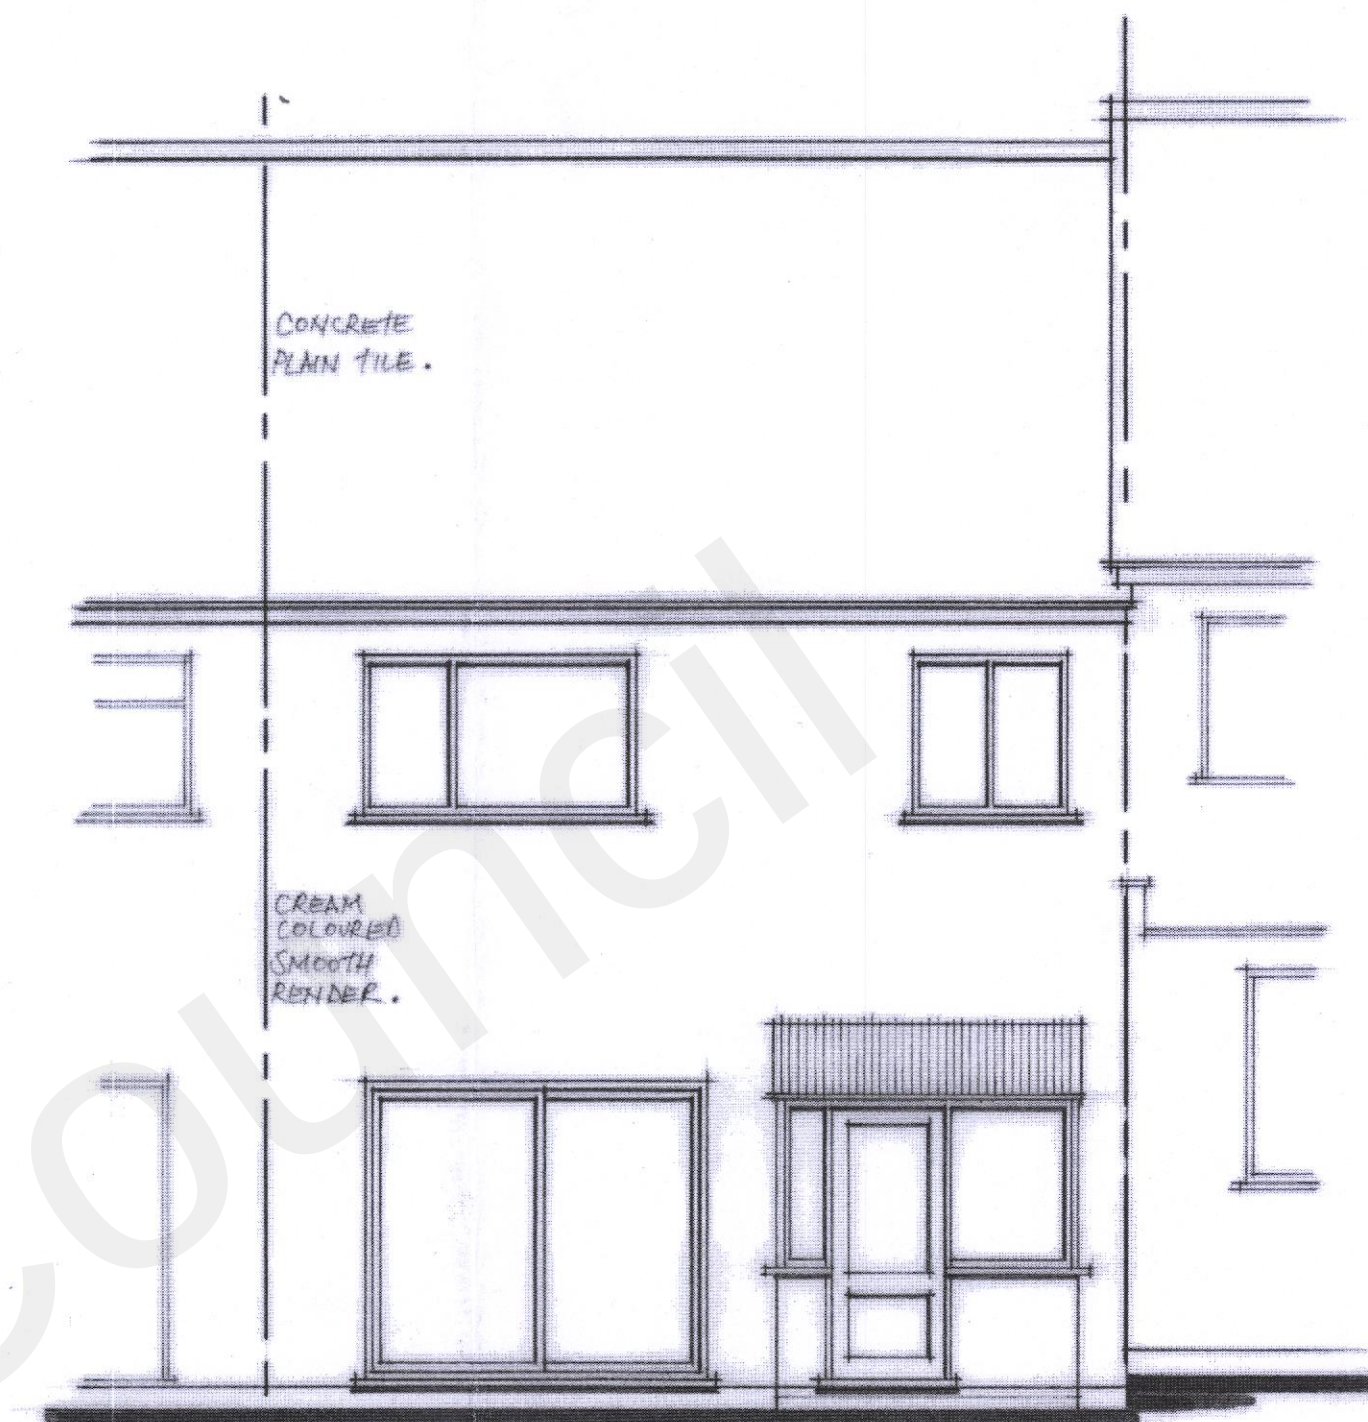


REAR NORTH 1:50

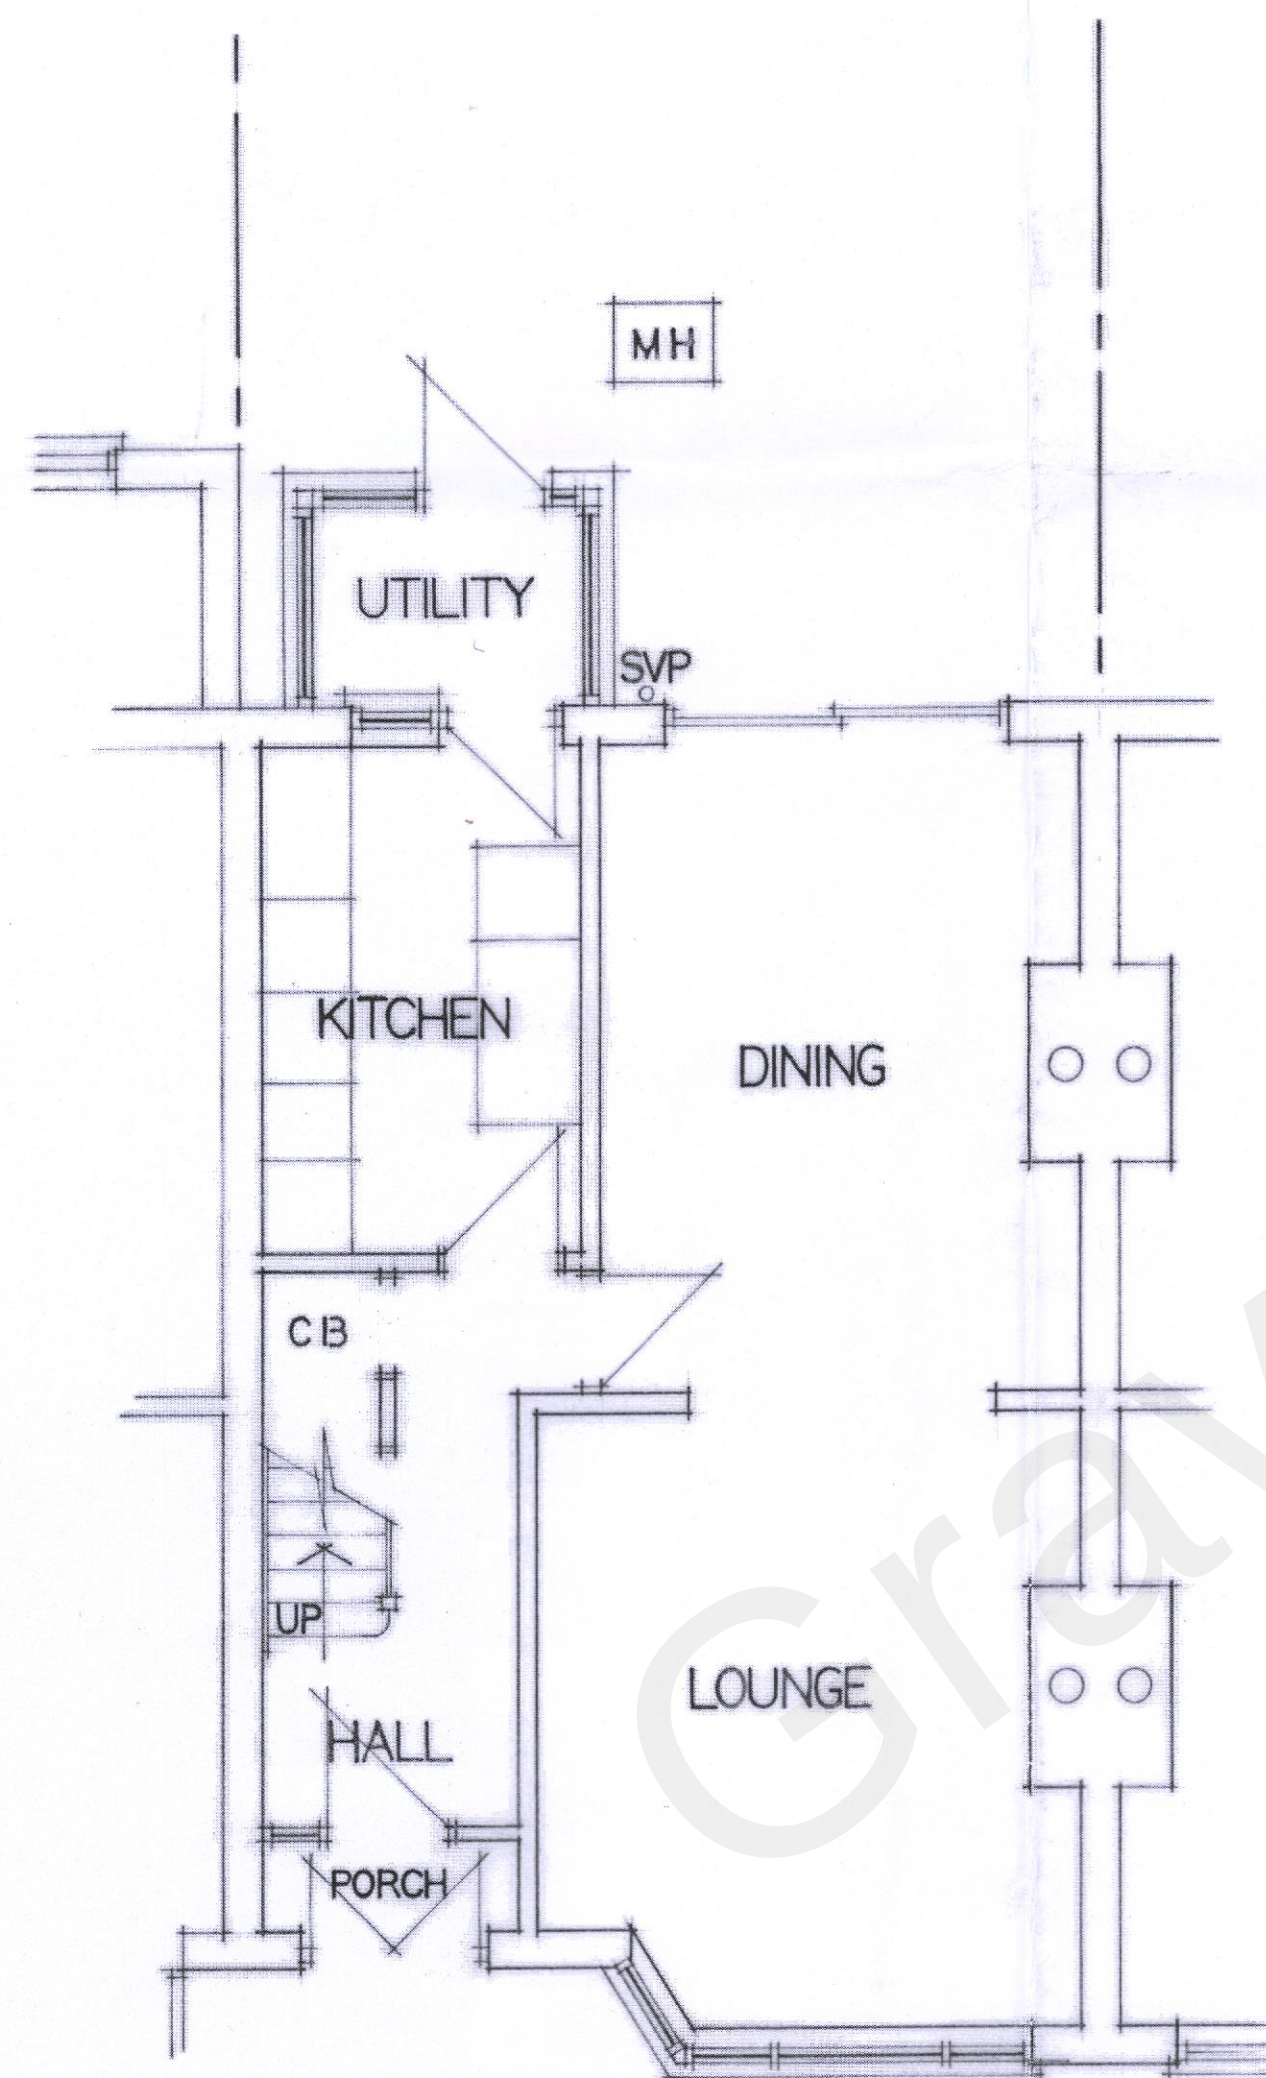

GROUND FLOOR 1:50

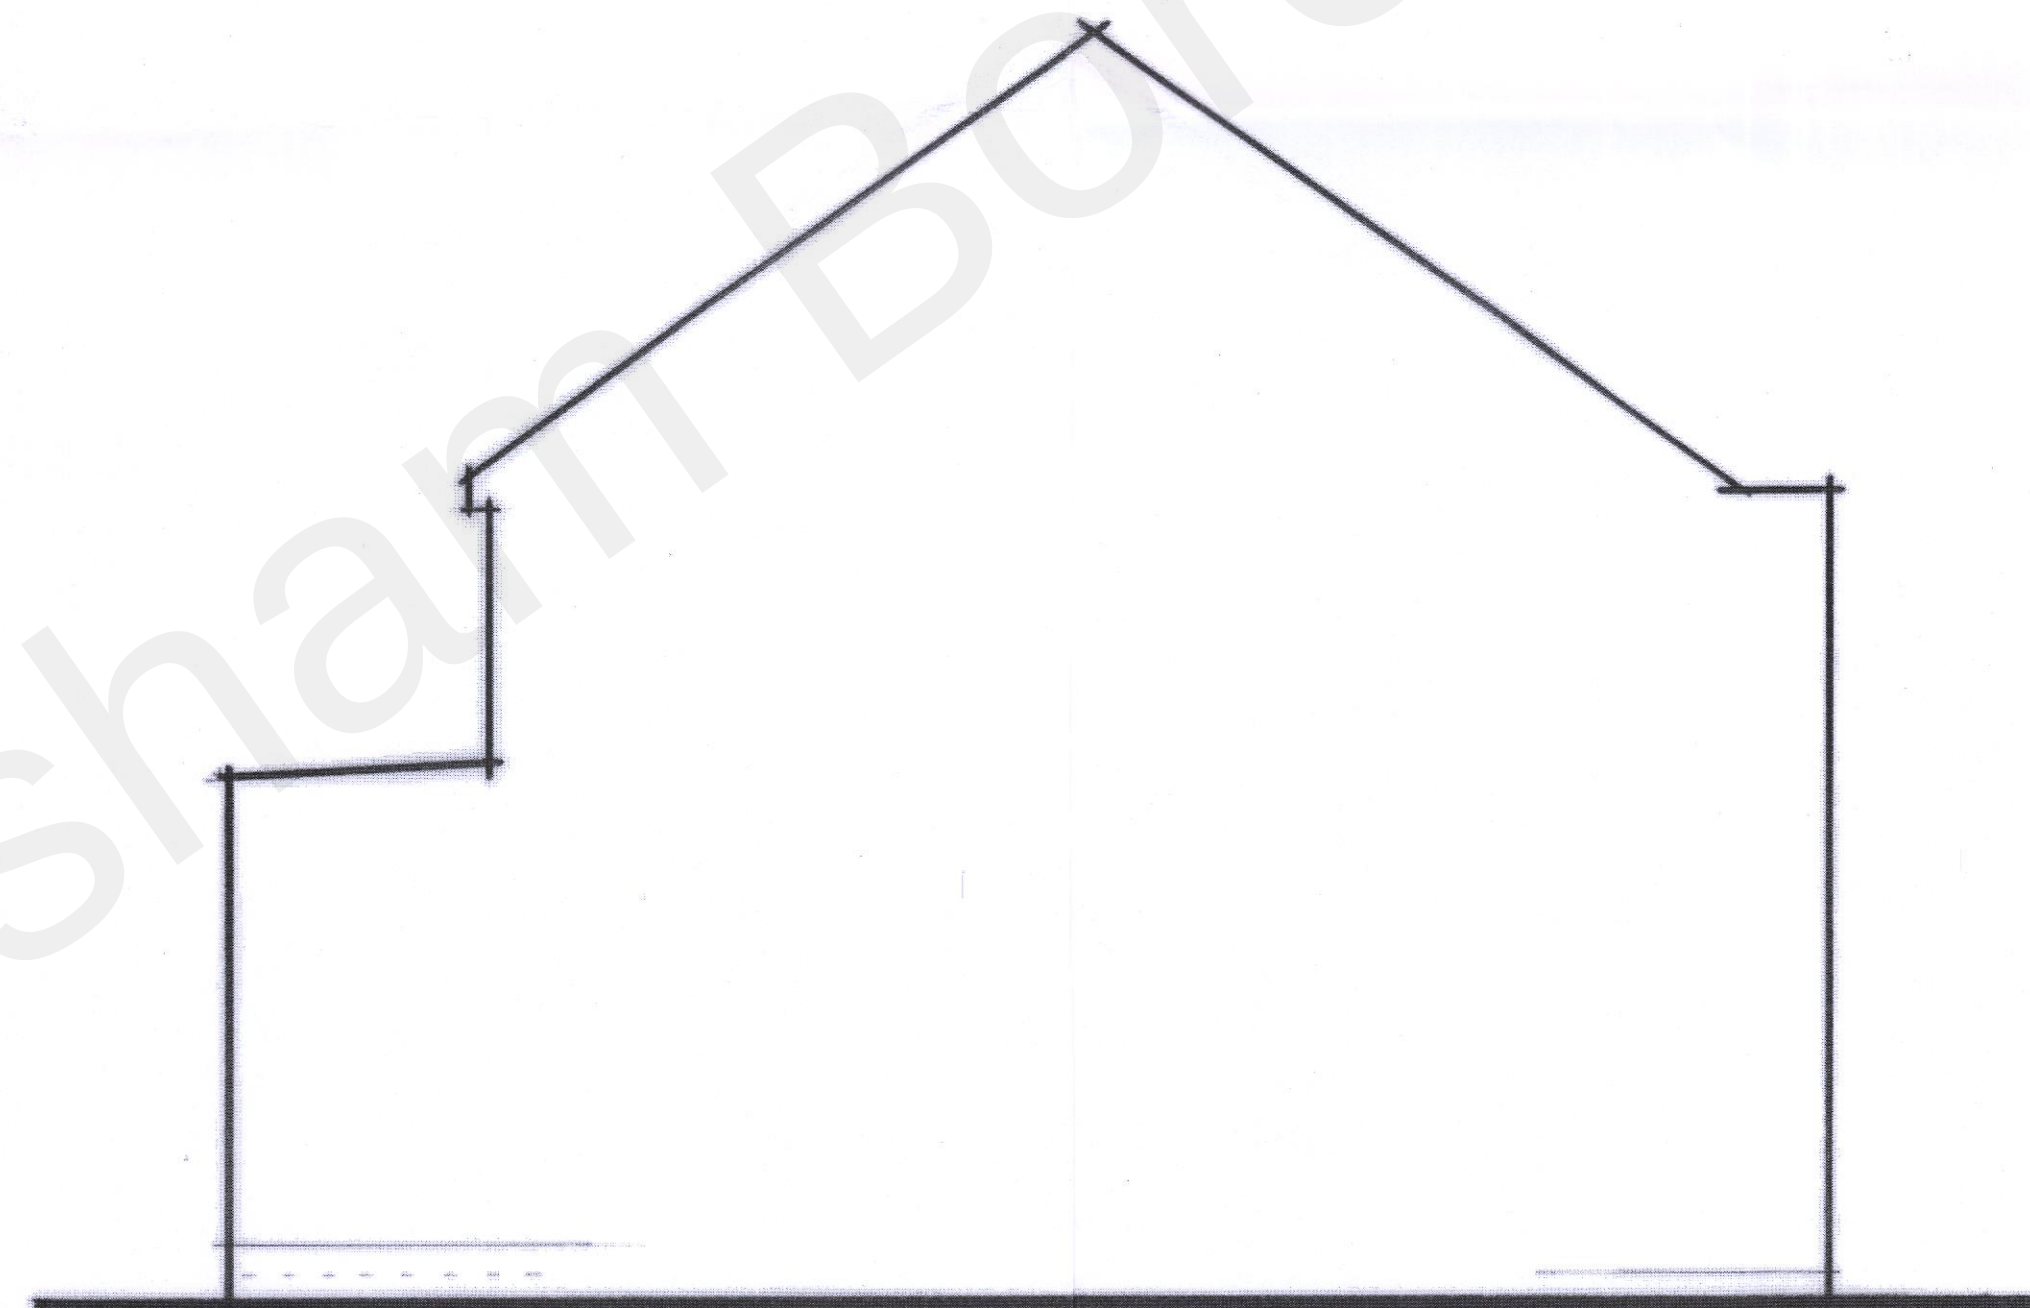


SIDE WEST 1:50

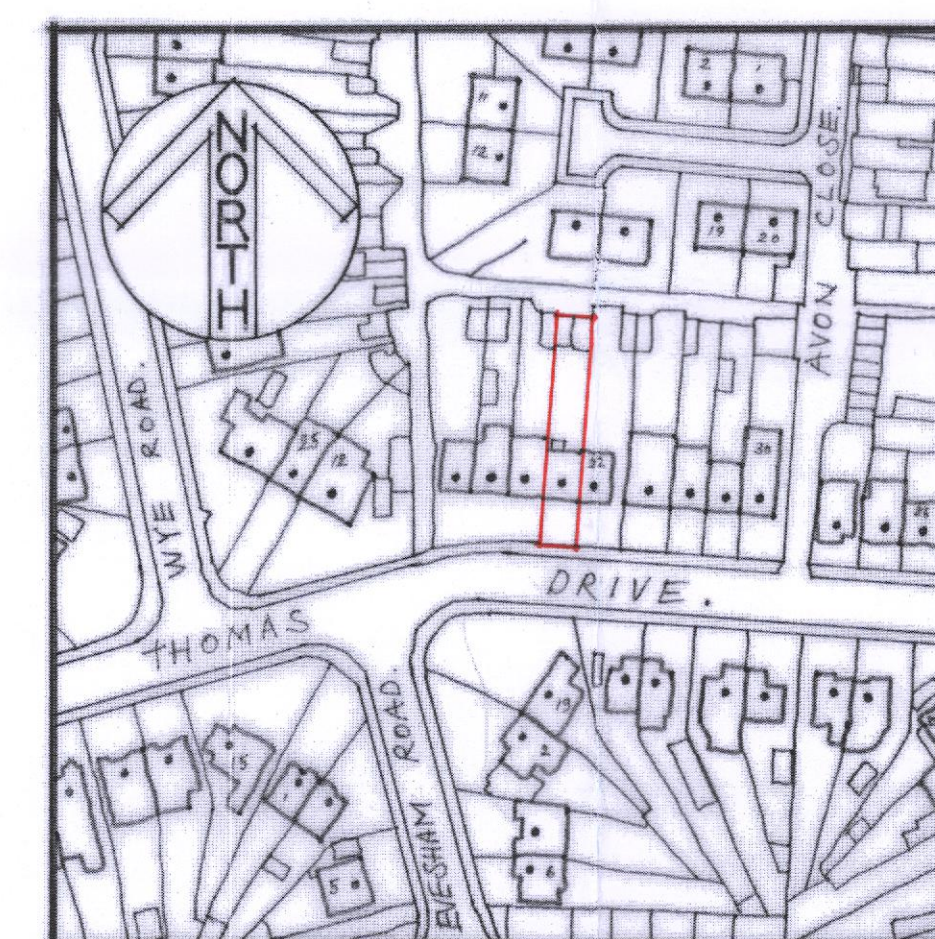

LOCATION MAP 1:1250

0 20 40 60 80 100 120

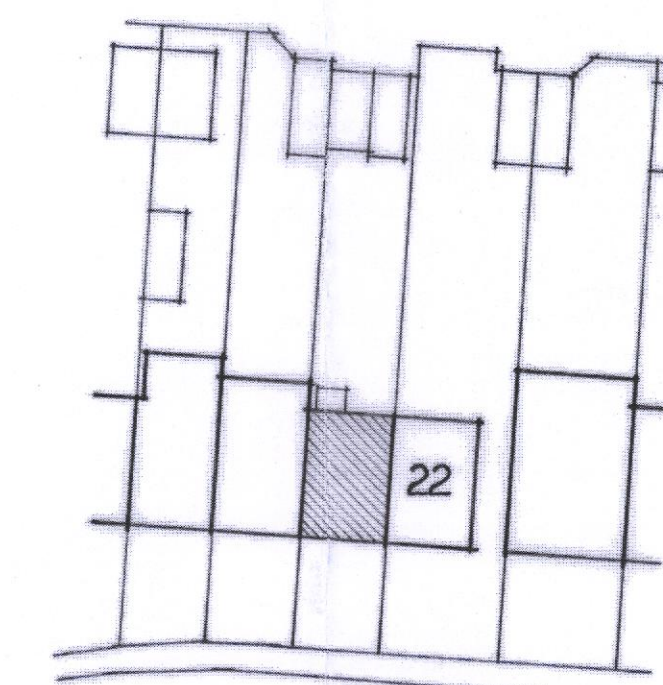

THOMAS DRIVE

BLOCK PLAN 1:500

0 10 20 30 40 50

20220190

EXISTING FLOOR PLAN AND ELEVATIONS.

SCALE 1:50

0 1 2 3 4 5

PROJECT.

20 THOMAS DRIVE
GRAVESEND
KENT
DA12 5PZ.

RECEIVED

22 FEB 2022

CLIENT.

MR & MRS A. EVANS.

PROPOSED TITLE.

GROUND FLOOR EXTENSION TO
REAR ELEVATION. FLAT
ROOF IN DESIGN.

SCALE. 1:50.

A1

DRAWN BY: D. CHAMBERLAIN.

01795 876 412 07711 848 334

DATE. FEBRUARY 2022.

DRAWING NO. DC/788.

E: DAVEDEVADESIGN @ GMAIL.COM