



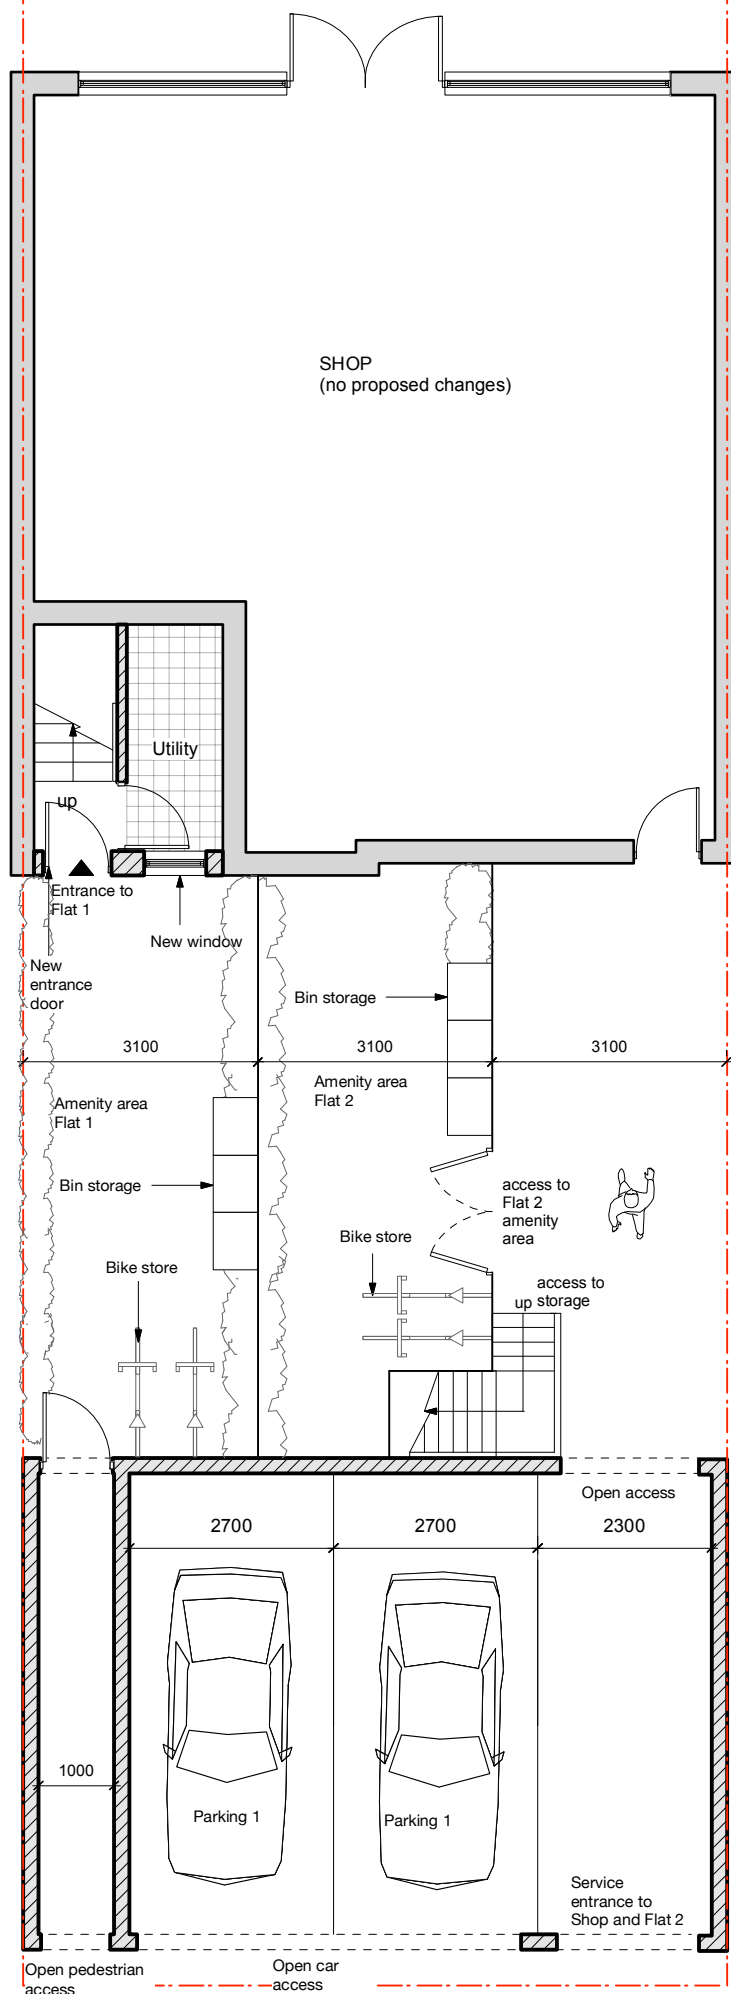


PROPOSED GROUND FLOOR PLAN

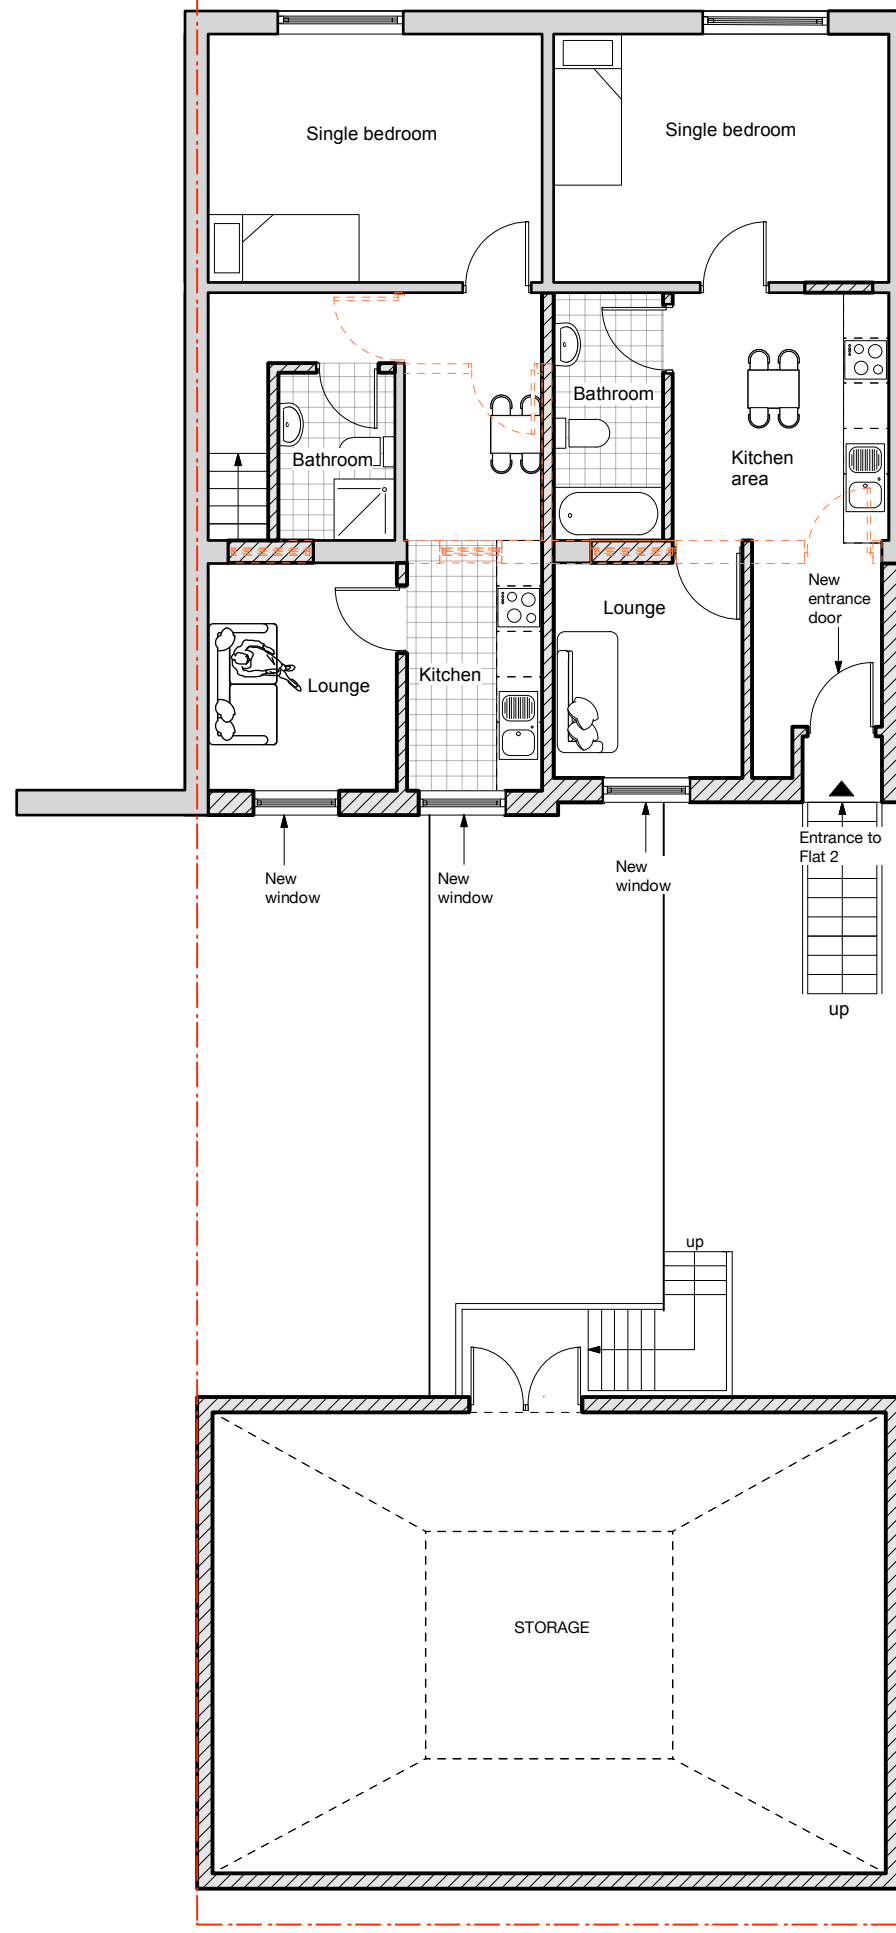

PROPOSED FIRST FLOOR PLAN

- KEY:
- EXISTING WALLS
  - NEW WALLS
  - SITE BOUNDARY
  - DEMOLITION

 

Project:  
**REAR EXTENSION & NEW GARAGE**

Site:  
**17-19 Perry St, Northfleet,  
Gravesend DA11 8RA**

Scale  
**1:100 @ A3**

Date:  
June 2022

Dwg No:  
0106 10

PROPOSED FLOOR PLANS