



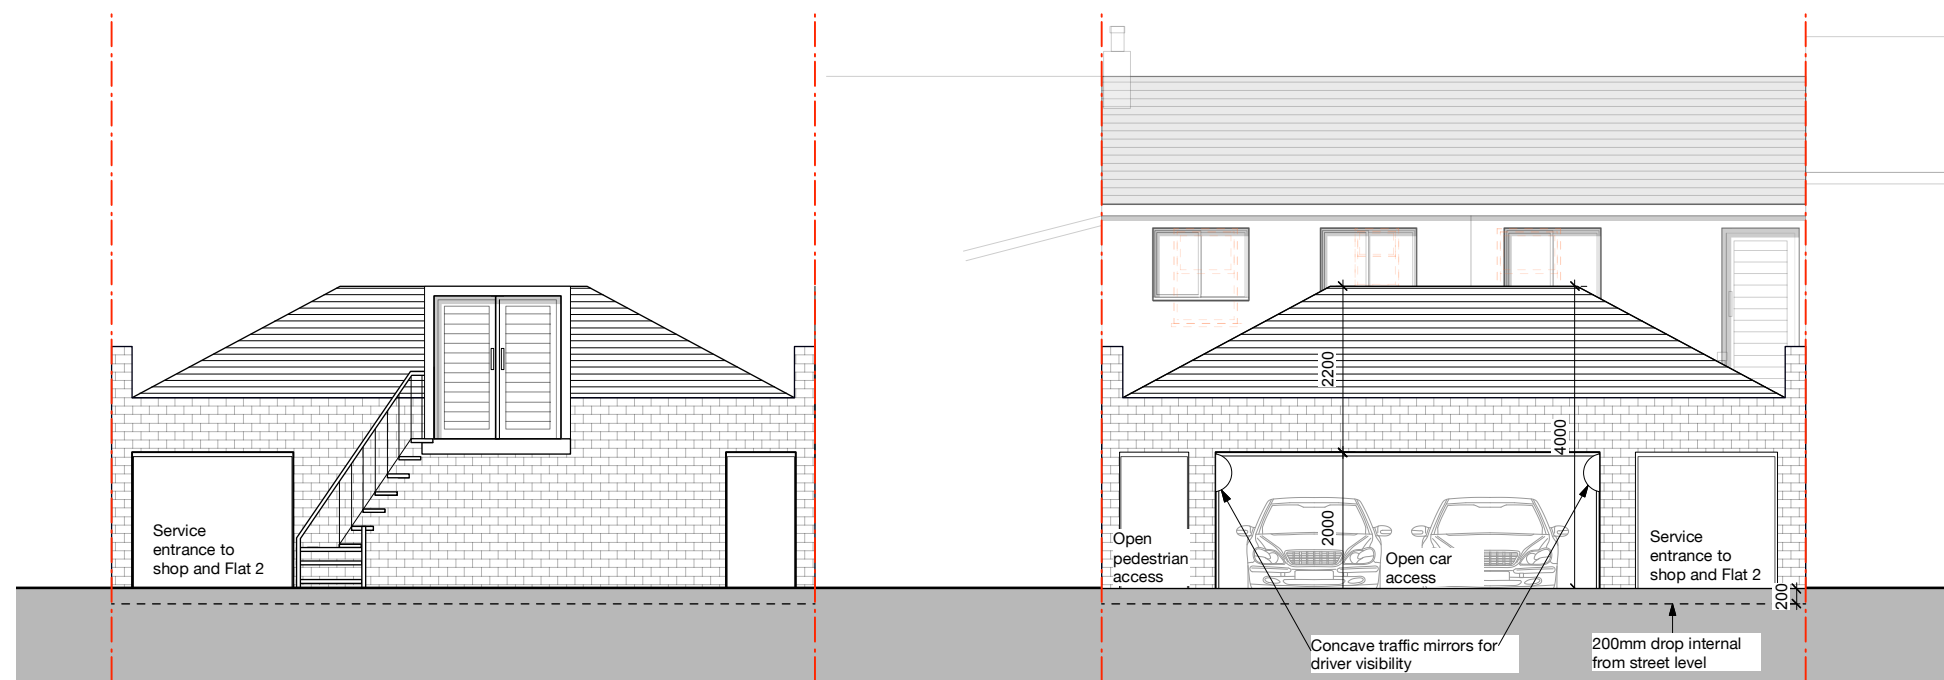


**PROPOSED REAR ELEVATION
OF NEW GARAGE**

**PROPOSED FRONT ELEVATION
OF NEW GARAGE**

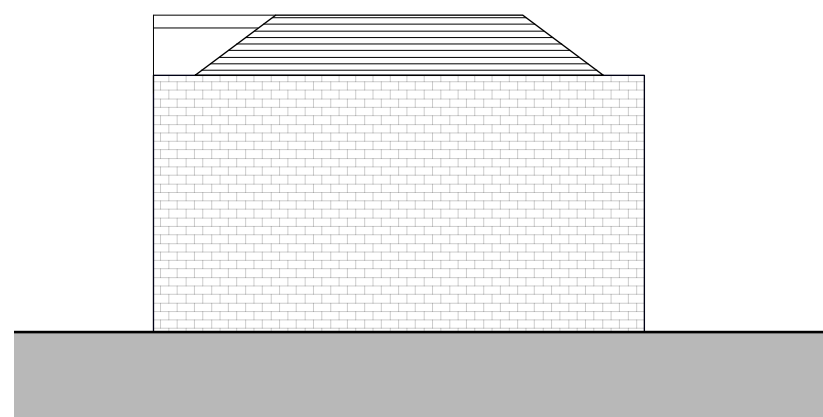

**PROPOSED SIDE ELEVATION
OF NEW GARAGE**

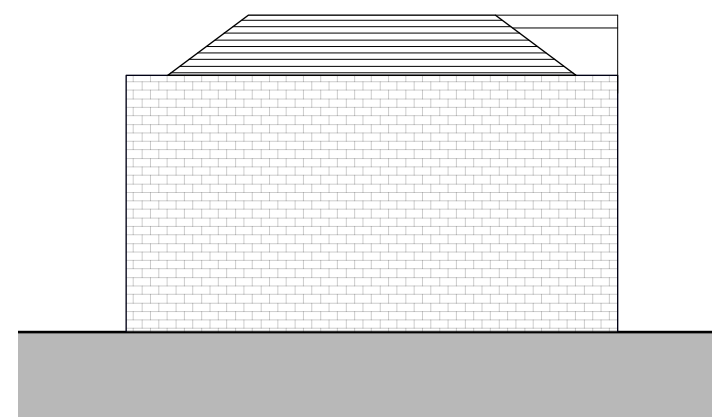


**PROPOSED SIDE ELEVATION
OF NEW GARAGE**

KEY:
- - - - - SITE BOUNDARY
- - - - - DEMOLITION

Project:
**REAR EXTENSION & NEW
GARAGE**
Site:
**17-19 Perry St, Northfleet,
Gravesend DA11 8RA**

Scale
1:100 @ A3

Date:
June 2022
Dwg No:
0106 13

 

PROPOSED ELEVATIONS