


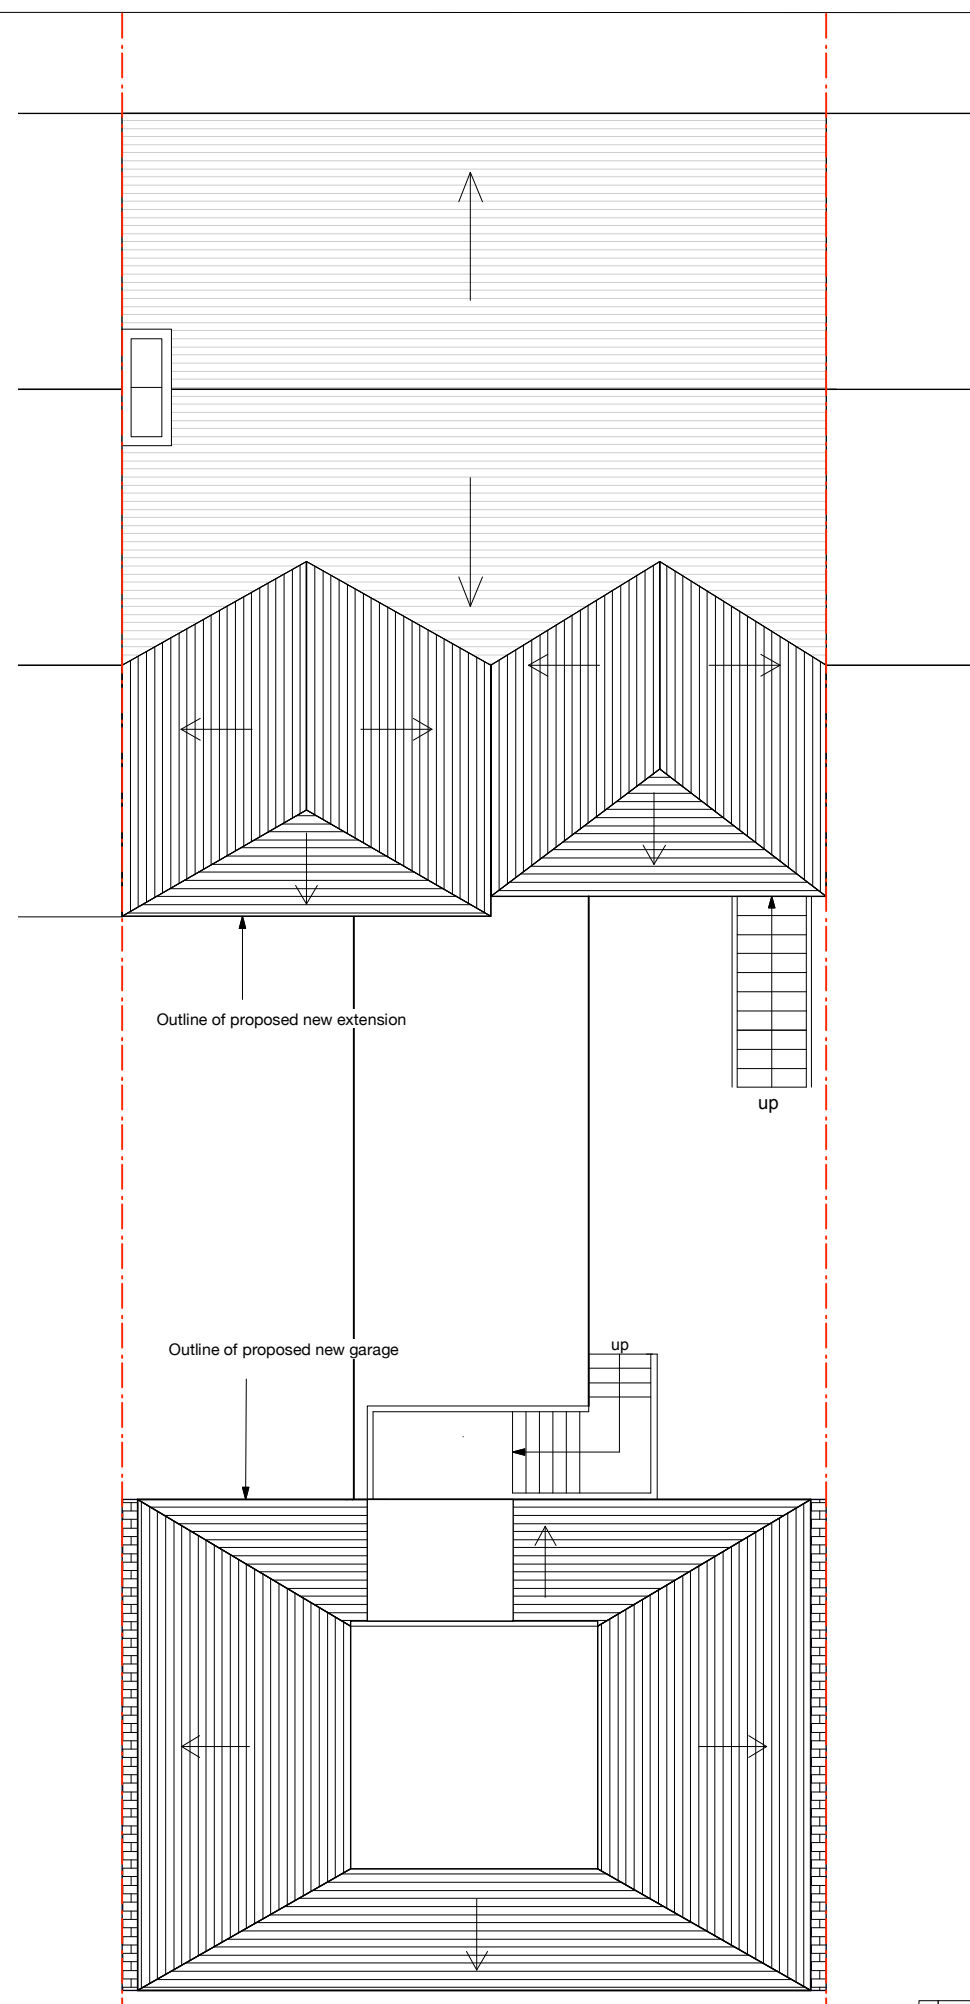

KEY:

--- SITE BOUNDARY



--- DEMOLITION

Outline of proposed new extension

Outline of proposed new garage

up

up

  

Project:
**REAR EXTENSION & NEW
GARAGE**
Site:
**17-19 Perry St, Northfleet,
Gravesend DA11 8RA**

Scale
1:100 @ A3

Date:
June 2022

Dwg No:
0106 11

PROPOSED ROOF PLAN