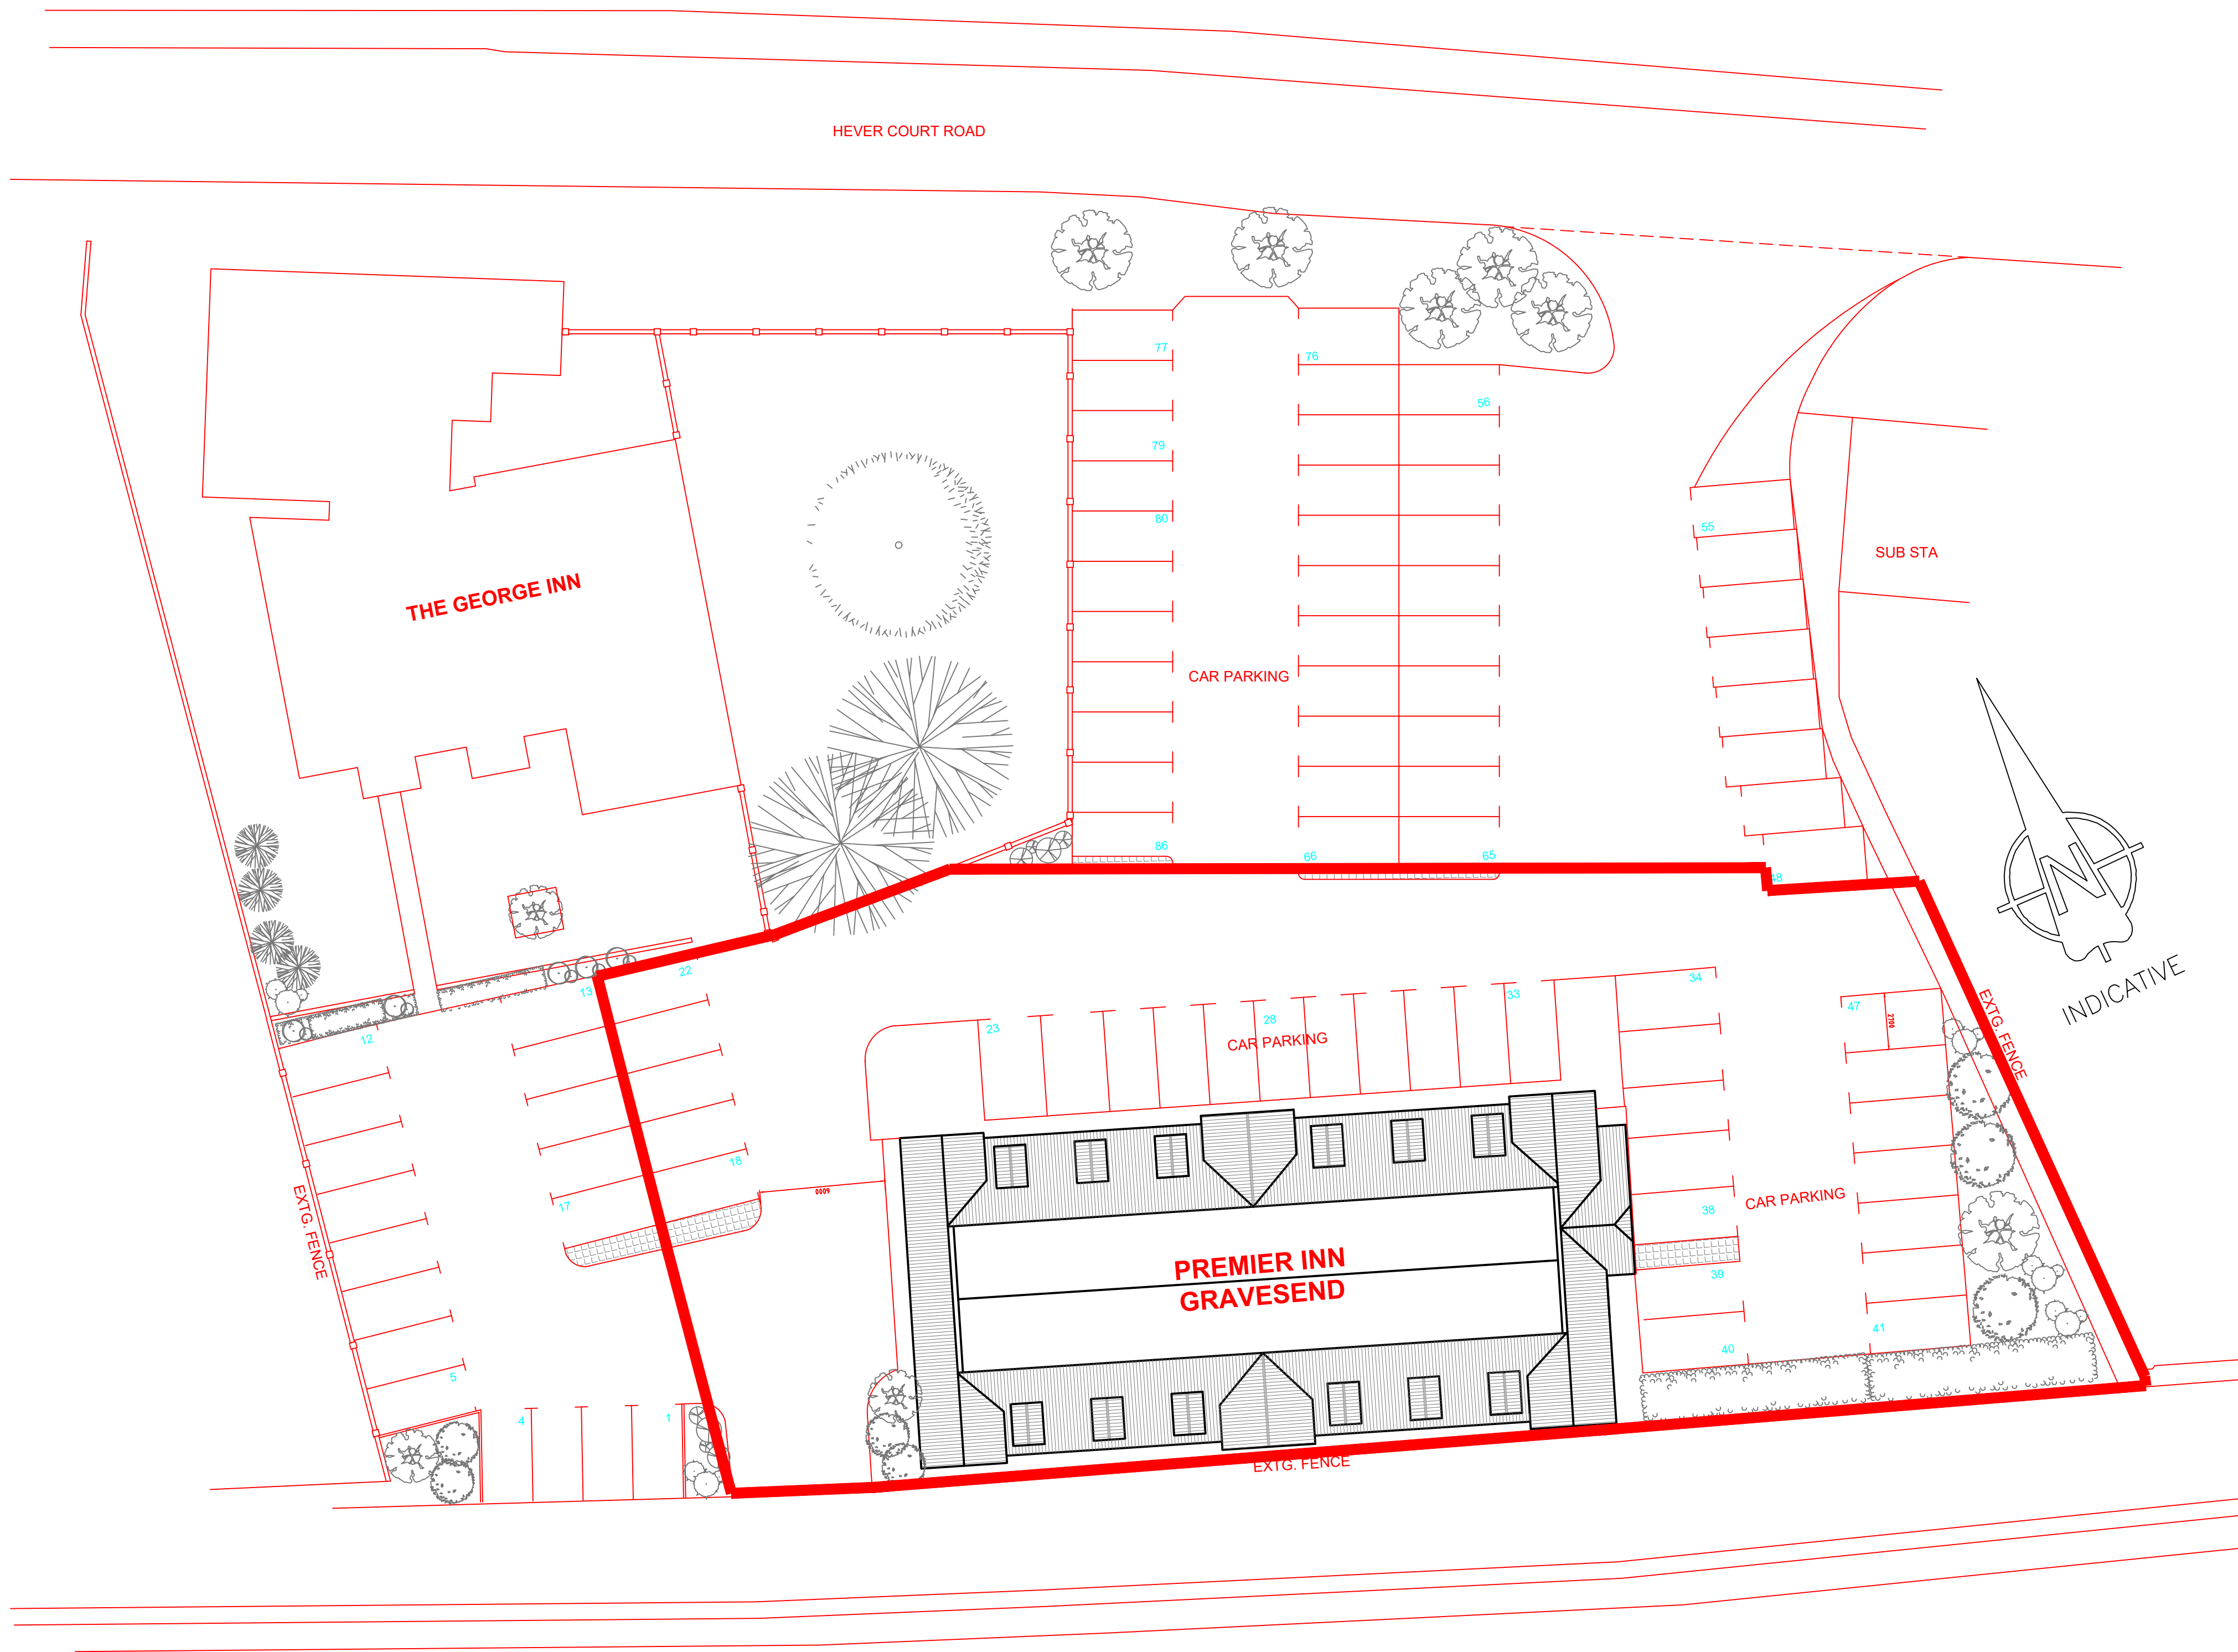



1:200 SCALE @A1

02
AR01

EXISTING SITE PLAN

SCALE

1:200

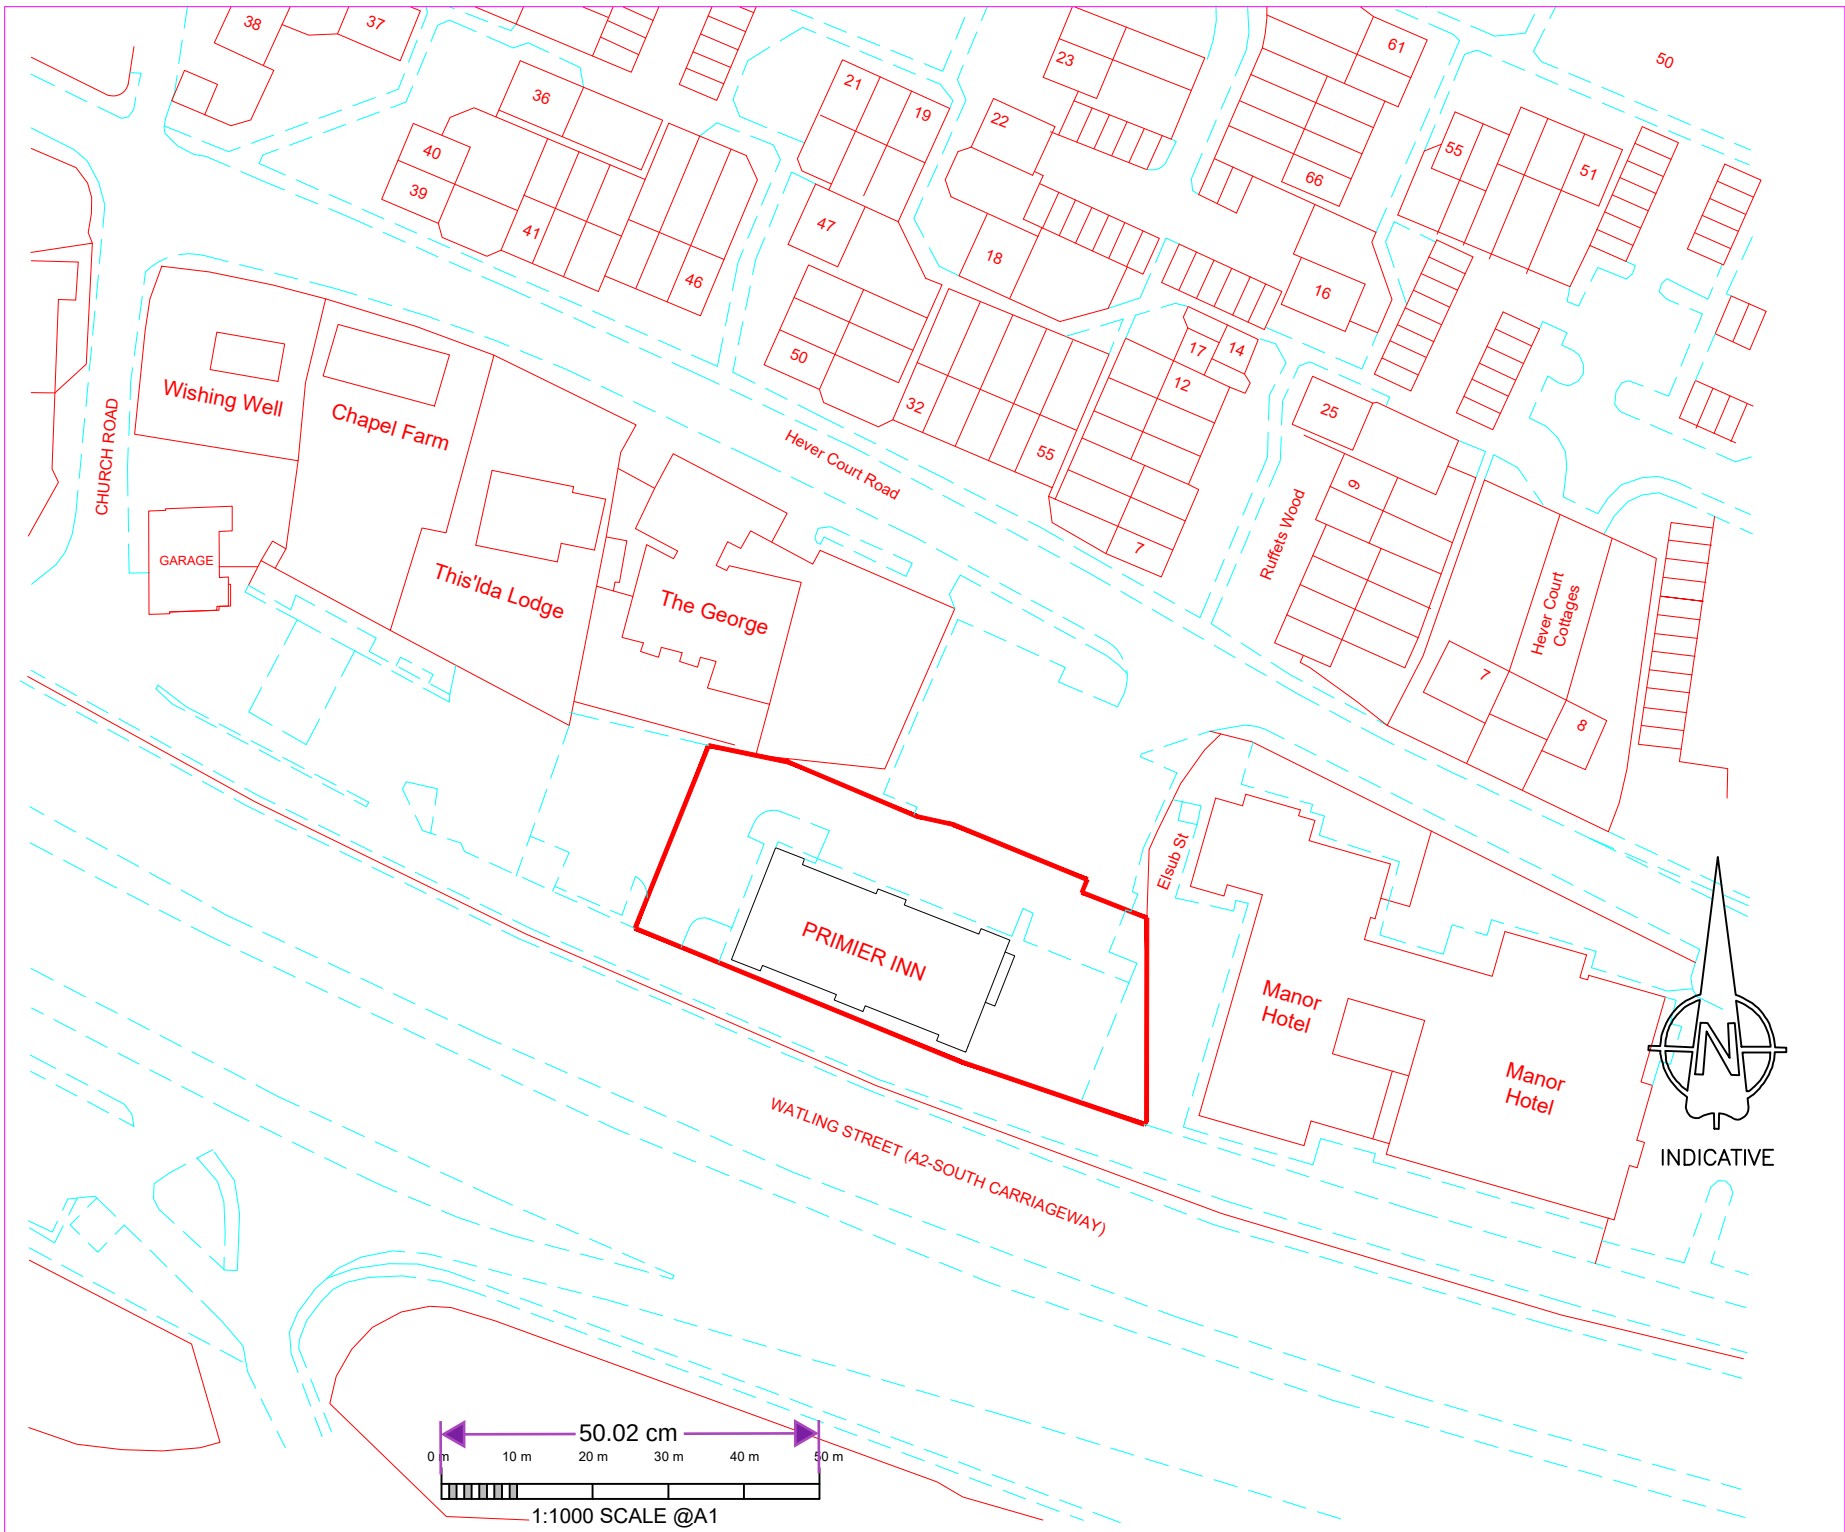

01
AR01

EXISTING LOCATION PLAN

SCALE

1:1000

PLANNING APPLICATION

A 11-12-2024 Scale bar & site boundary

Rev. Date Comments

CLIENT:

PROJECT:
PREMIER INN
HEVER COURT ROAD, GRAVESEND

DRAWING TITLE:
EXISTING SITE PLAN

DRAWN:	MAX	DATE:	13-10-24
SHEET SIZE:	A1	SCALE:	1:200 @ A1
PROJECT NO.:		DRAWING NO.:	HCR-01
		REV.:	A