



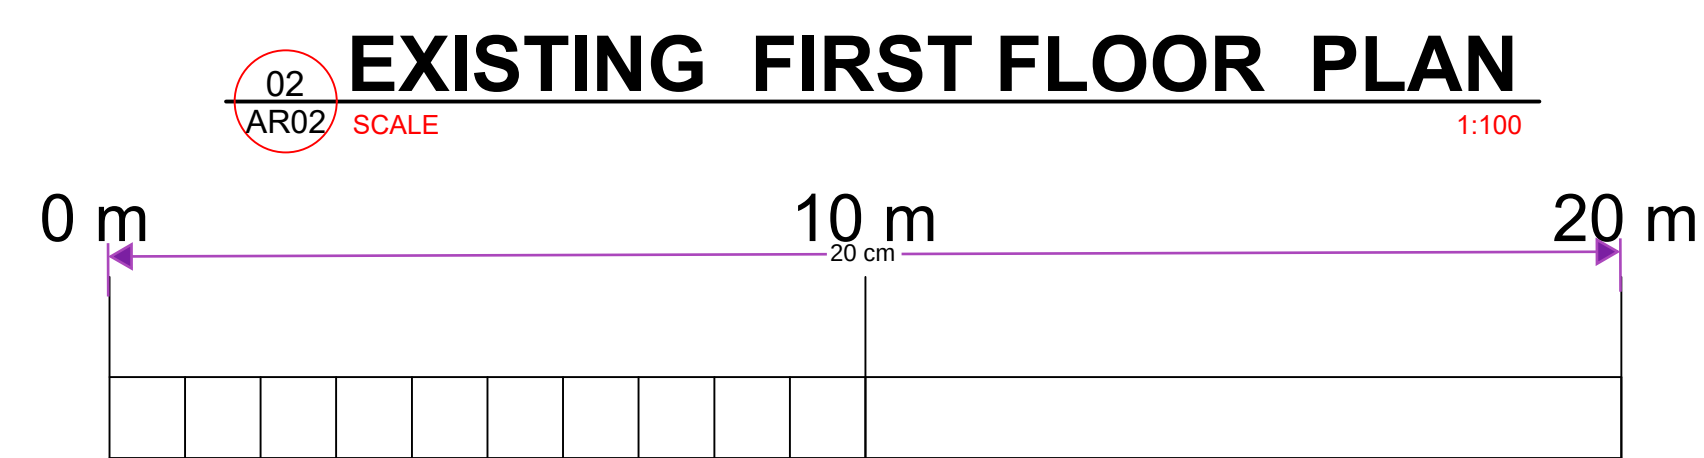

1:100 SCALE @A1

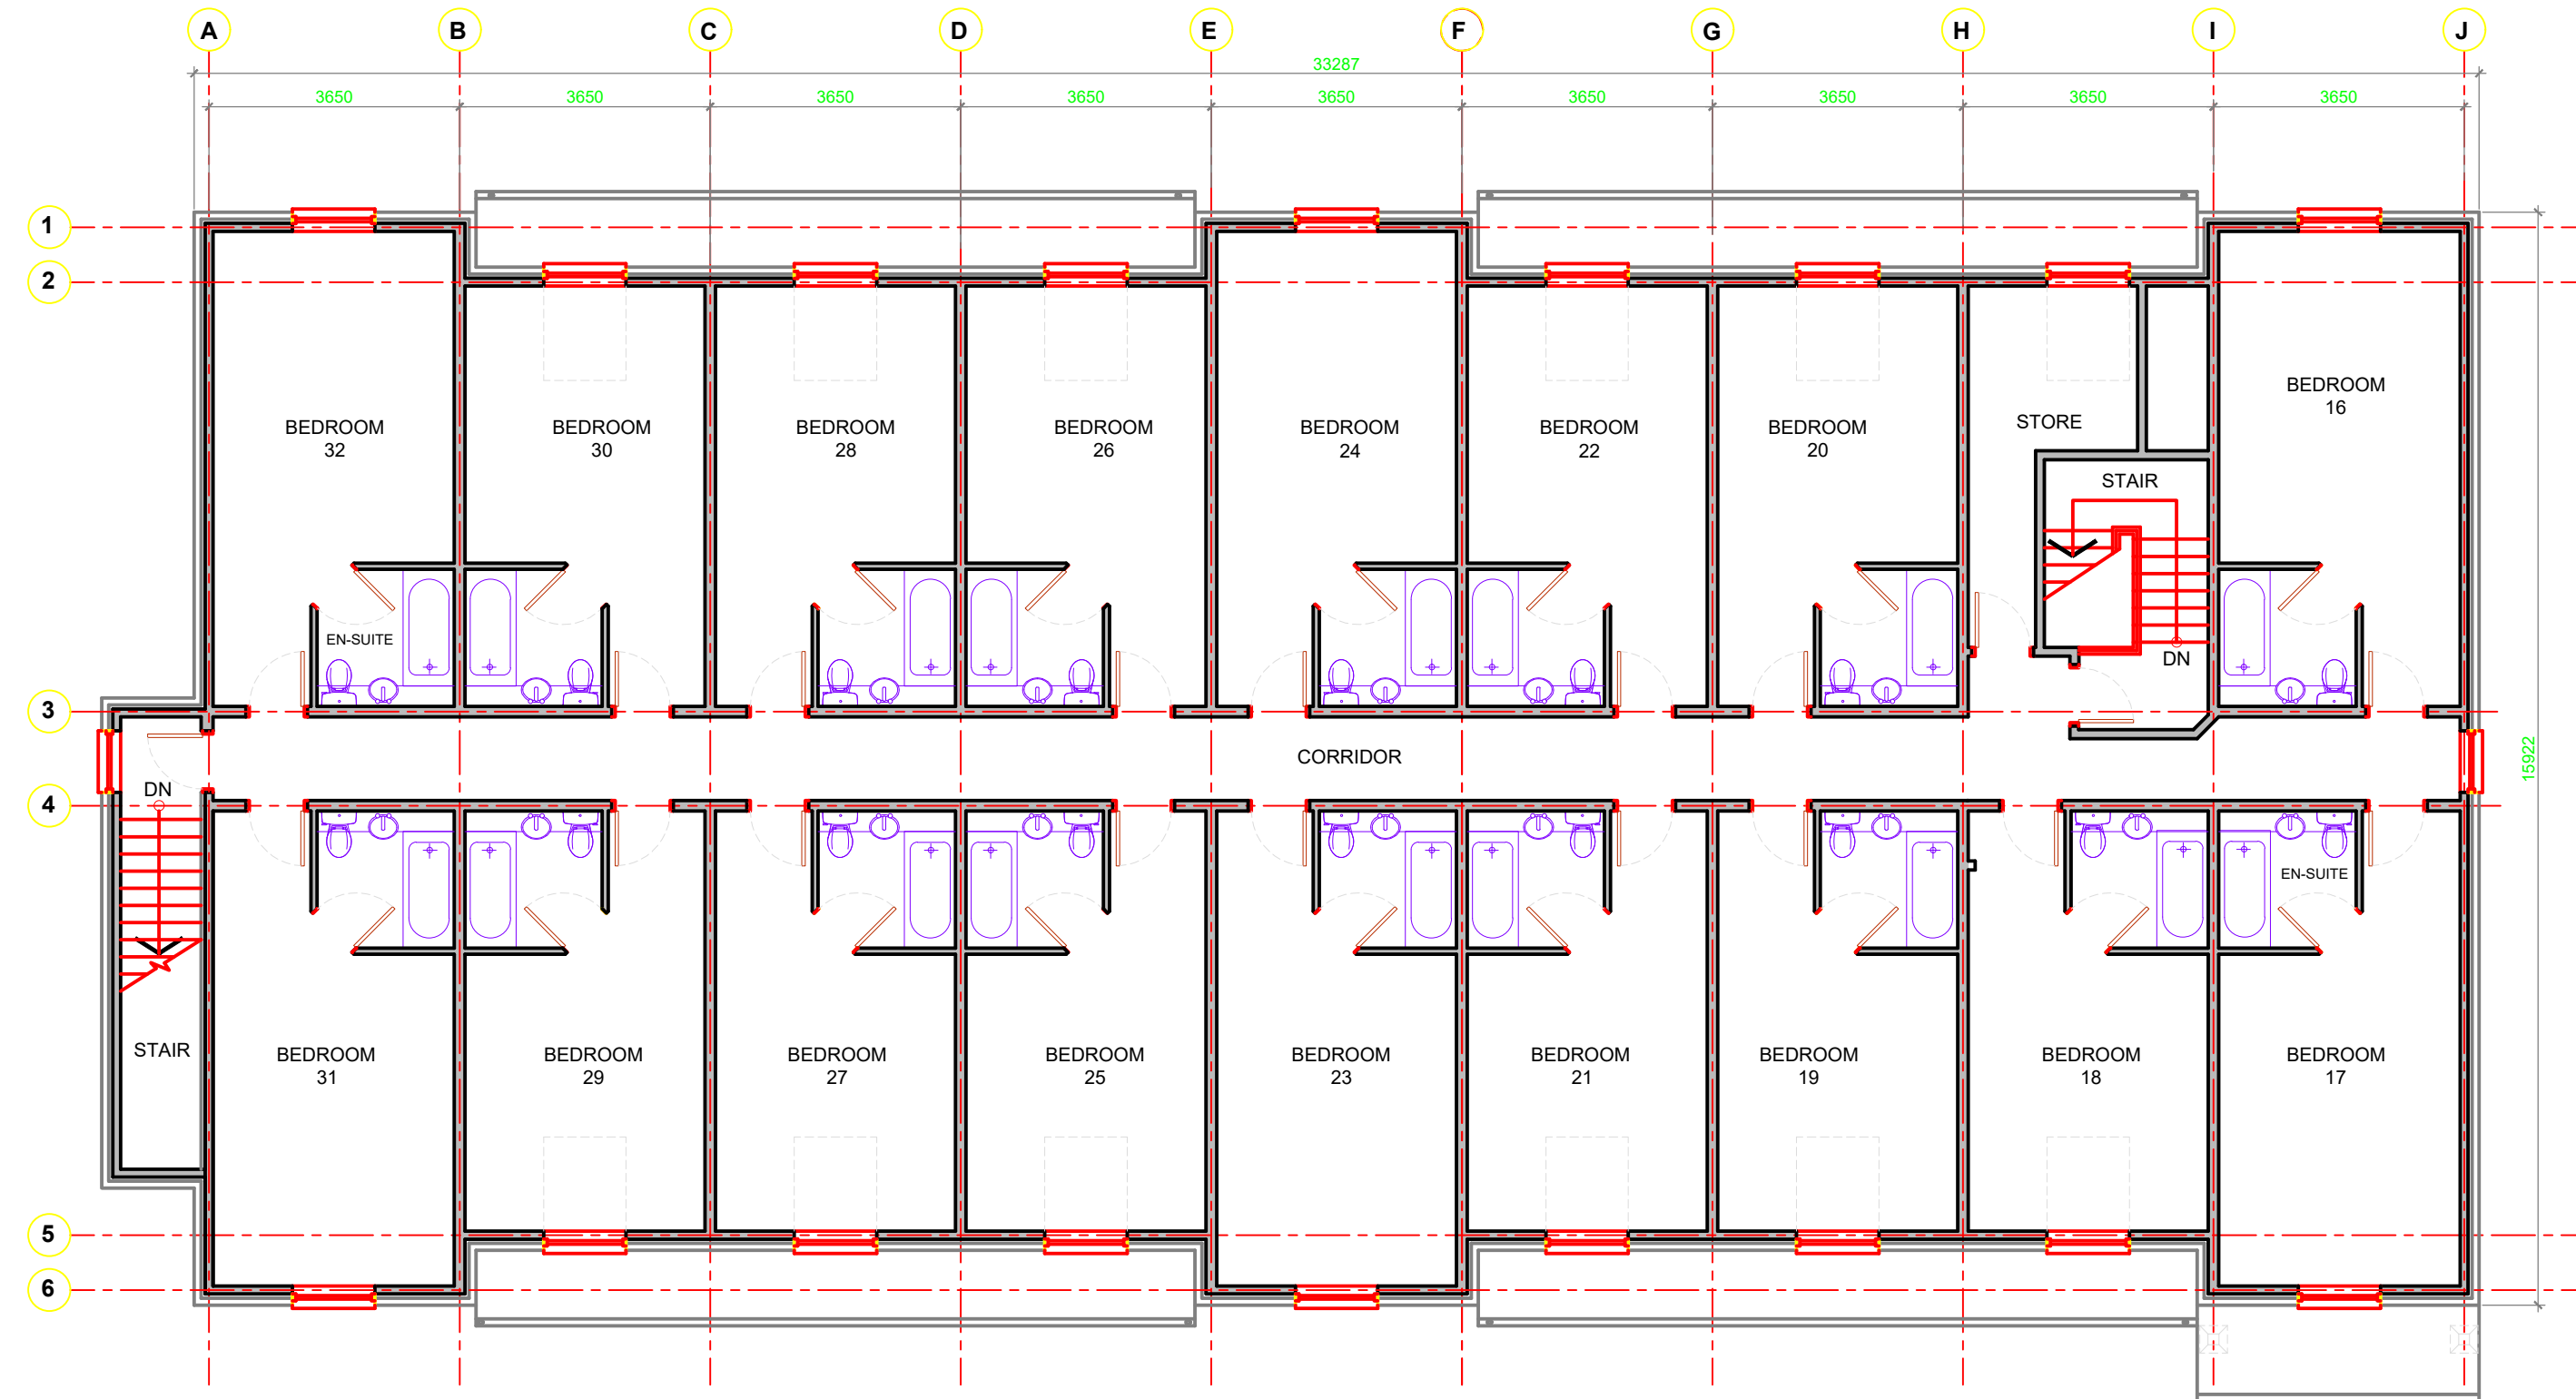

01 AR02 SCALE 1:100

EXISTING GROUND FLOOR PLAN

PLANNING APPLICATION

A 11-12-2024 Scale bar

Rev. Date Comments

CLIENT:

PROJECT: PREMIER INN
HEVER COURT ROAD, GRAVESEND

DRAWING TITLE: EXISTING FLOOR PLAN

DRAWN:	MAX	DATE:	13-10-24
SHEET SIZE:	A1	SCALE:	1:100 @ A1
PROJECT NO.:		DRAWING NO.:	HCR-02
		REV.:	A