



1. All dimensions are in millimetres (mm) unless noted otherwise.
2. Responsibility is not accepted for errors made by others in scaling from this drawing.

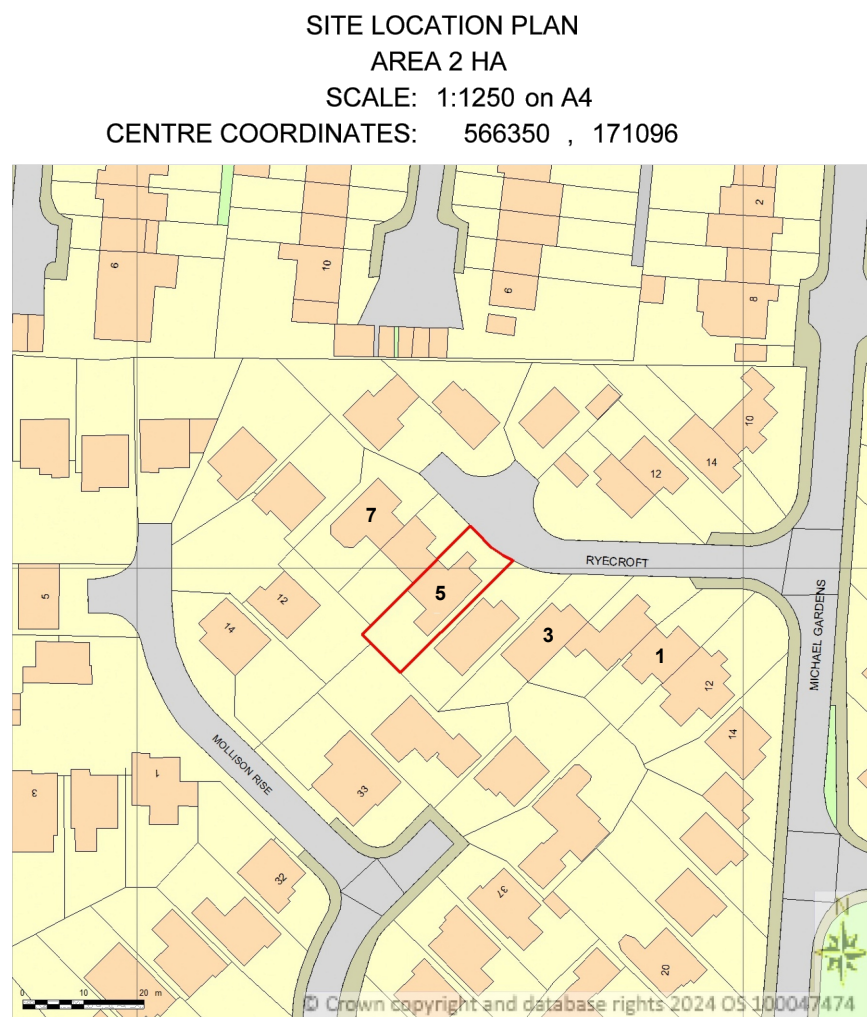


Site Plan
Scale 1:1250




SCALE 1:1250 @ A1

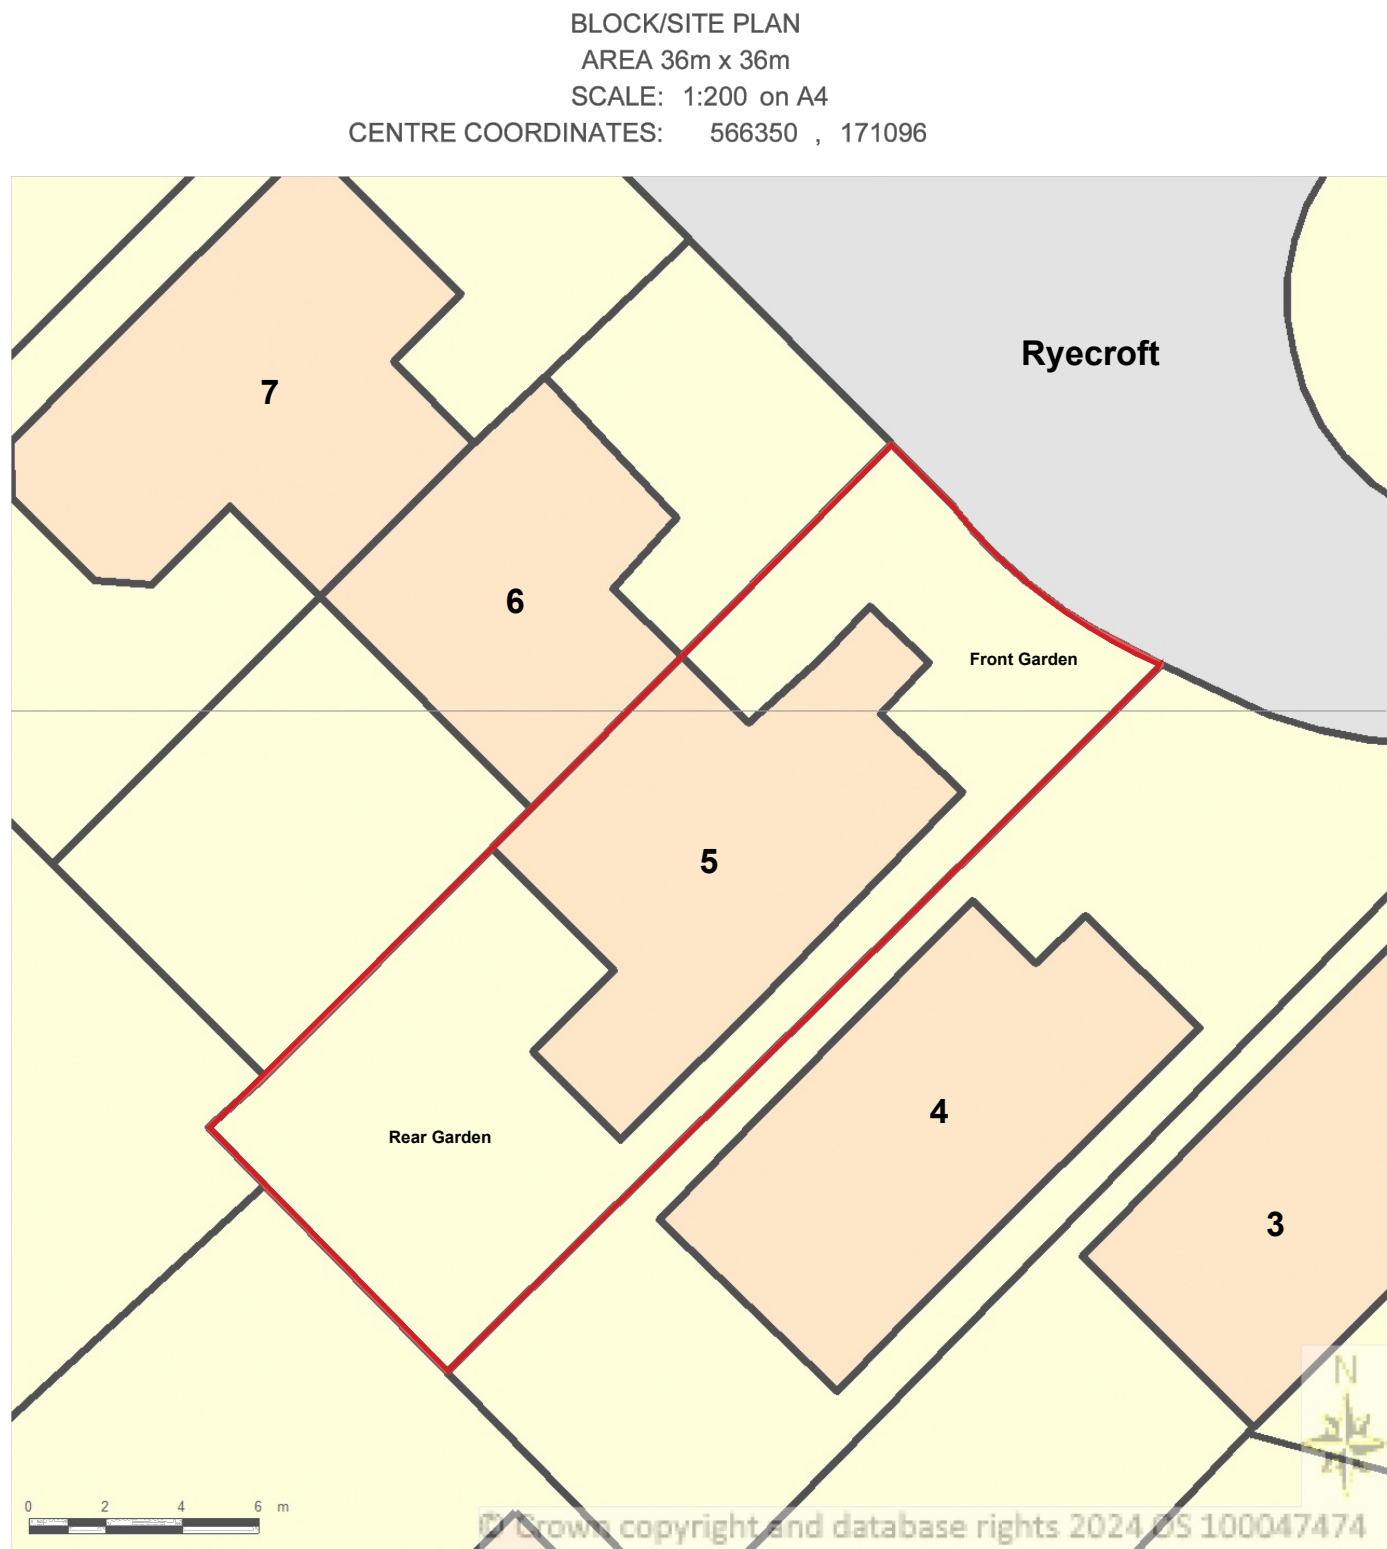


Existing Block Plan
Scale 1:200

 

SCALE 1:200 @ A1

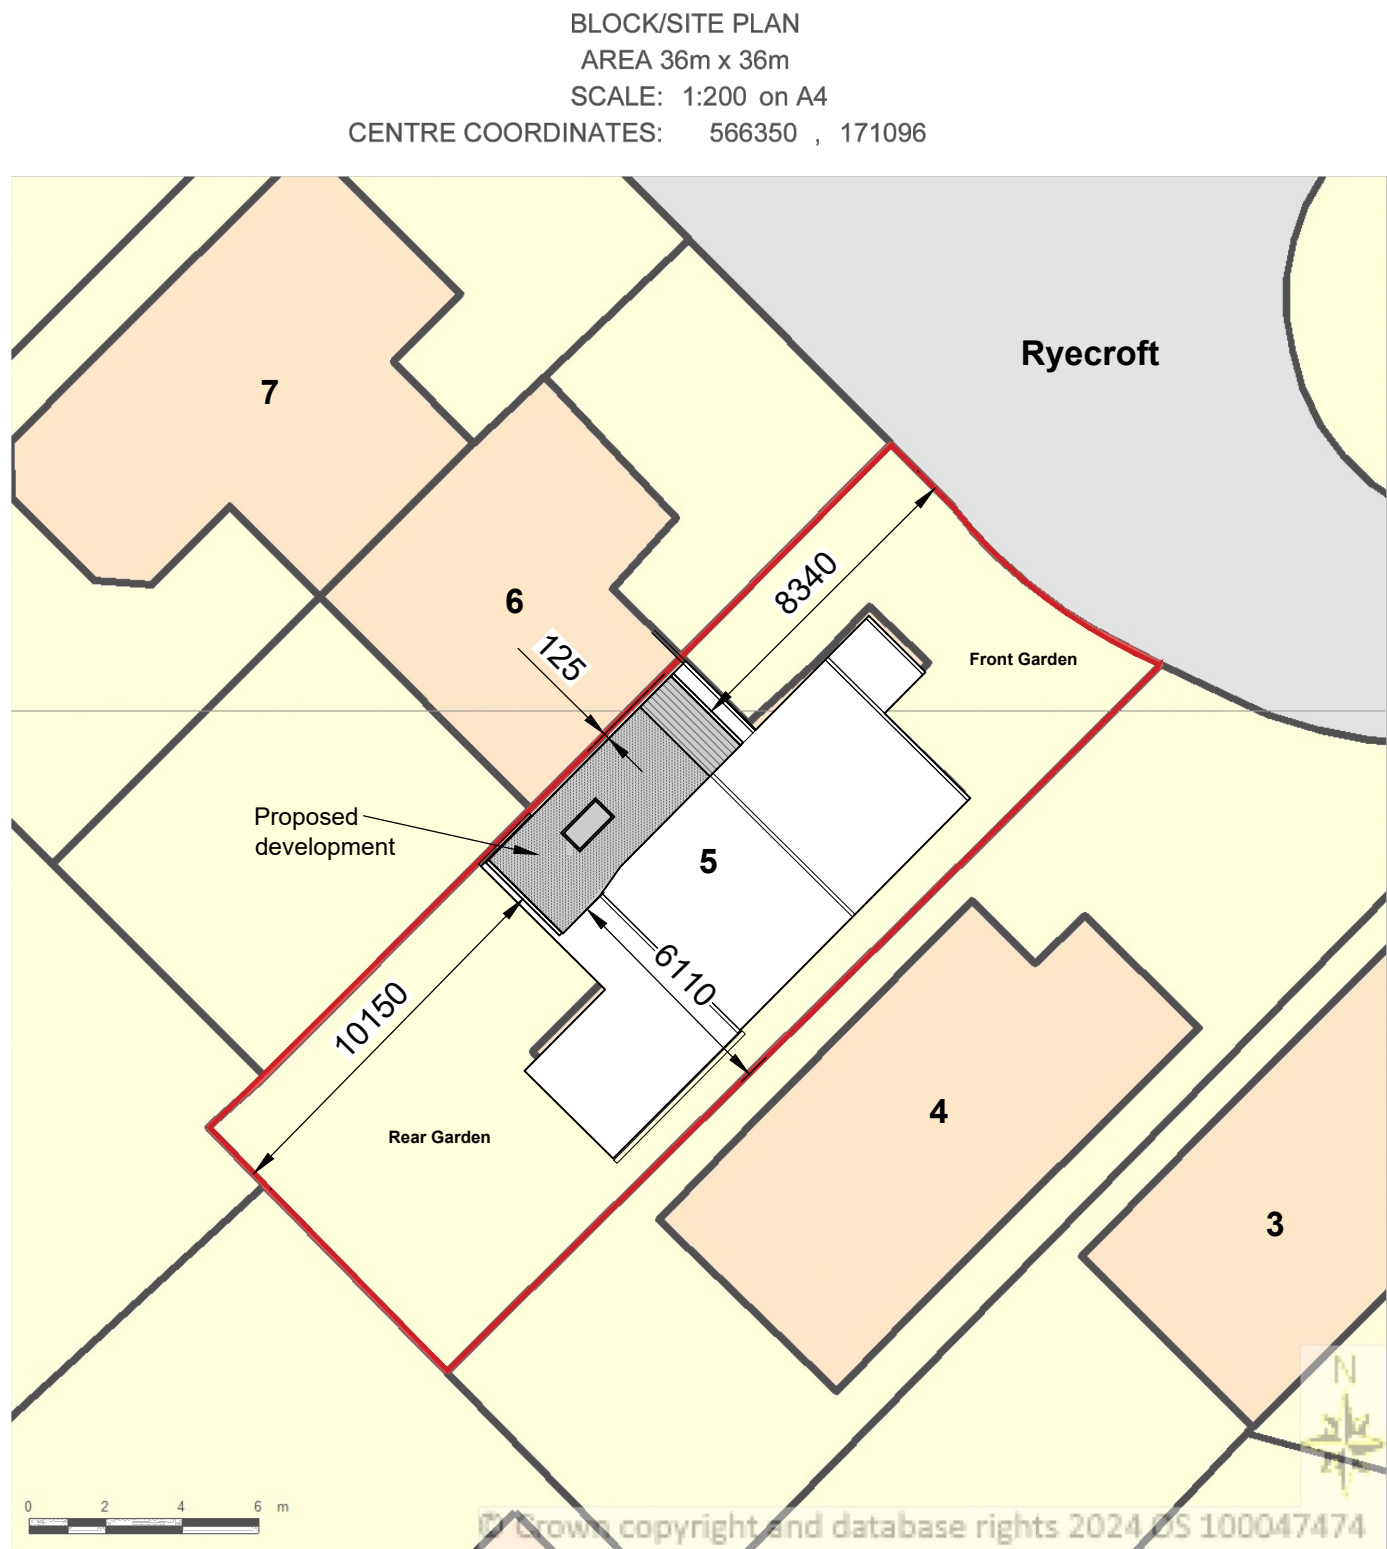

Proposed Block Plan
Scale 1:200

 

SCALE 1:200 @ A1

B	21.04.24	MC	RDS	Existing Block Plan Added
A	20.04.24	MC	RDS	Planning Notice Application
Rev.	Date	By	Chkd.	Revision Notes
Client				
Mr. Crabb				
Job Title				
5 Ryecroft Gravesend Kent, DA12 4QQ				
Drawing Title				
Site Plan & Block Plan				
Drawn by: RDSL		Approved by: M. Crabb		Date: May 2024
Rivenview Drawing Services Ltd.				
M: 07771209888 E: rvs_2c3@hotmail.co.uk		O: Gravesend DA12 4QQ		
Job No. RDS-002		Drawing No. P-01		Rev. B