
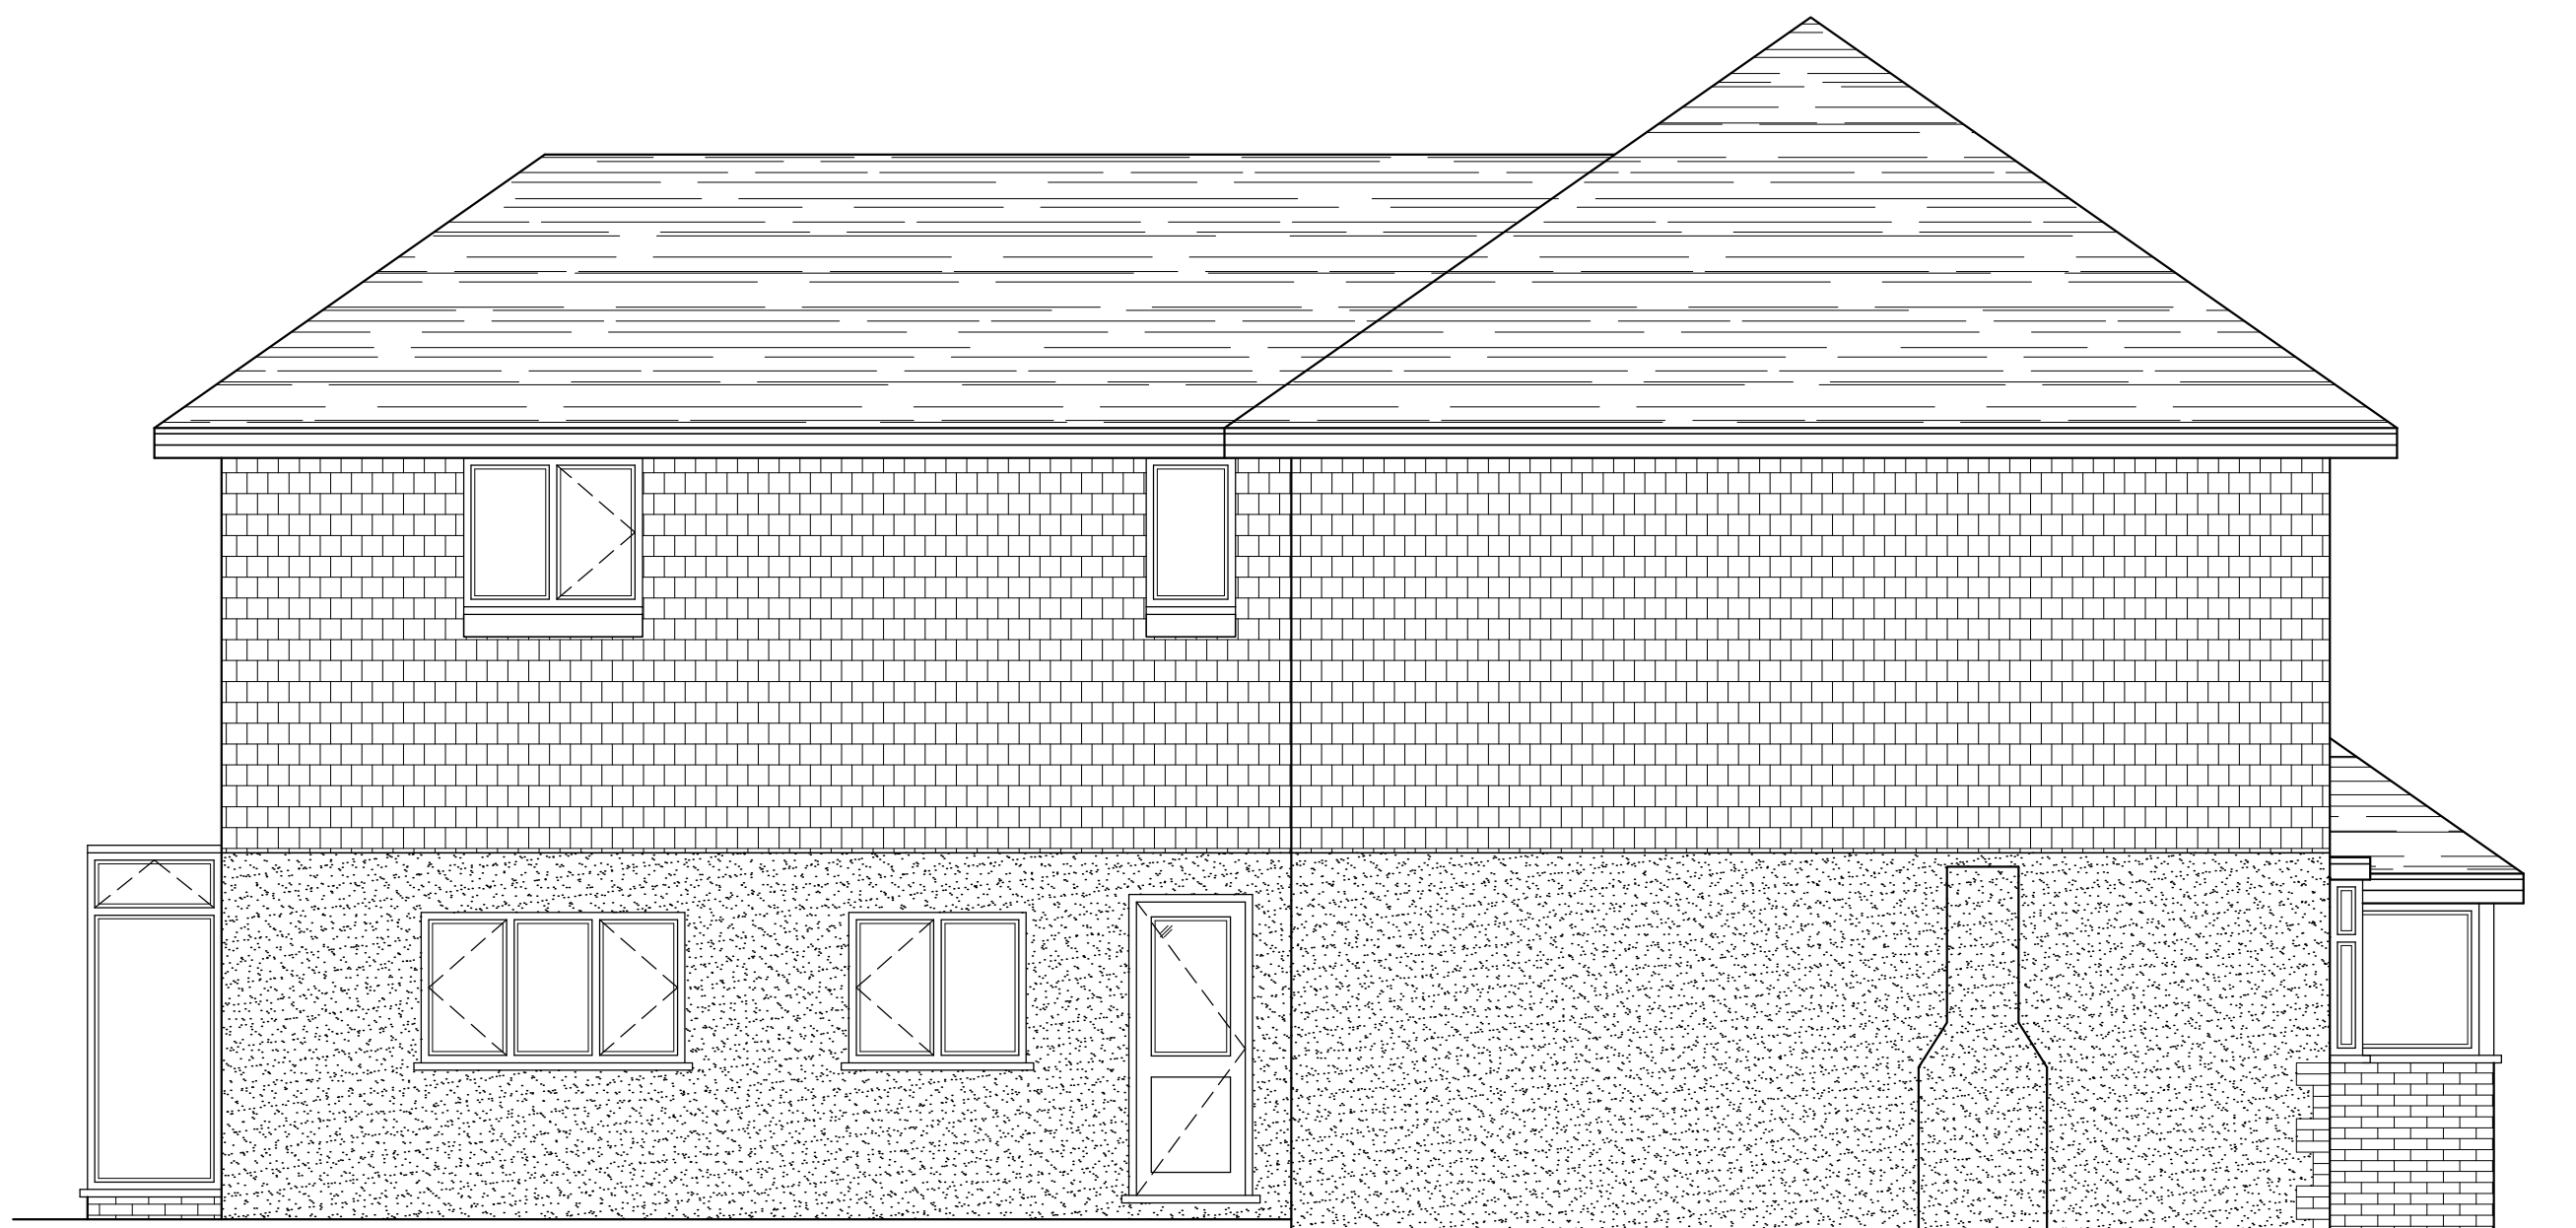
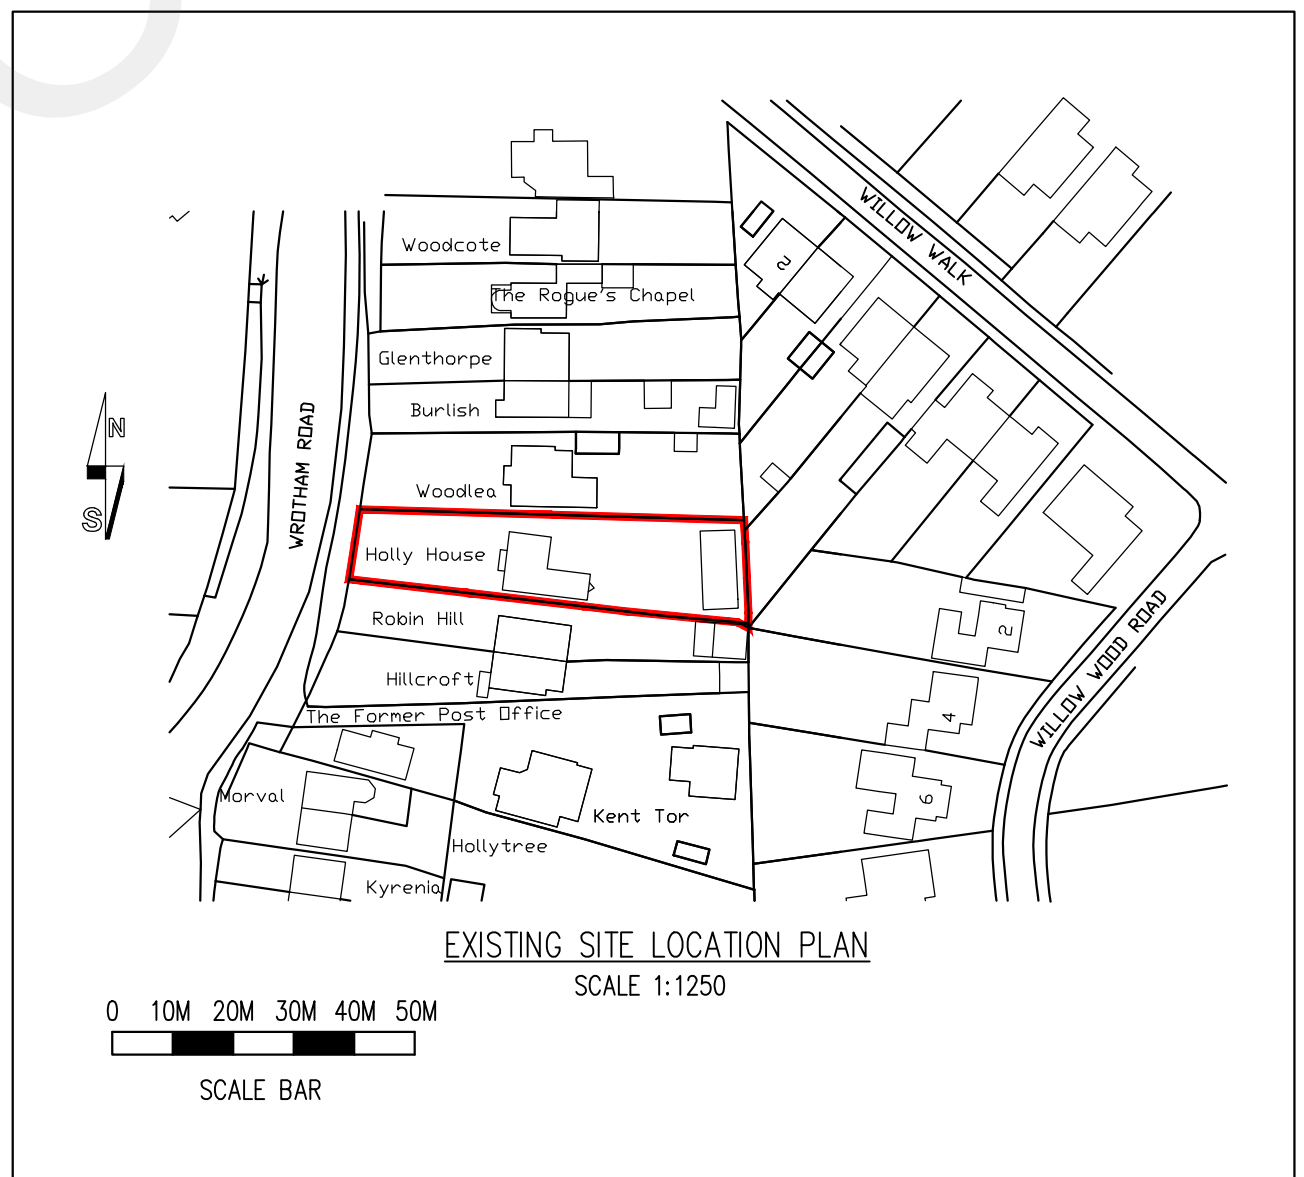
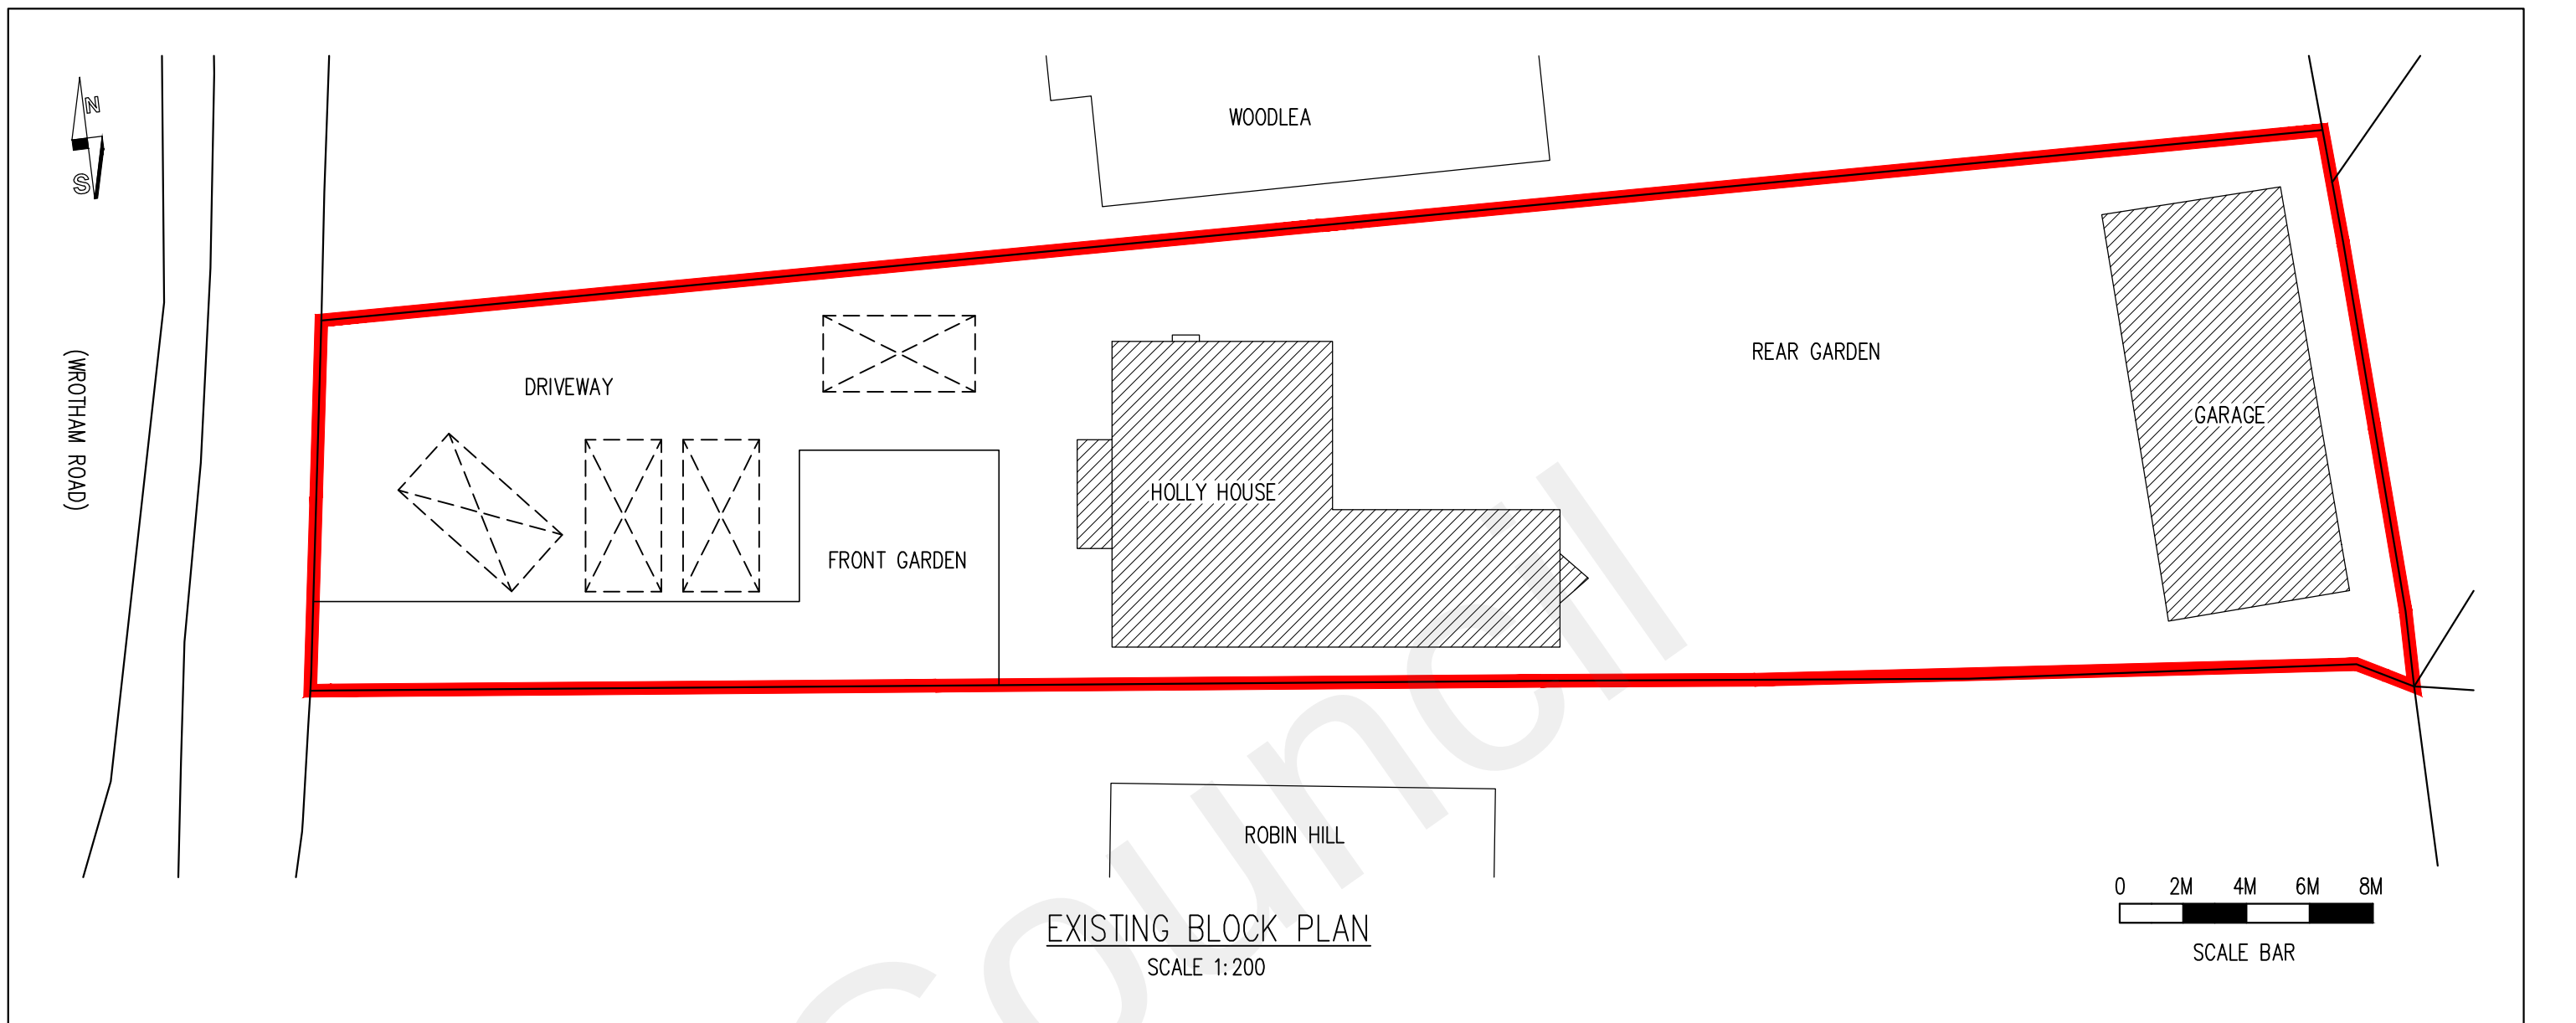
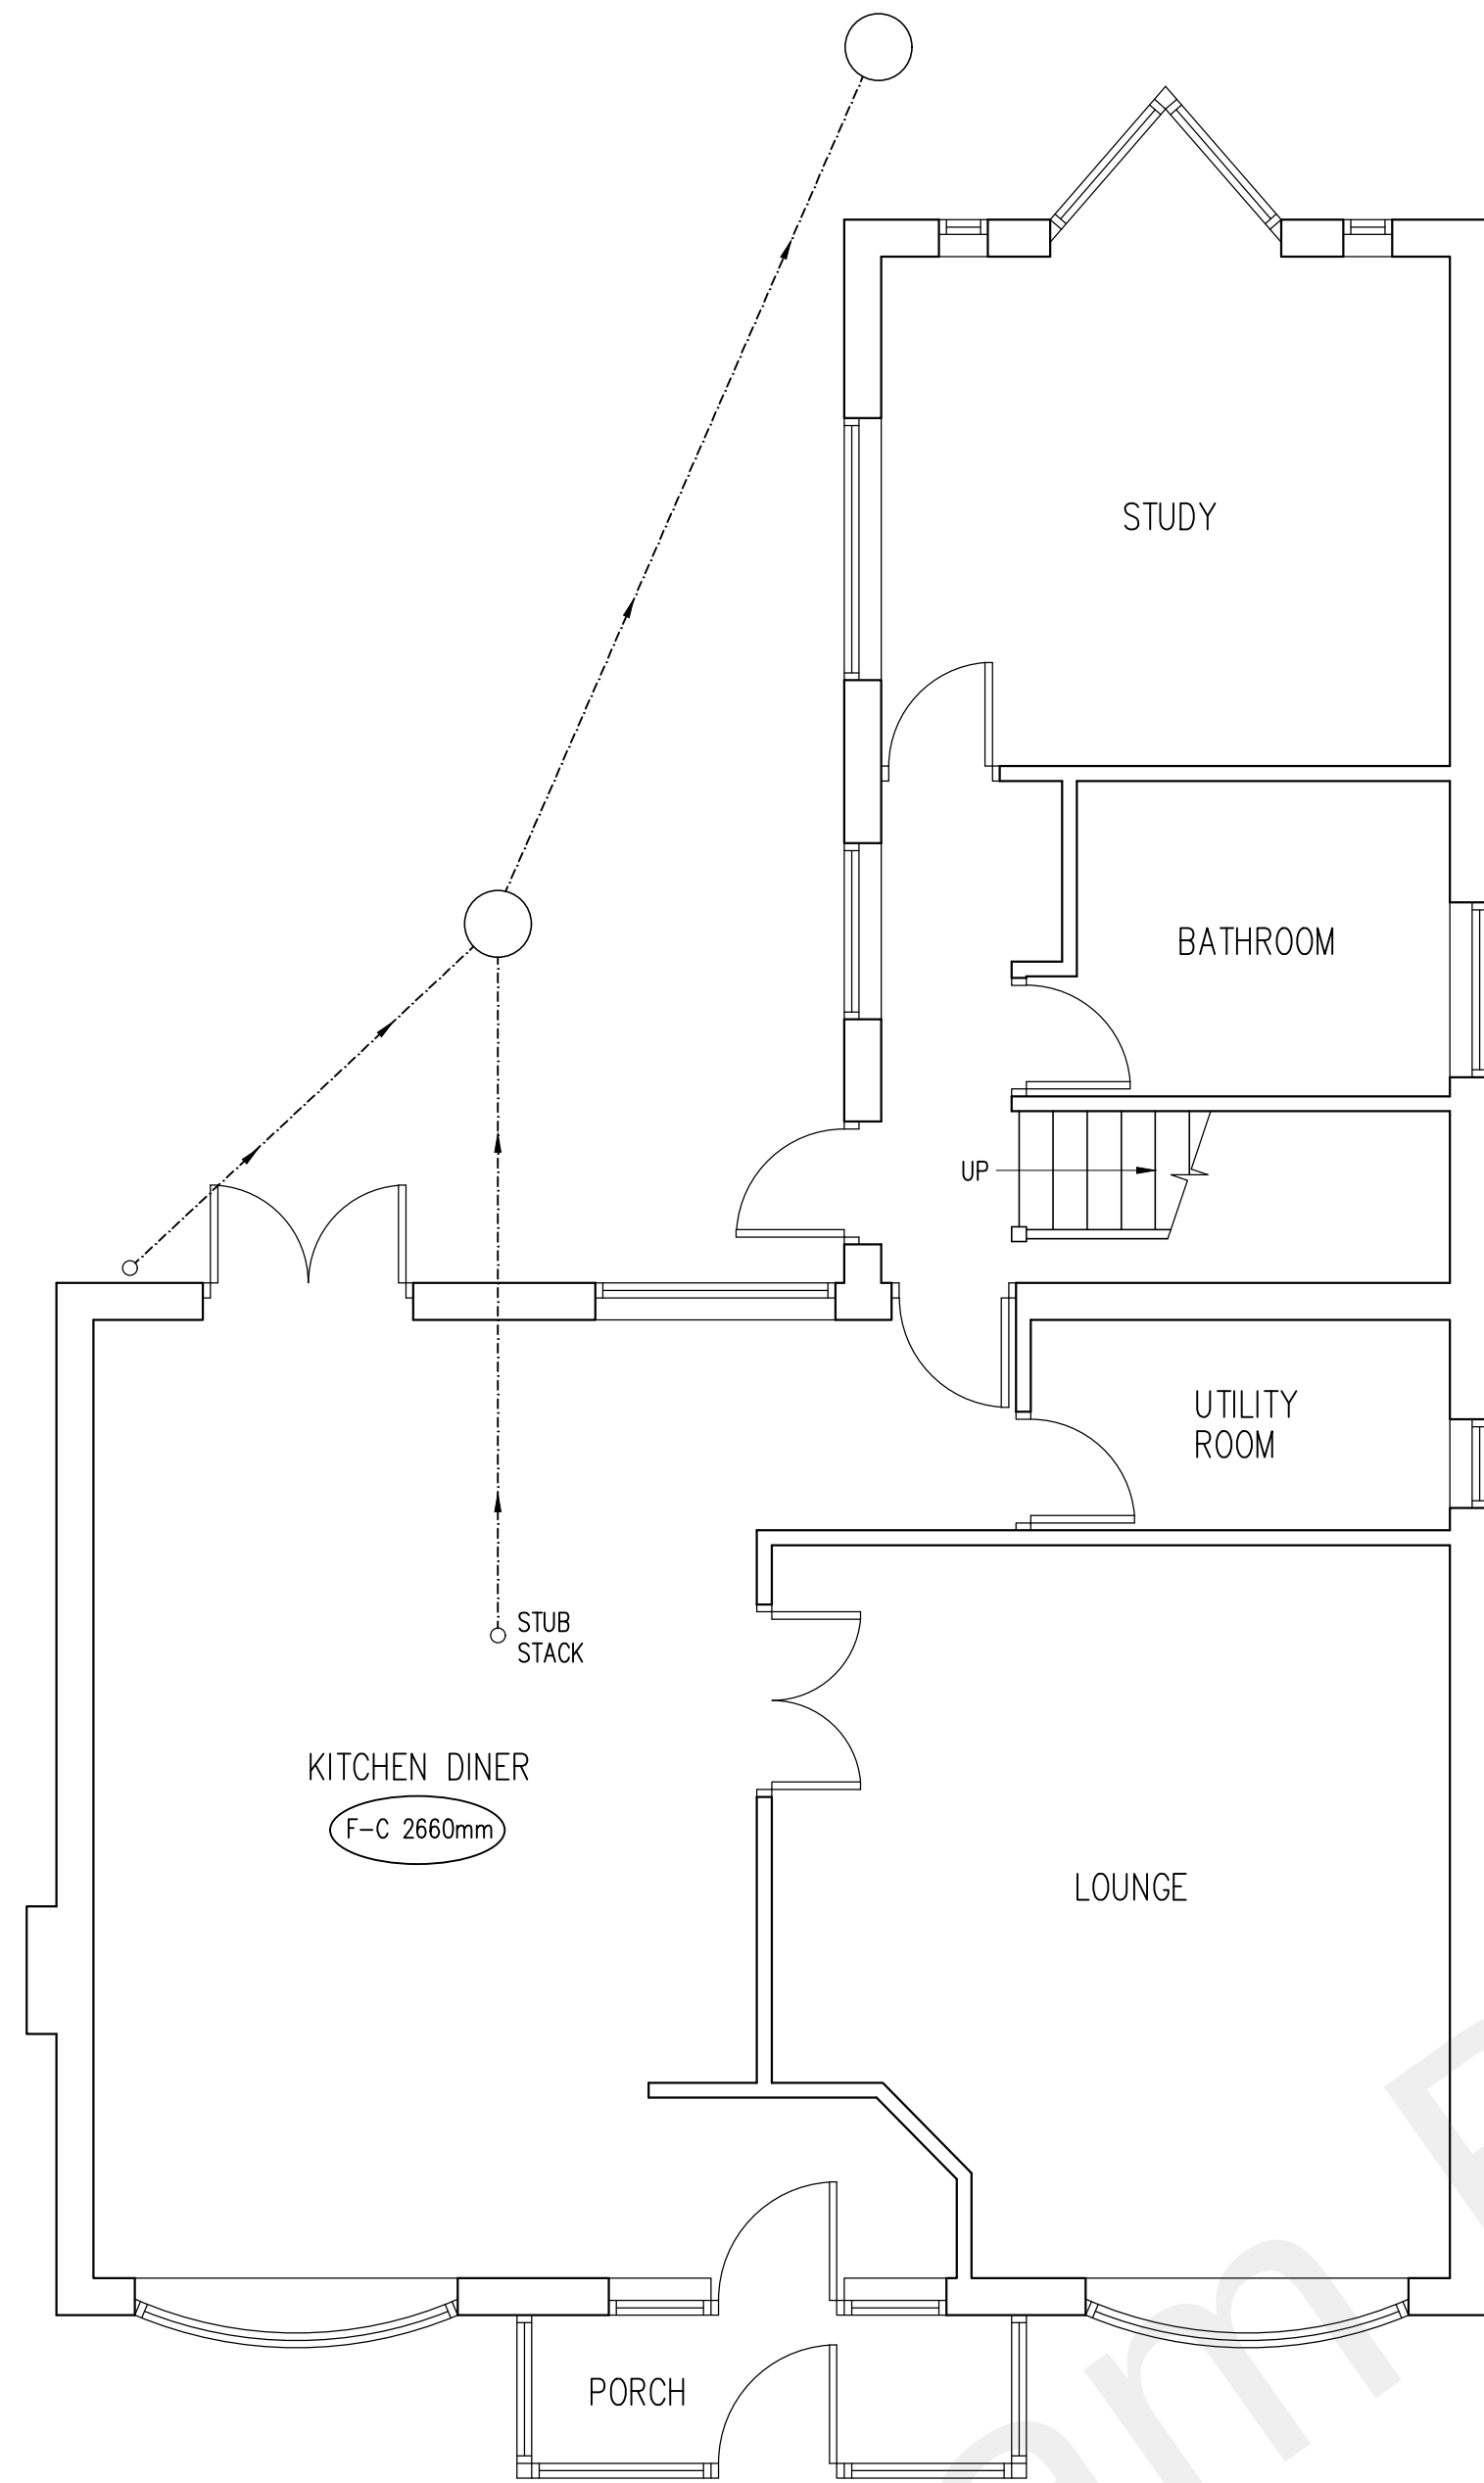


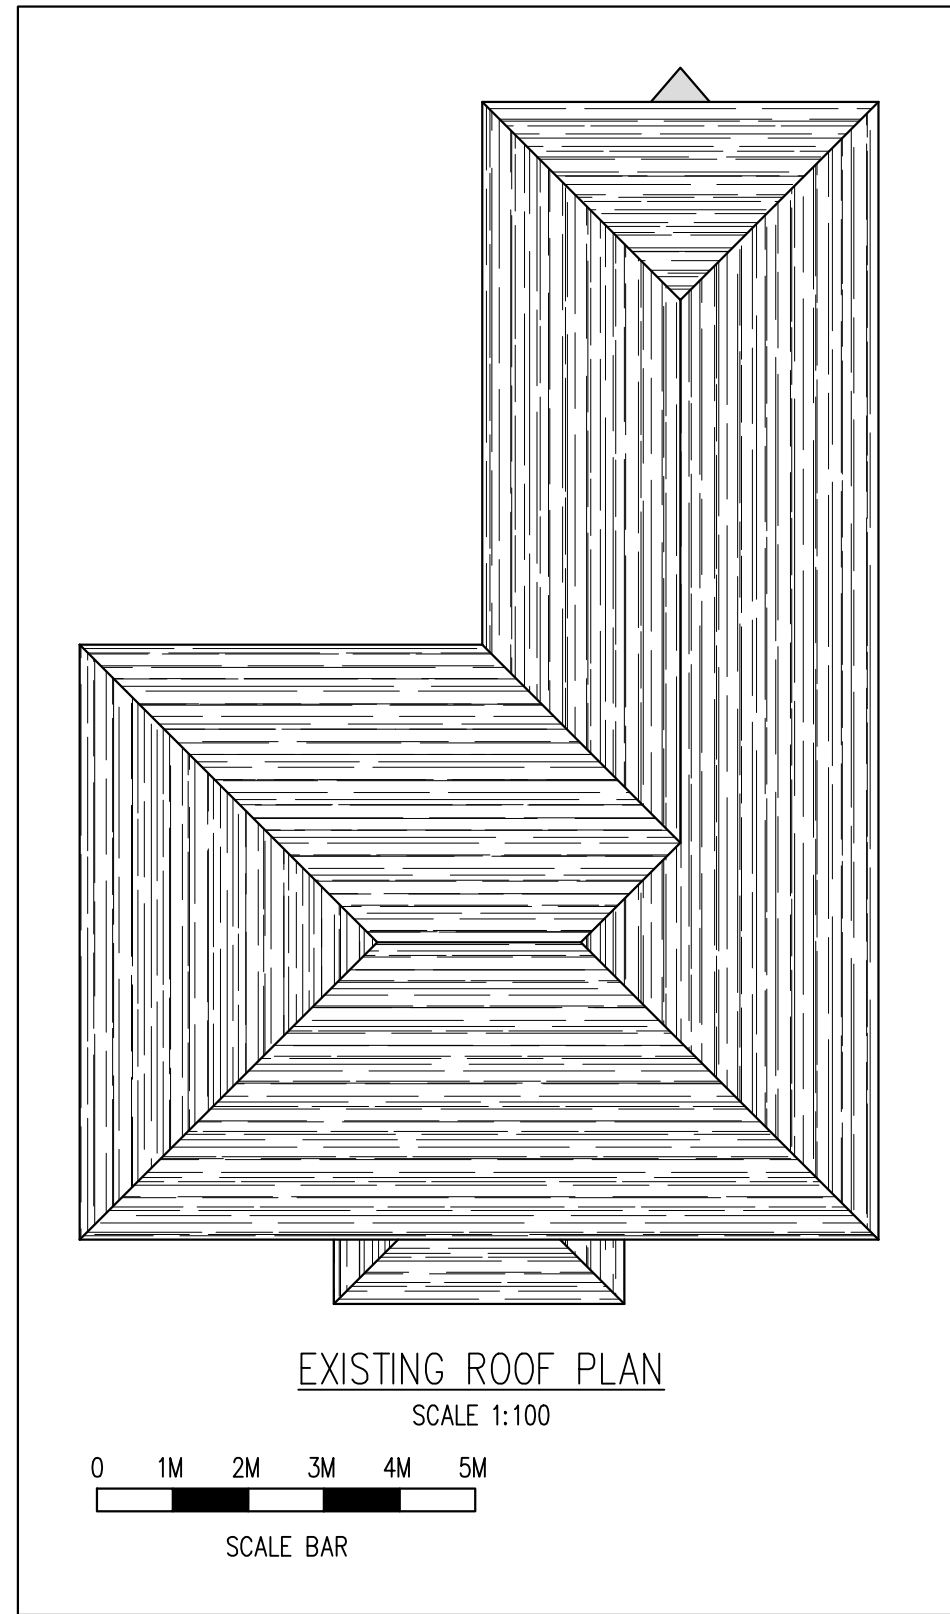

Rev	Date	By	Chd	Revisions
C	06/04/22			DRAWINGS UPDATED
B	27/02/18			PLANNING AMENDMENTS

Client
MRS CAROLINE O'FLAHERTY

Job Title
SINGLE STOREY REAR EXTENSION
AT HOLLY HOUSE
WROTHAM ROAD CULVERSTONE
GRAVESEND KENT DA13 0RE

**ARCHITECTURAL
CONSULTANTS**

**ANDERSON
NORTH**

ANDERSON NORTH LIMITED
43 Lambourne Drive
Kings Hill, West Malling
Kent ME19 4FN
Tel: 01732 522 455
Mob: 07957 627 440

Scale
AS SHOWN @ A1

Date
20/12/17

Drawing Title
EXISTING FLOOR PLAN
AND ELEVATIONS

Drawing No.
HOLLY-HOUSE-01

Rev.
C