


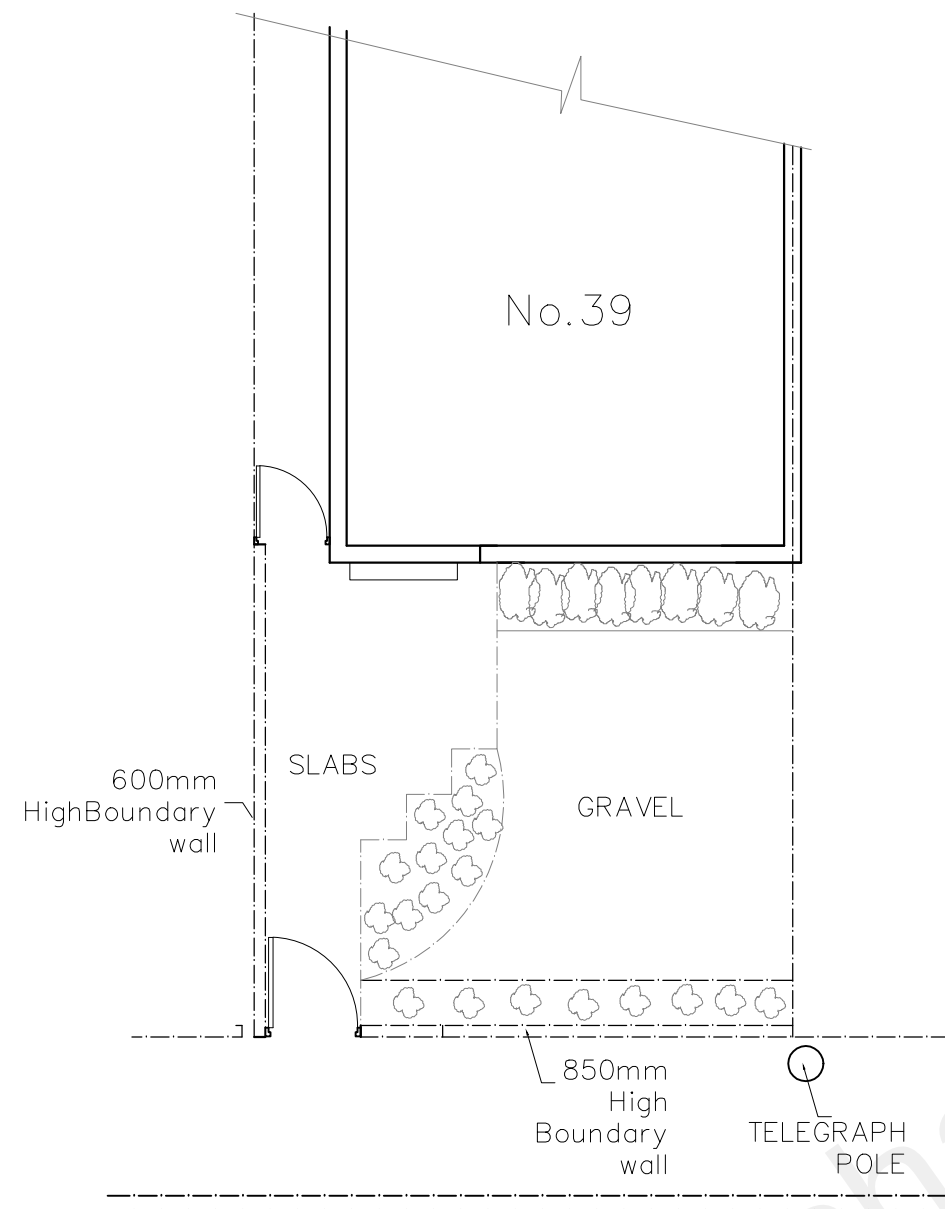


NEW HOUSE LANE

EXISTING GROUND
FLOOR PLAN

SCALE IN METRES

1 : 100

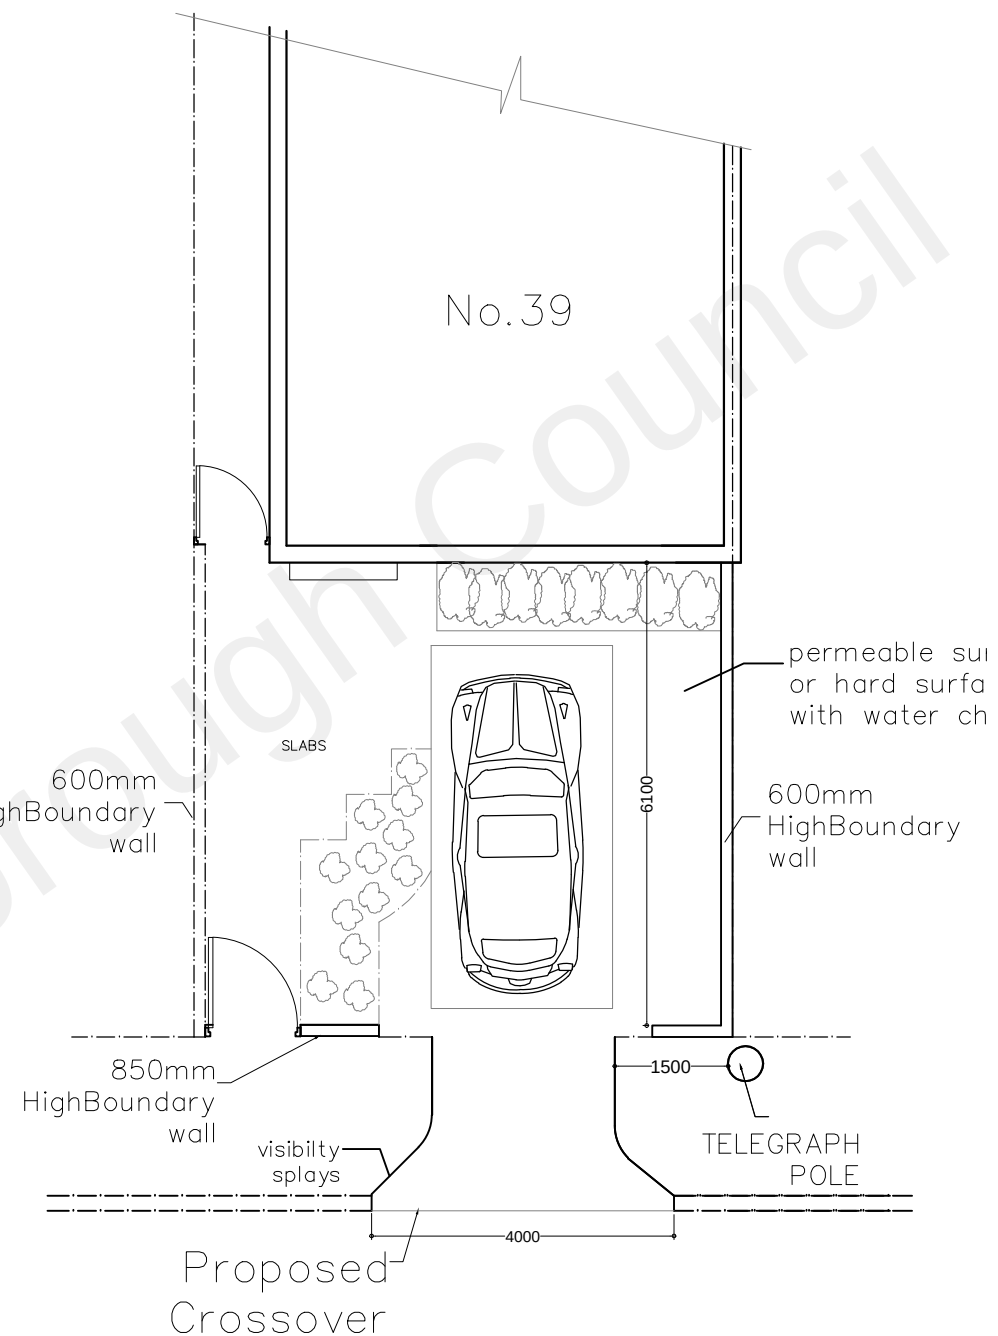

NEW HOUSE LANE

PROPOSED GROUND
FLOOR PLAN



39 NEW HOUSE LANE
GRAVESEND DA11 7LP

TITLE:
PROPOSED
CROSSOVER

SCALE: 1:100@A3

DWG NO SD37/PL01