



Scale rule 1:100

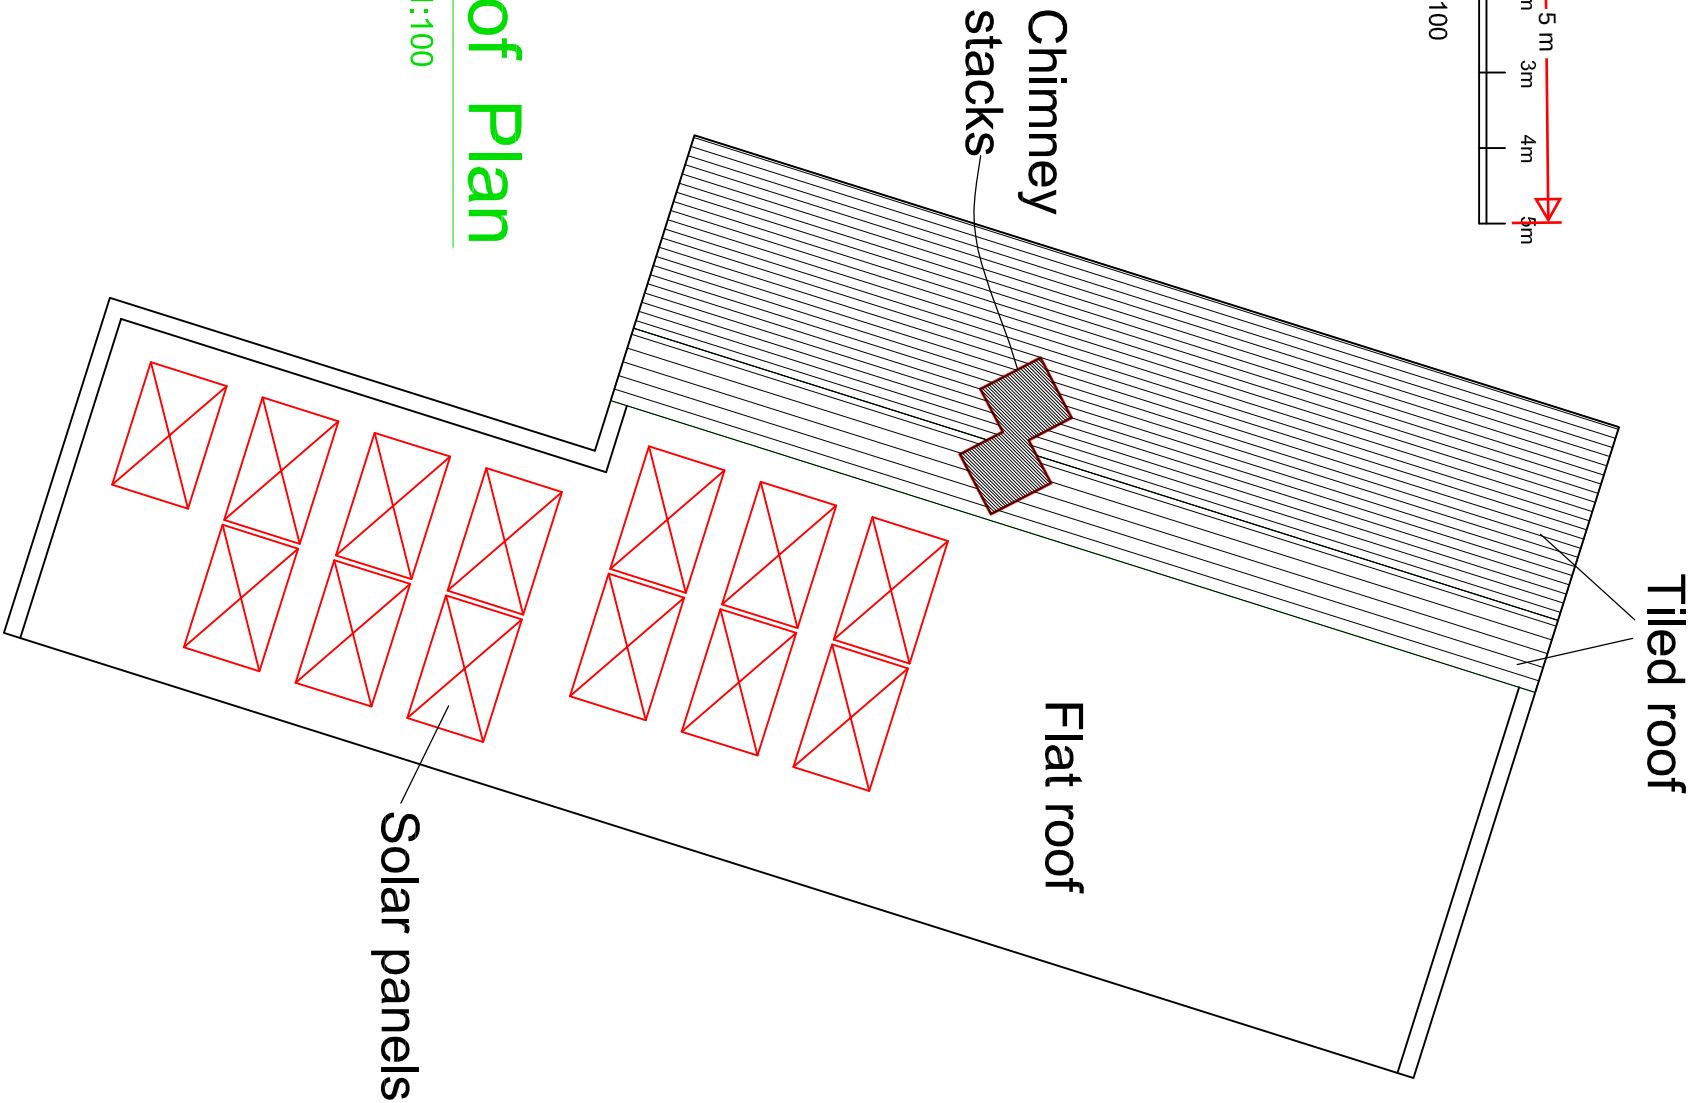


Roof Plan

scale 1:100

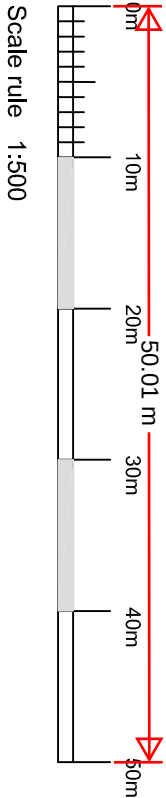

Scale rule 1:500

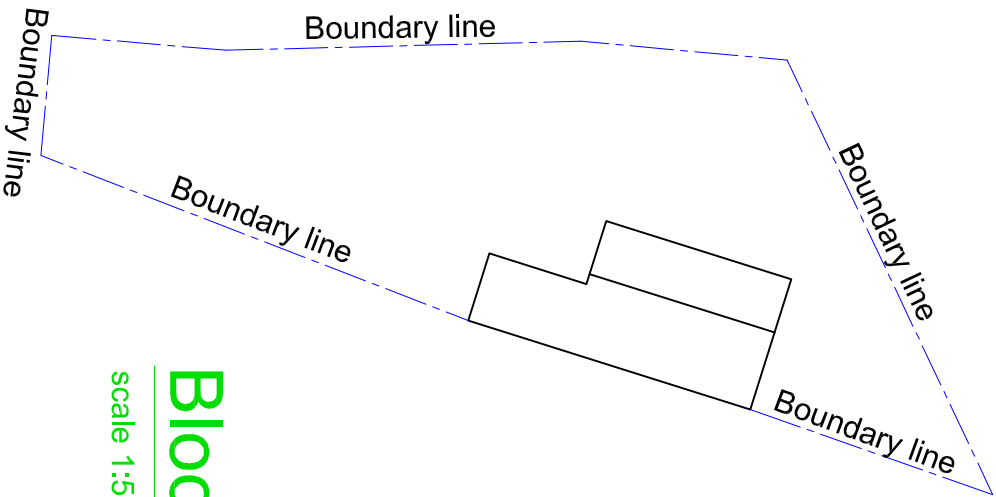

Block Plan

scale 1:500

Revisions		
Project		
Proposed Solar Panels		
Drawing title		
Roof plan		
Client		
Mr G. Rains & Miss T. Bruce Little Gables, Wrangling Lane, Great Buckland, Luddesdown, Kent DA13 0XF		
Tel. No. 07976 057211		
Scale	Date	
1:100 & 1:500 @ A3	September 2024	
Drawing No		