


1

UNIT 2 ROOF PLAN SOLAR

1 : 50

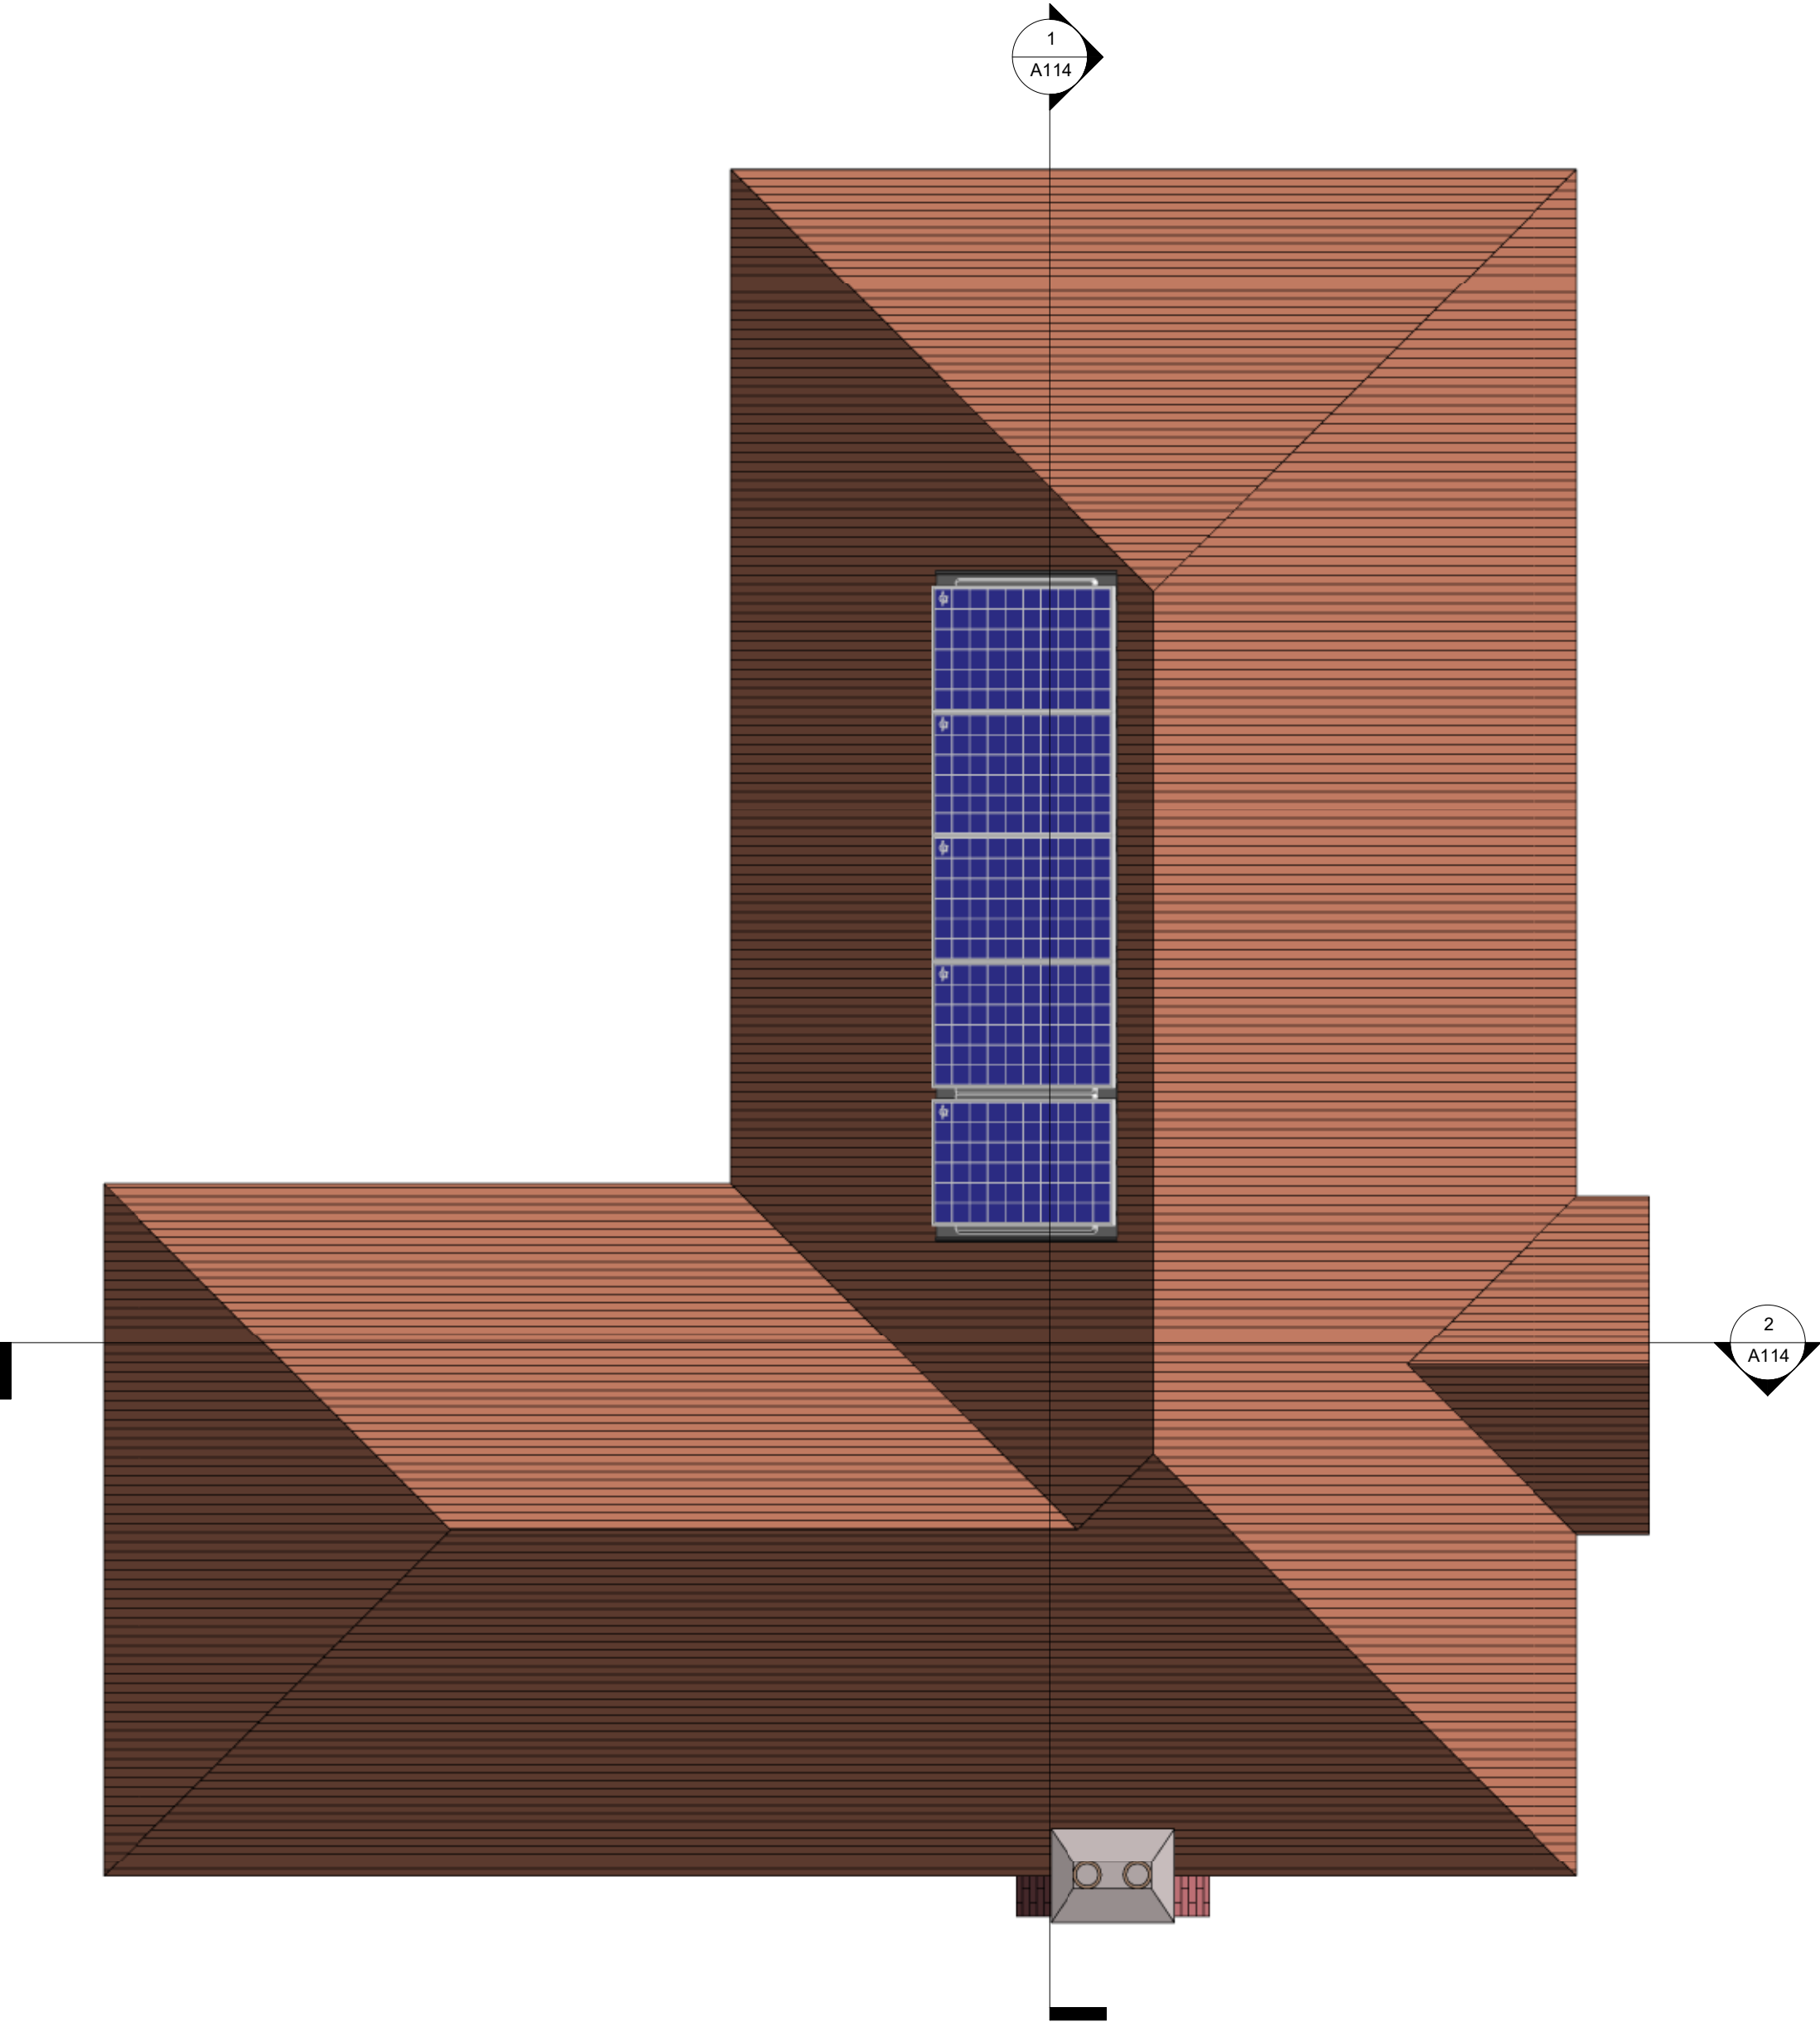

NOTES:

Do not scale from this drawing.

All dimensions to be verified on site and is in mm.


Builder to verify all dimensions, heights and levels prior to commencement of work.

All documents shall be checked to ensure that they are compatible by the contractor before construction commences. In the event of apparent ambiguity or contradiction the engineer and/ or architect shall be notified immediately.

The contractor in preparing his estimate shall visit the site and acquaint himself with the problems involved .


The contrator shall issue all statutory notices to the local Authority during progress and completion of works.

All drawings are copyrighted to the technician. Reproducing is not permitted without consent

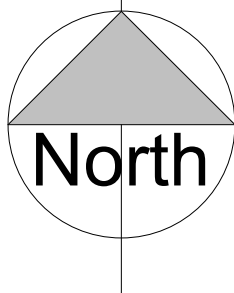

| PITCH ORIENTATION        | No OF PANELS | PEAK RATING | ANNUAL GENERATION |
|--------------------------|--------------|-------------|-------------------|
| SOUTH EAST<br>SOUTH WEST | 8            | 2.8Kwp      | 2,308 Kwp         |

PLEASE NOTE THE OUT PUT FIGURES ARE AN ESTIMATE TO BE VERIFIED BUY SPECIALIST

 

| No. | Description | Date |
|-----|-------------|------|
|     |             |      |
|     |             |      |
|     |             |      |

PURPOSE OF ISSUE

PROJECT

53 VILLA RD, HIGHAM,  
ROCHESTER,  
ME3 7BU

CLIENT

AR

Scale (@ A2)

1 : 50

Date

23-11-23

Drawn by

Author

SHEET

UNIT 2 SOLAR  
PANELS

DRAWING NUMBER

A118



MAC  
DESIGNER LTD



M:073-7501-9174

WWW.MACDESIGNERS.COM  
INFO@MAC-DESIGNERS.COM  
COMPANY REG. NO. 11611890  
VAT REG. NO. 369 2764 15

REV



GROUND FLOOR  
22B KING STREET  
GRAVESEND,  
KENT,  
DA12 2DU

12/12/2023 23:45:50

1

UNIT 2 ROOF PLAN SOLAR

1 : 50

  

**NOTES:**

Do not scale from this drawing.

All dimensions to be verified on site and is in mm.


Builder to verify all dimensions, heights and levels prior to commencement of work.

All documents shall be checked to ensure that they are compatible by the contractor before construction commences. In the event of apparent ambiguity or contradiction the engineer and/ or architect shall be notified immediately.

The contractor in preparing his estimate shall visit the site and acquaint himself with the problems involved .


The contrator shall issue all statutory notices to the local Authority during progress and completion of works.

All drawings are copyrighted to the technician. Reproducing is not permitted without consent

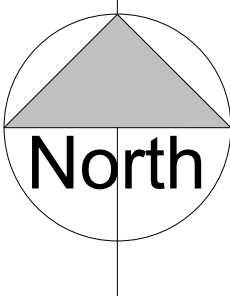

| PITCH ORIENTATION        | No OF PANELS | PEAK RATING | ANNUAL GENERATION |
|--------------------------|--------------|-------------|-------------------|
| SOUTH EAST<br>SOUTH WEST | 8            | 2.8Kwp      | 2,308 Kwp         |

PLEASE NOTE THE OUT PUT FIGURES ARE AN ESTIMATE TO BE VERIFIED BUY SPECIALIST

 

| No. | Description | Date |
|-----|-------------|------|
|     |             |      |
|     |             |      |
|     |             |      |

PURPOSE OF ISSUE

PROJECT  
53 VILLA RD, HIGHAM,  
ROCHESTER,  
ME3 7BU

CLIENT  
AR

|              |          |          |
|--------------|----------|----------|
| Scale (@ A2) | Date     | Drawn by |
| 1 : 50       | 23-11-23 | Author   |

SHEET  
Unnamed

DRAWING NUMBER  
A118



MAC  
DESIGNER LTD

GROUND FLOOR  
22B KING STREET  
GRAVESEND,  
KENT,  
DA12 2DU

M:073-7501-9174

WWW.MACDESIGNERS.COM  
INFO@MAC-DESIGNERS.COM  
COMPANY REG. NO. 11611890  
VAT REG. NO. 356 2764 15