


1

UNIT 1 ROOF PLAN

1 : 50

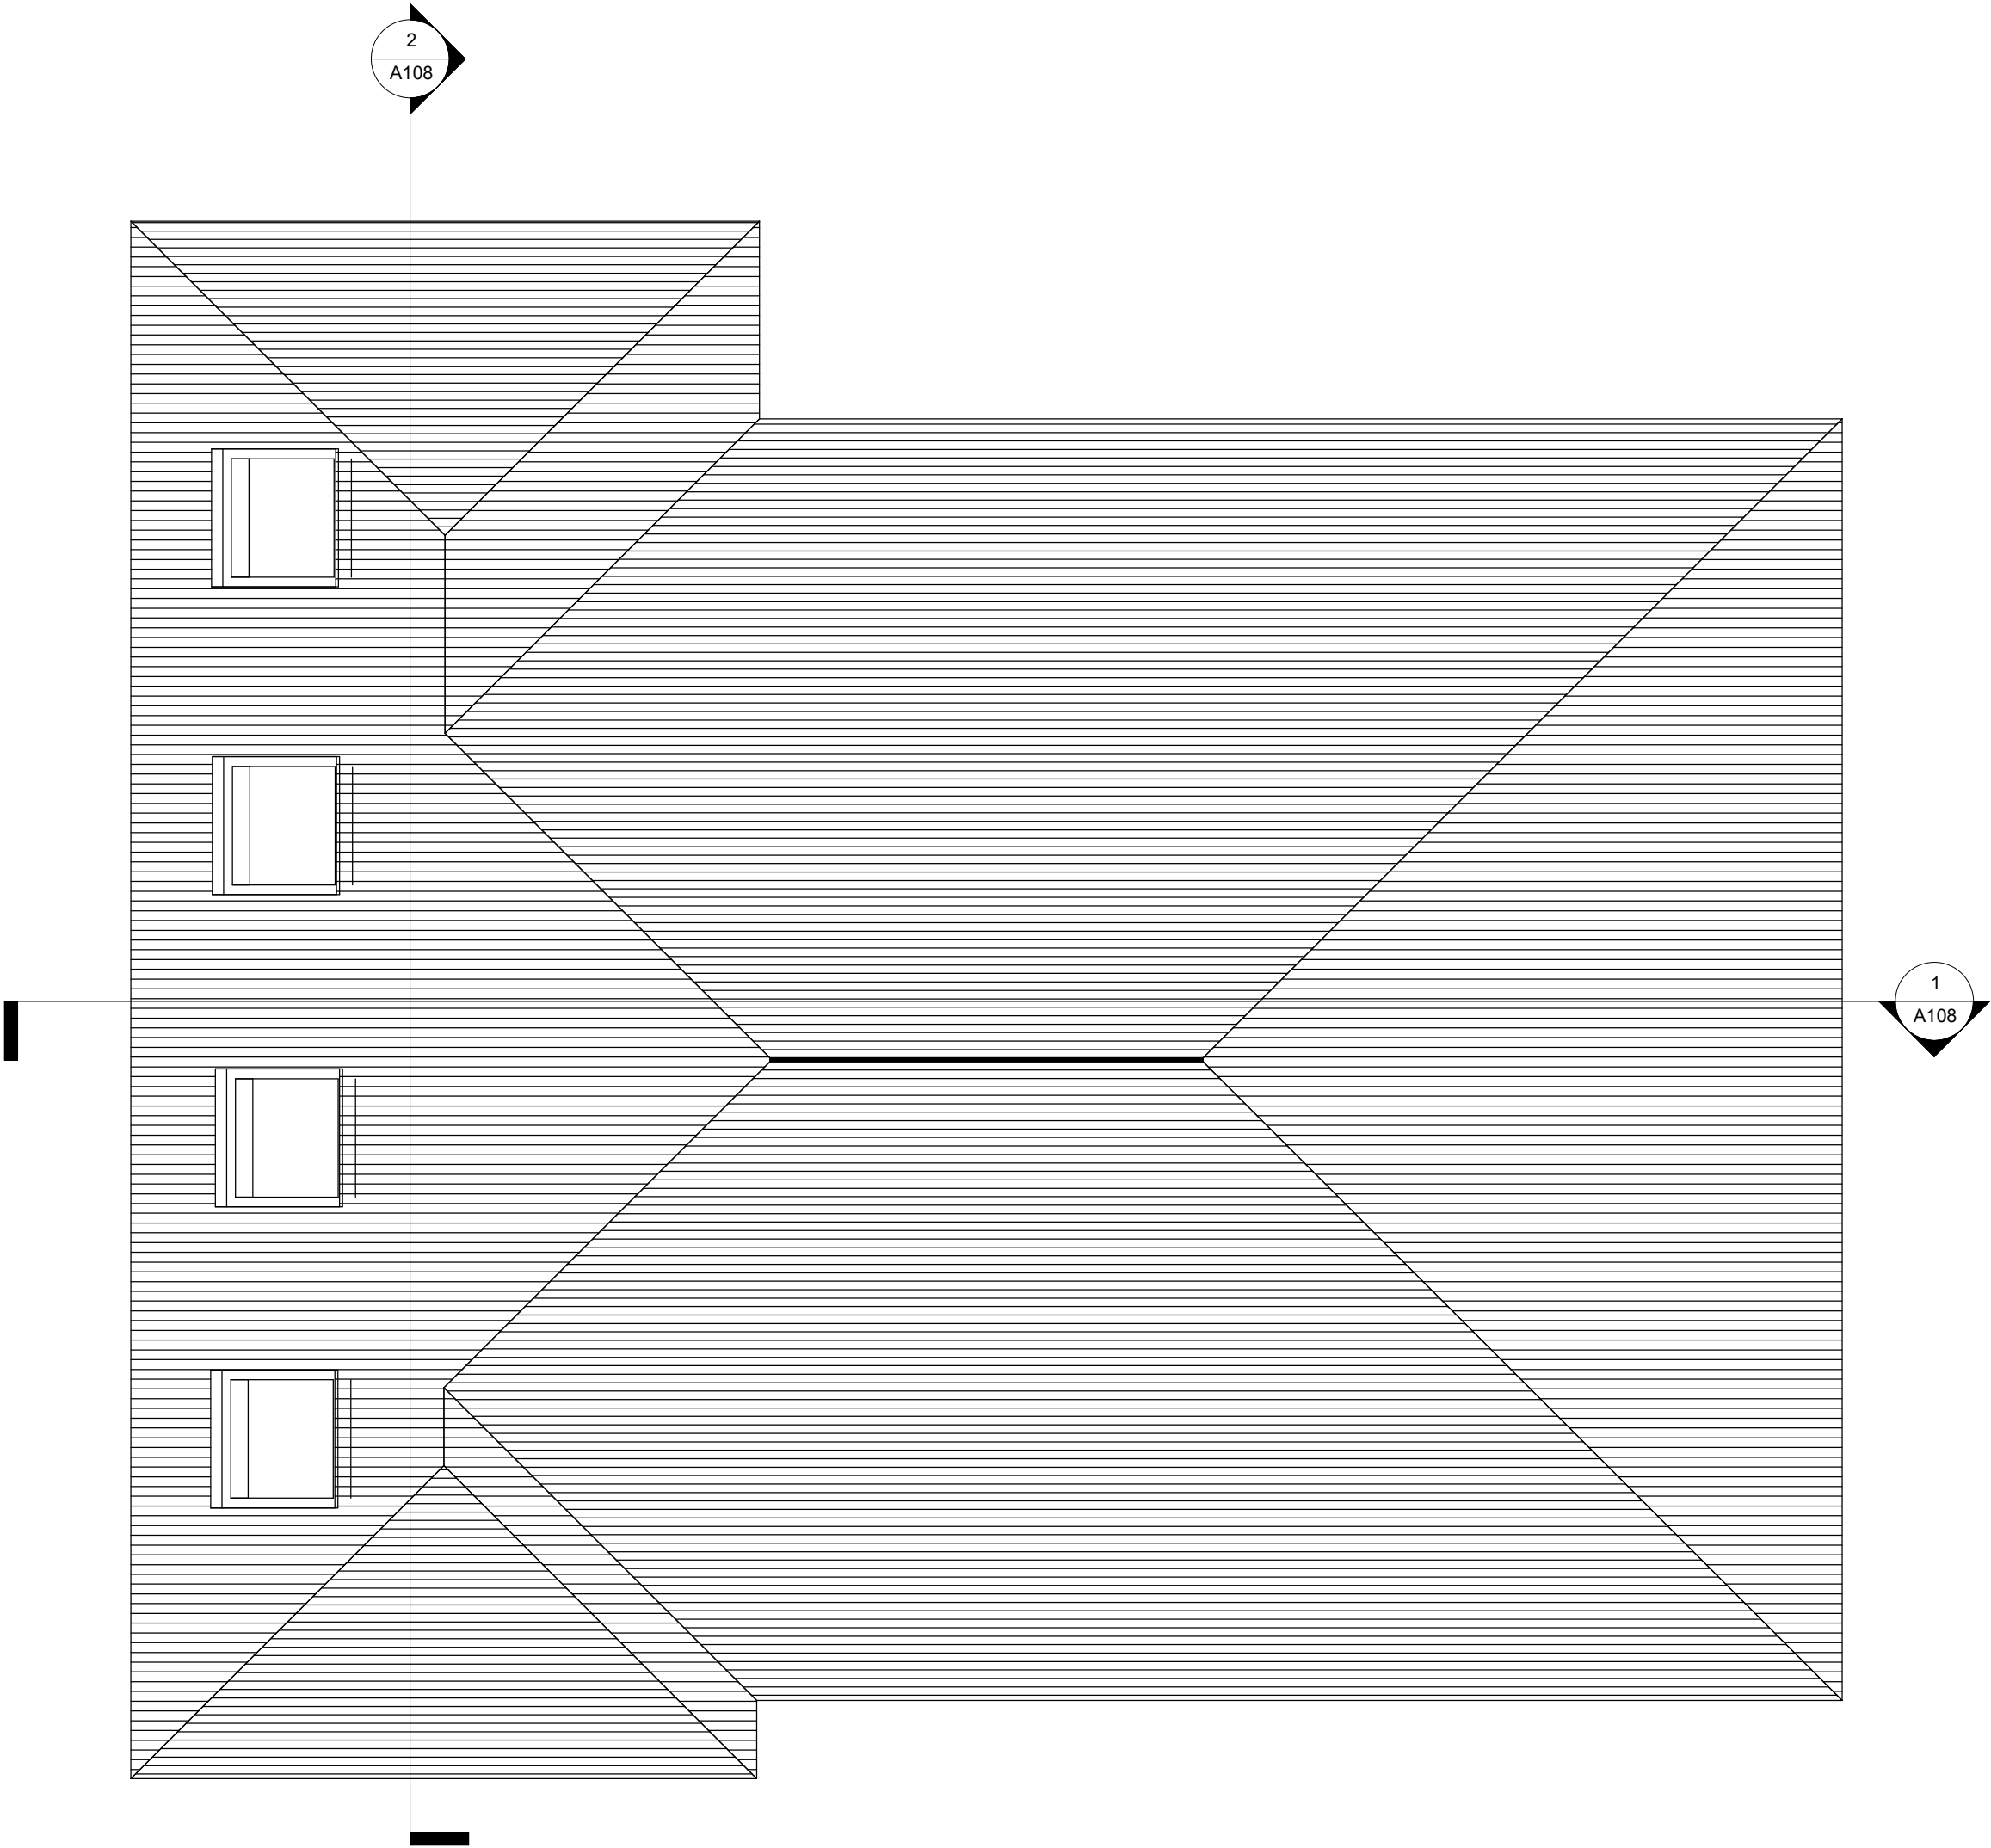

NOTES:

Do not scale from this drawing.

All dimensions to be verified on site and is in mm.



Builder to verify all dimensions, heights and levels prior to commencement of work.

All documents shall be checked to ensure that they are compatible by the contractor before construction commences. In the event of apparent ambiguity or contradiction the engineer and/ or architect shall be notified immediately.

The contractor in preparing his estimate shall visit the site and acquaint himself with the problems involved .

The contrator shall issue all statutory notices to the local Authority during progress and completion of works.

All drawings are copyrighted to the technician. Reproducing is not permitted without consent

 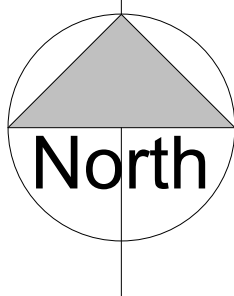

No.	Description	Date

PURPOSE OF ISSUE

PROJECT

53 VILLA RD, HIGHAM, ROCHESTER, ME3 7BU

CLIENT

AR

Scale (@ A2)

1 : 50

Date

23-11-23

Drawn by

Author

SHEET

UNIT 1- ROOF PLAN

DRAWING NUMBER

A105



MAC
DESIGNER LTD



M:073-7501-9174

GROUND FLOOR
22B KING STREET
GRAVESEND,
KENT,
DA12 2DU

WWW.MACDESIGNERS.COM
INFO@MAC-DESIGNERS.COM
COMPANY REG. NO. 11611890
VAT REG. NO. 358 2764 15