
 


All non -original extensions including existing and proposed, will take less than 25% of the GEA of the original dwellinghouse;
Refer to planning statement for further details/calculations.

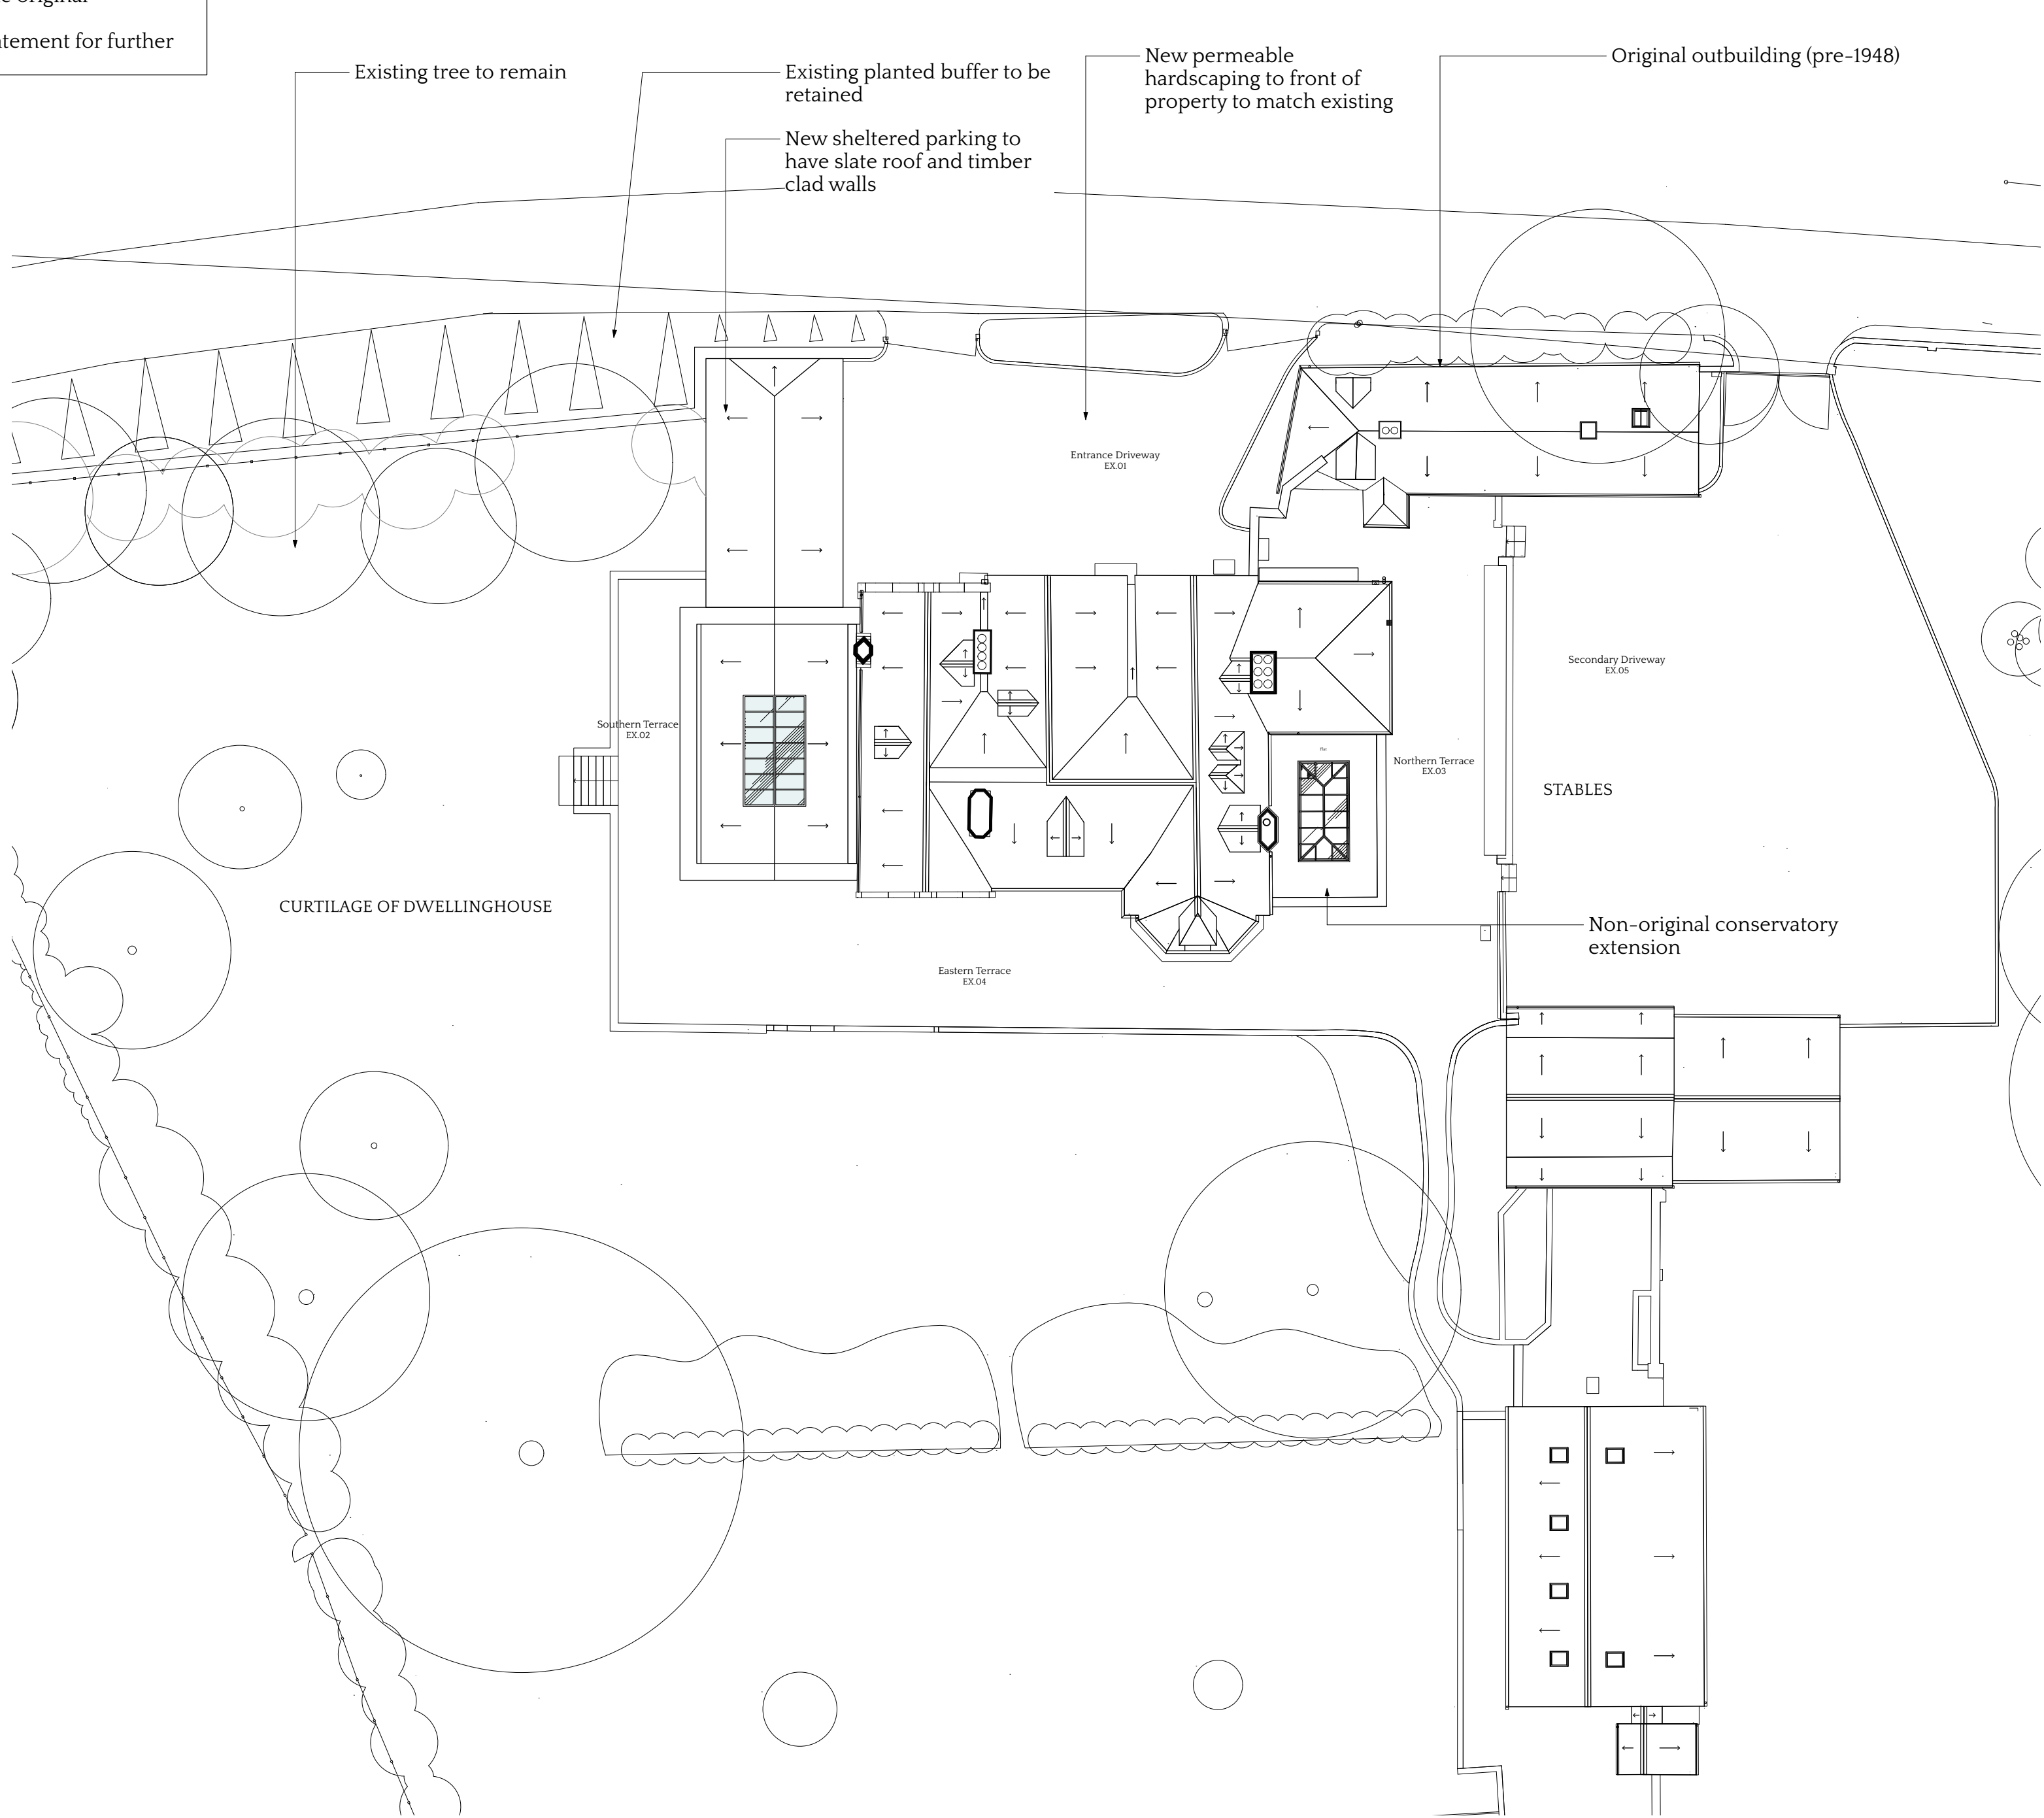

KEY - PLANNING

- Property Boundary
- Existing
- Proposed
- Existing glazing
- Existing obscure glazing
- Proposed glazing
- Proposed obscure glazing

1	14/06/2023	Issued for planning	AD
REV	DATE	REVISION NOTE	BY



PROJECT LONDON

W WWW.PROJECTLONDON.CO.UK
E INFO@PROJECTLONDON.CO.UK P 020 3488 6982

STATUS
PLANNING

ORIGINAL SHEET SIZE
ISO A2

PROJECT ADDRESS
Project Old Rectory
Old Rectory, Luddesdown Kent, DA13 OXE

Proposed Site Plan

SCALE 1:200	DATE CREATED 31/03/2023	DRAWN WT	CHKD KM
PROJECT NUMBER 2301-01	DRAWING NUMBER 02-01	REVISION 1	