
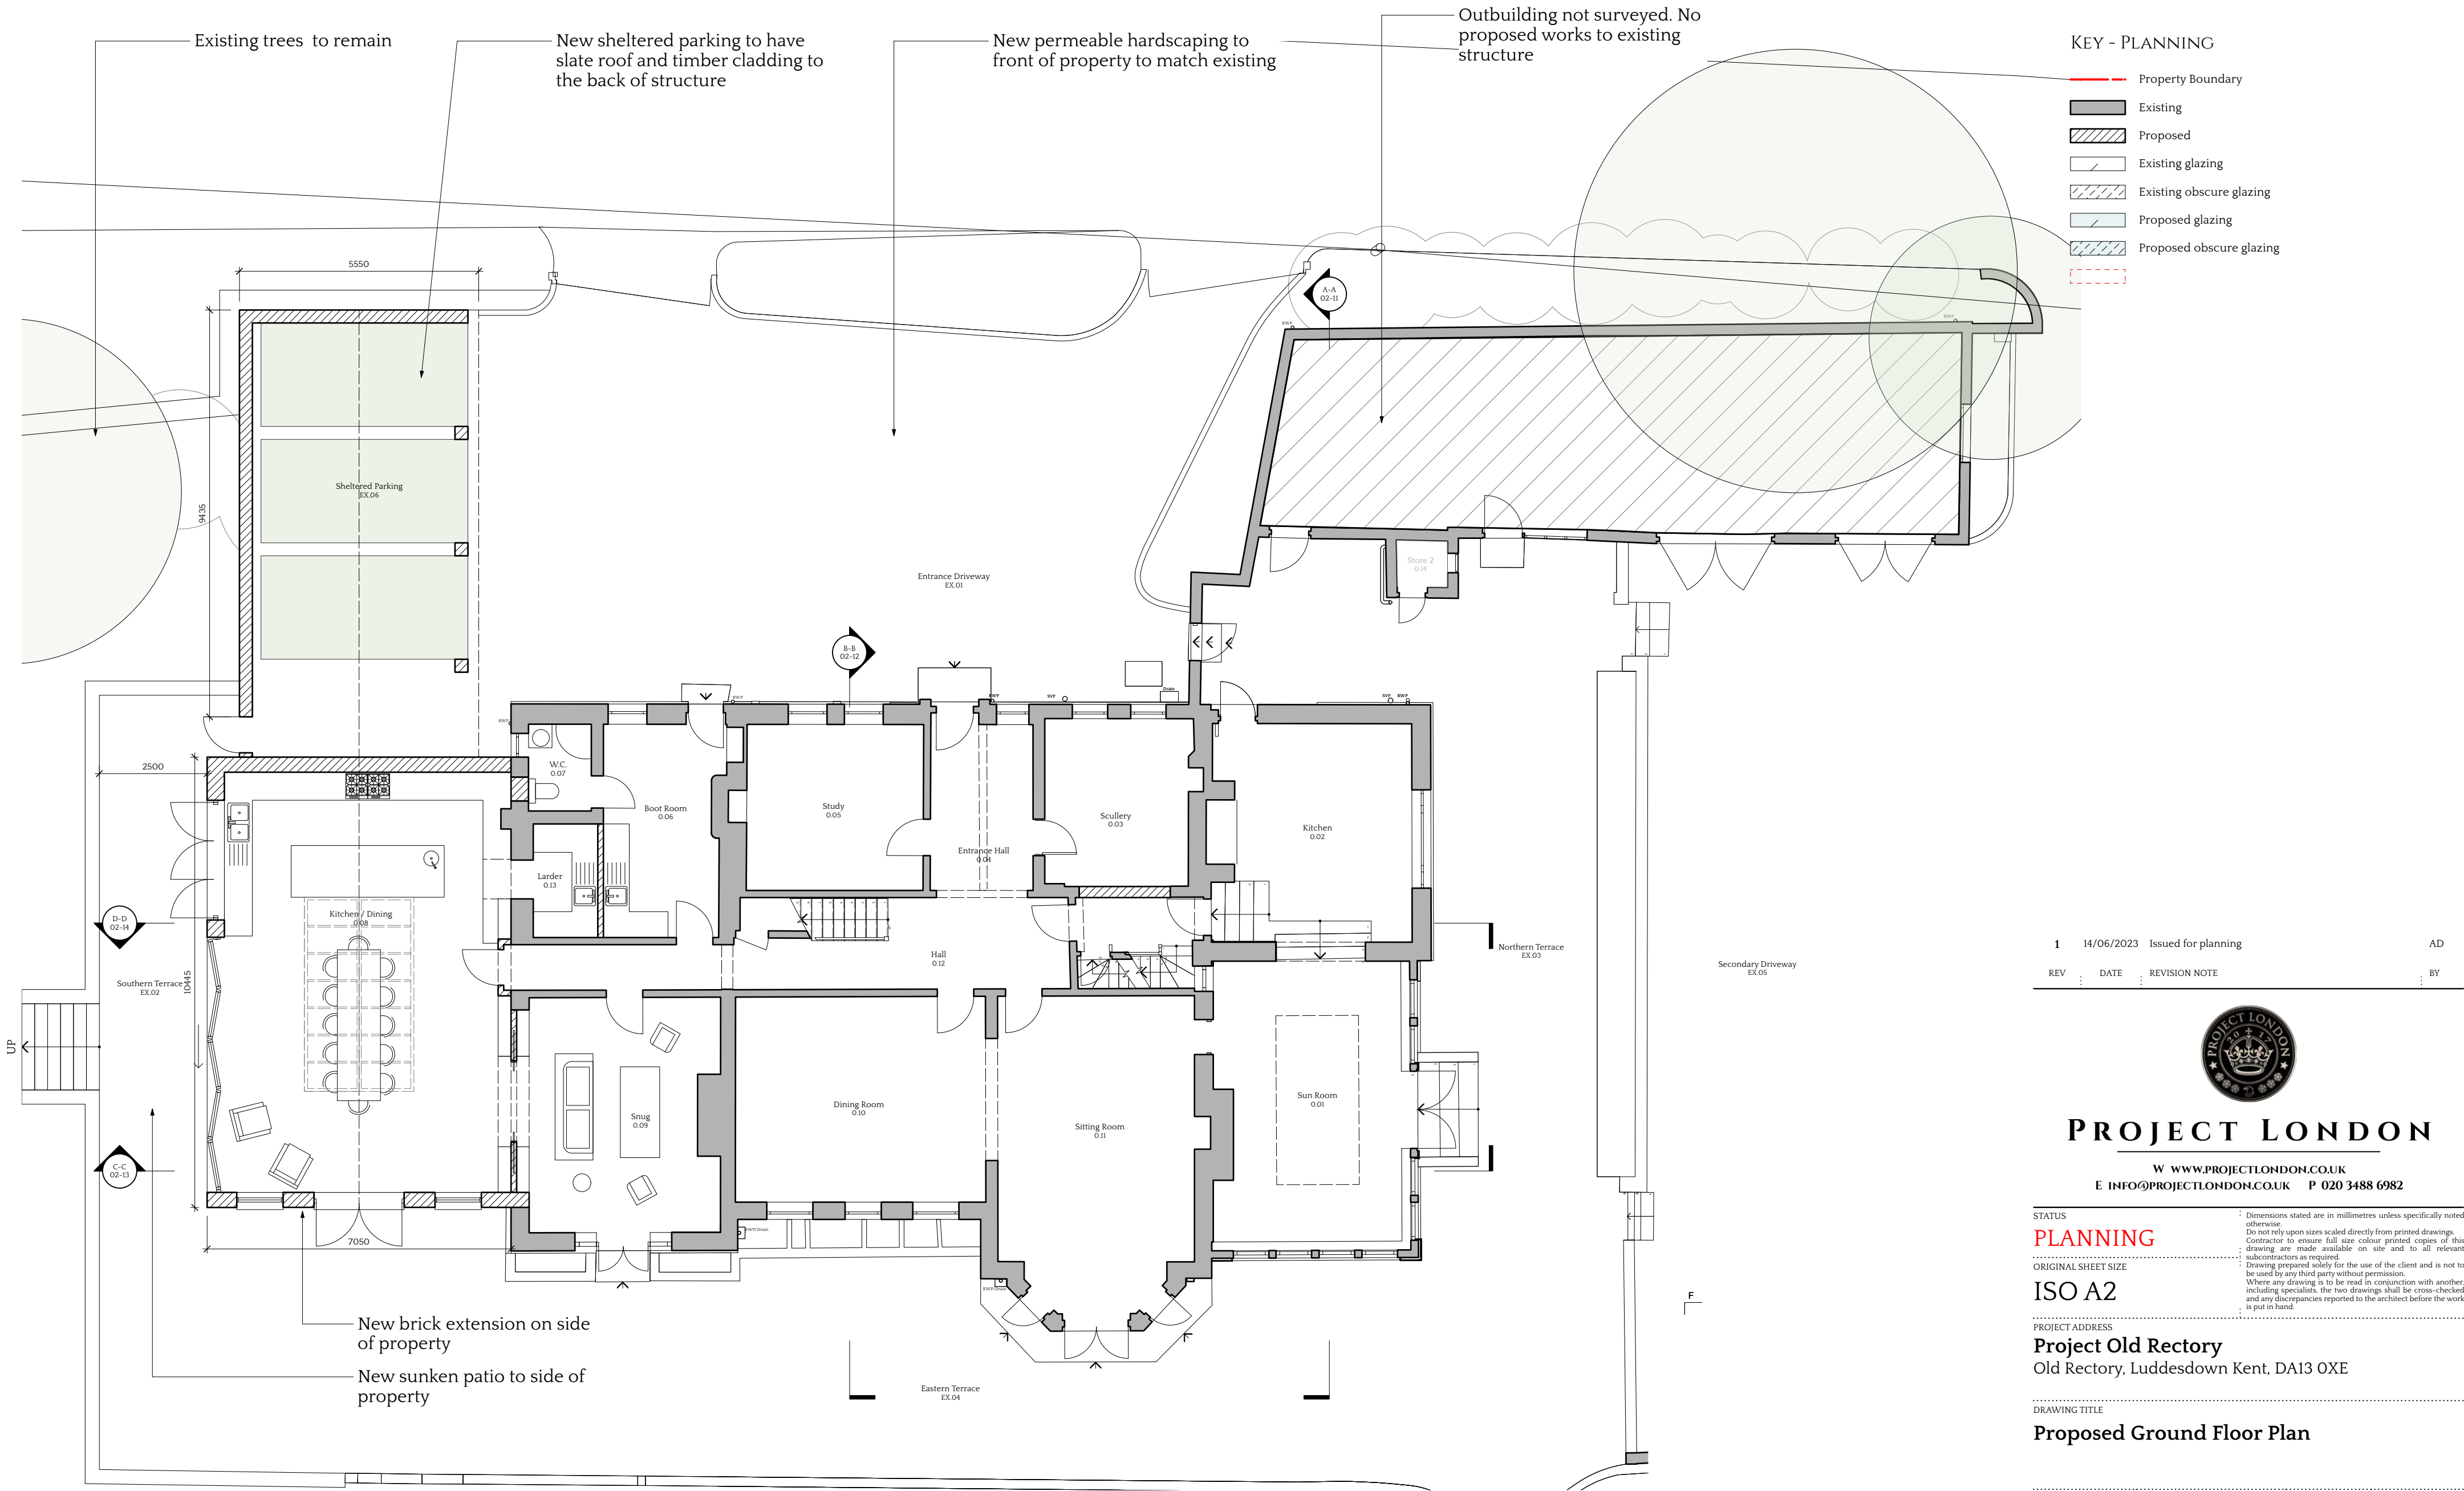


All non -original extensions including existing and proposed, will take less than 25% of the GEA of the original dwellinghouse;
Refer to planning statement for further details/calculations.

 

1 Ground Floor Plan
Scale: 1:100