


KEY - PLANNING

- Property Boundary
- Existing
- Proposed
- Existing glazing
- Existing obscure glazing
- Proposed glazing
- Proposed obscure glazing

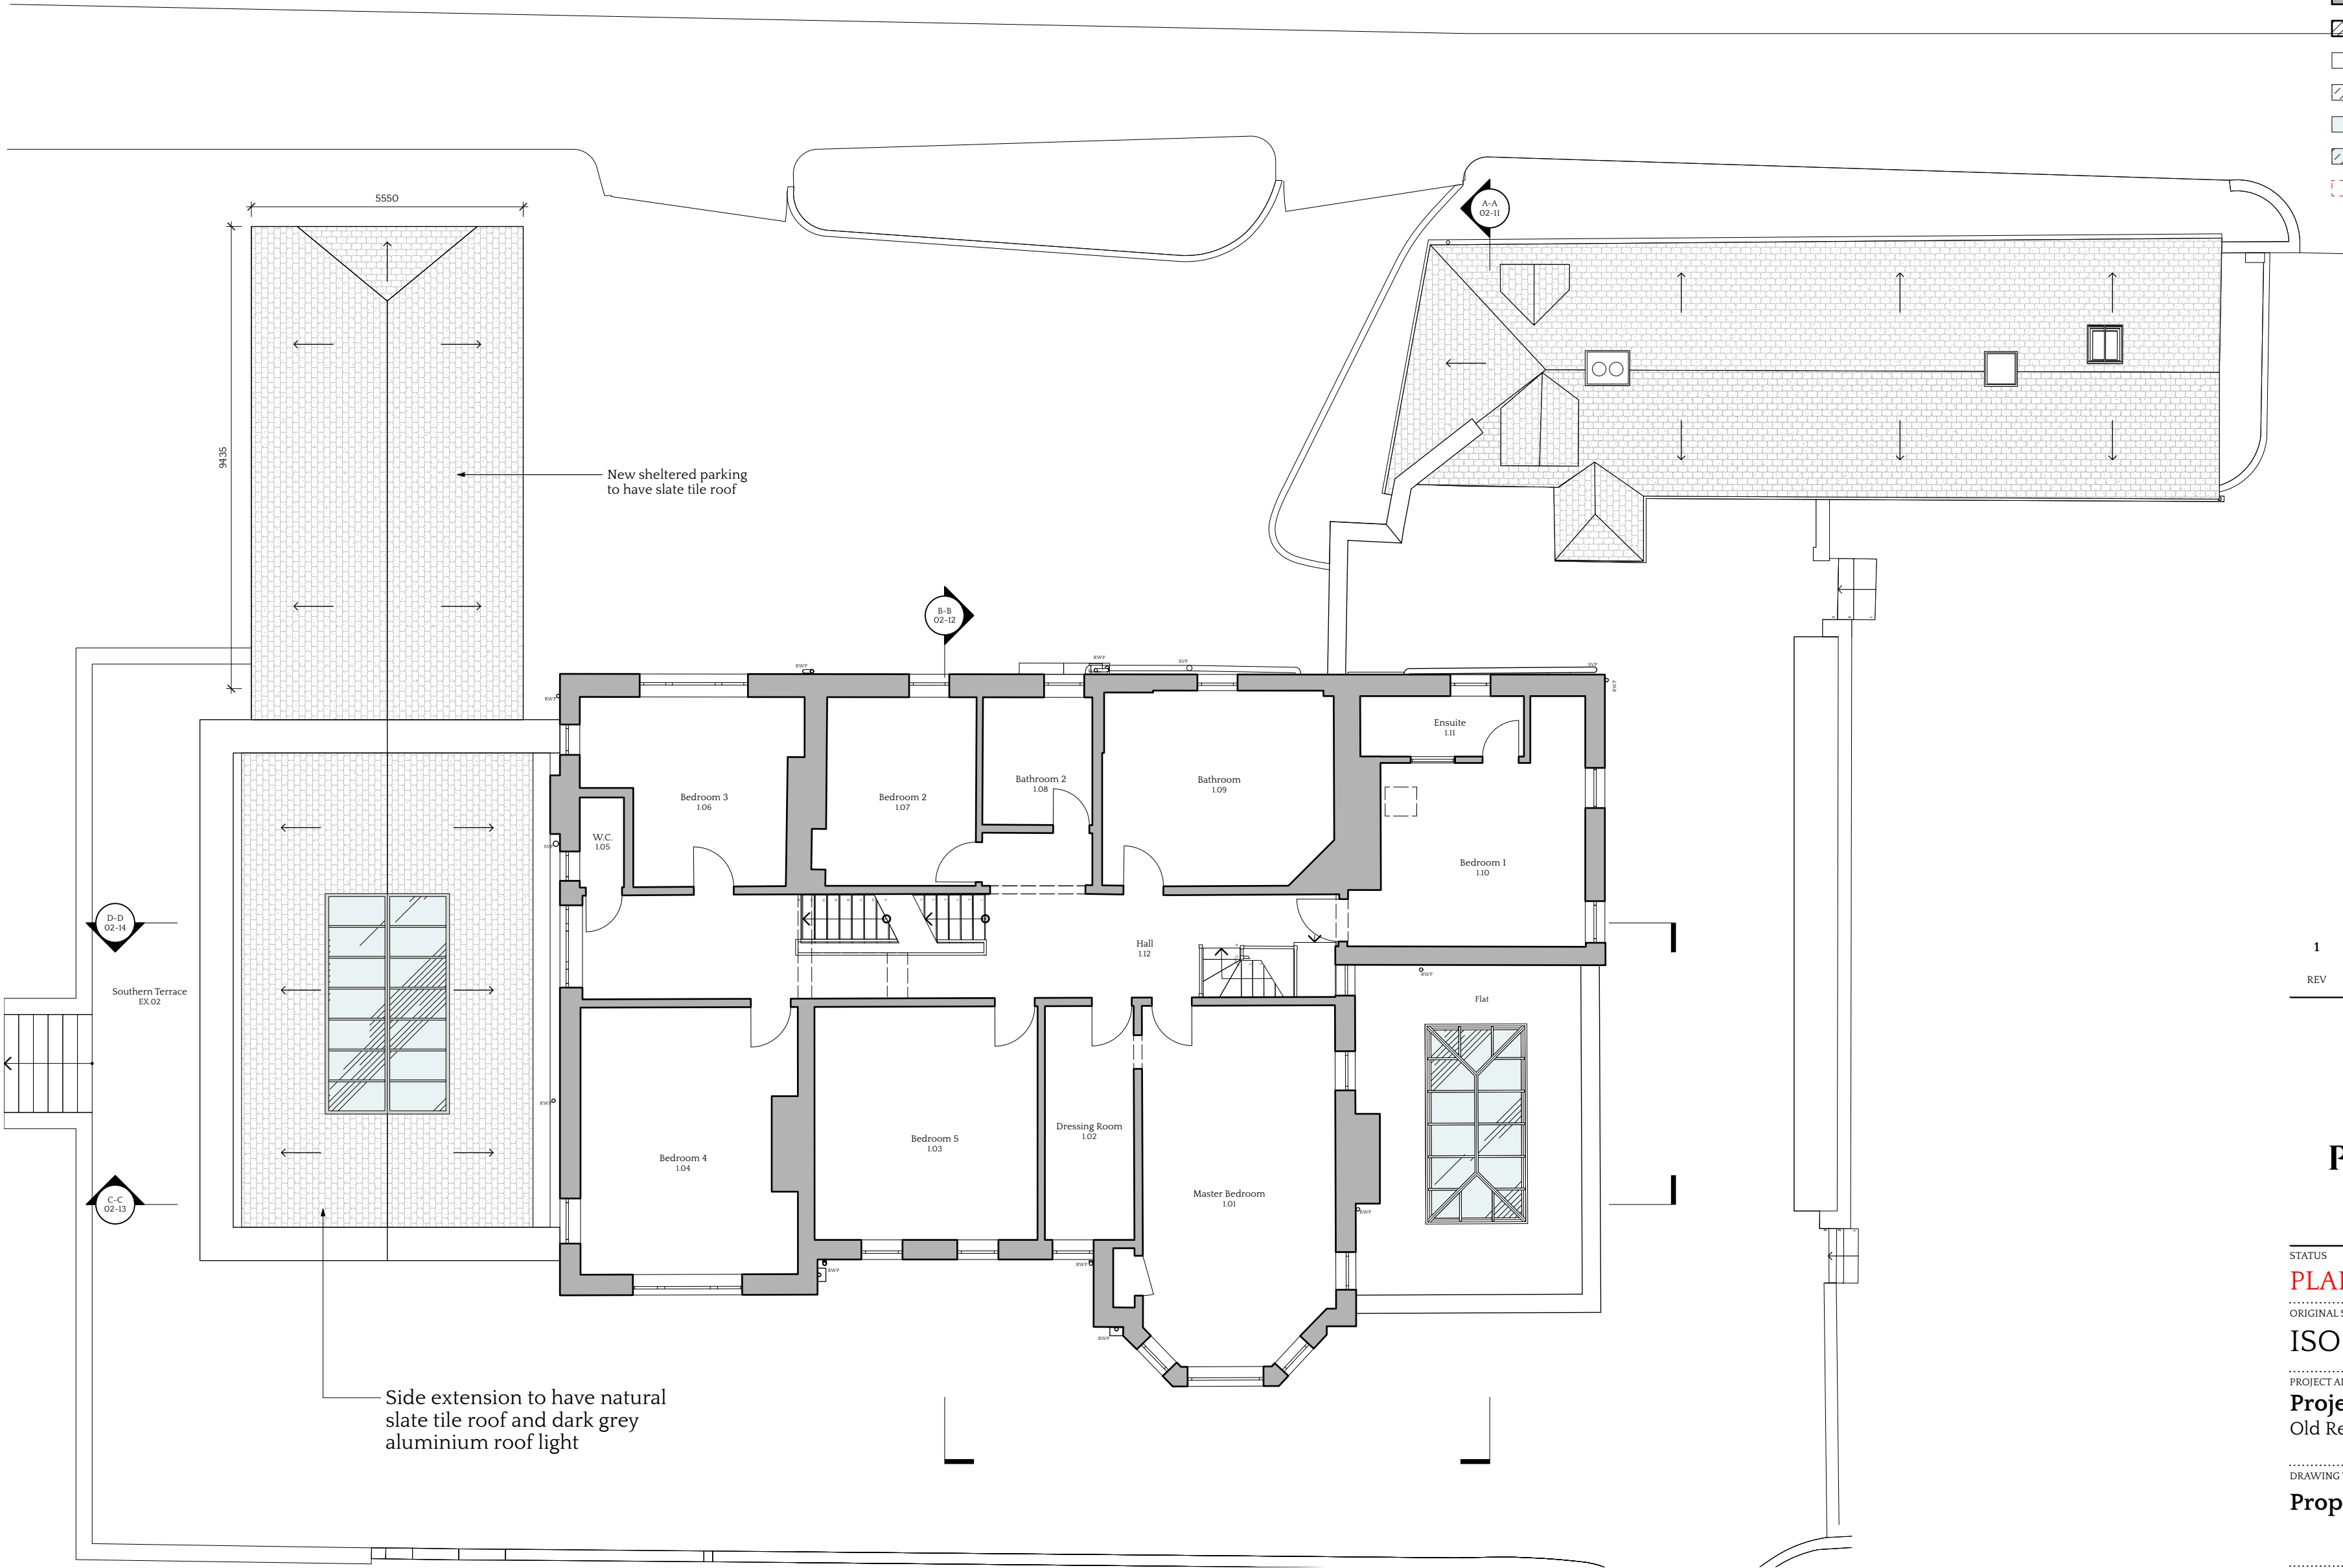

1	14/06/2023	Issued for planning	AD
REV	DATE	REVISION NOTE	BY



PROJECT LONDON

W WWW.PROJECTLONDON.CO.UK
E INFO@PROJECTLONDON.CO.UK P 020 3488 6982

STATUS
PLANNING

ORIGINAL SHEET SIZE
ISO A2

PROJECT ADDRESS
Project Old Rectory
Old Rectory, Luddesdown Kent, DA13 OXE

Dimensions stated are in millimetres unless specifically noted otherwise.
Do not rely upon sizes scaled directly from printed drawings.
Contractor to ensure full size colour printed copies of this drawing are made available on site and to all relevant subcontractors as required.
Drawing prepared solely for the use of the client and is not to be used by any third party without permission.
Where any drawing is to be read in conjunction with another, including specialists, the two drawings shall be cross-checked and any discrepancies reported to the architect before the work is put in hand.

DRAWING TITLE
Proposed First Floor Plan

SCALE 1:100	DATE CREATED 31/03/2023	DRAWN WT	CHKD KM
PROJECT NUMBER 2301-01	DRAWING NUMBER 02-04	REVISION 1	