


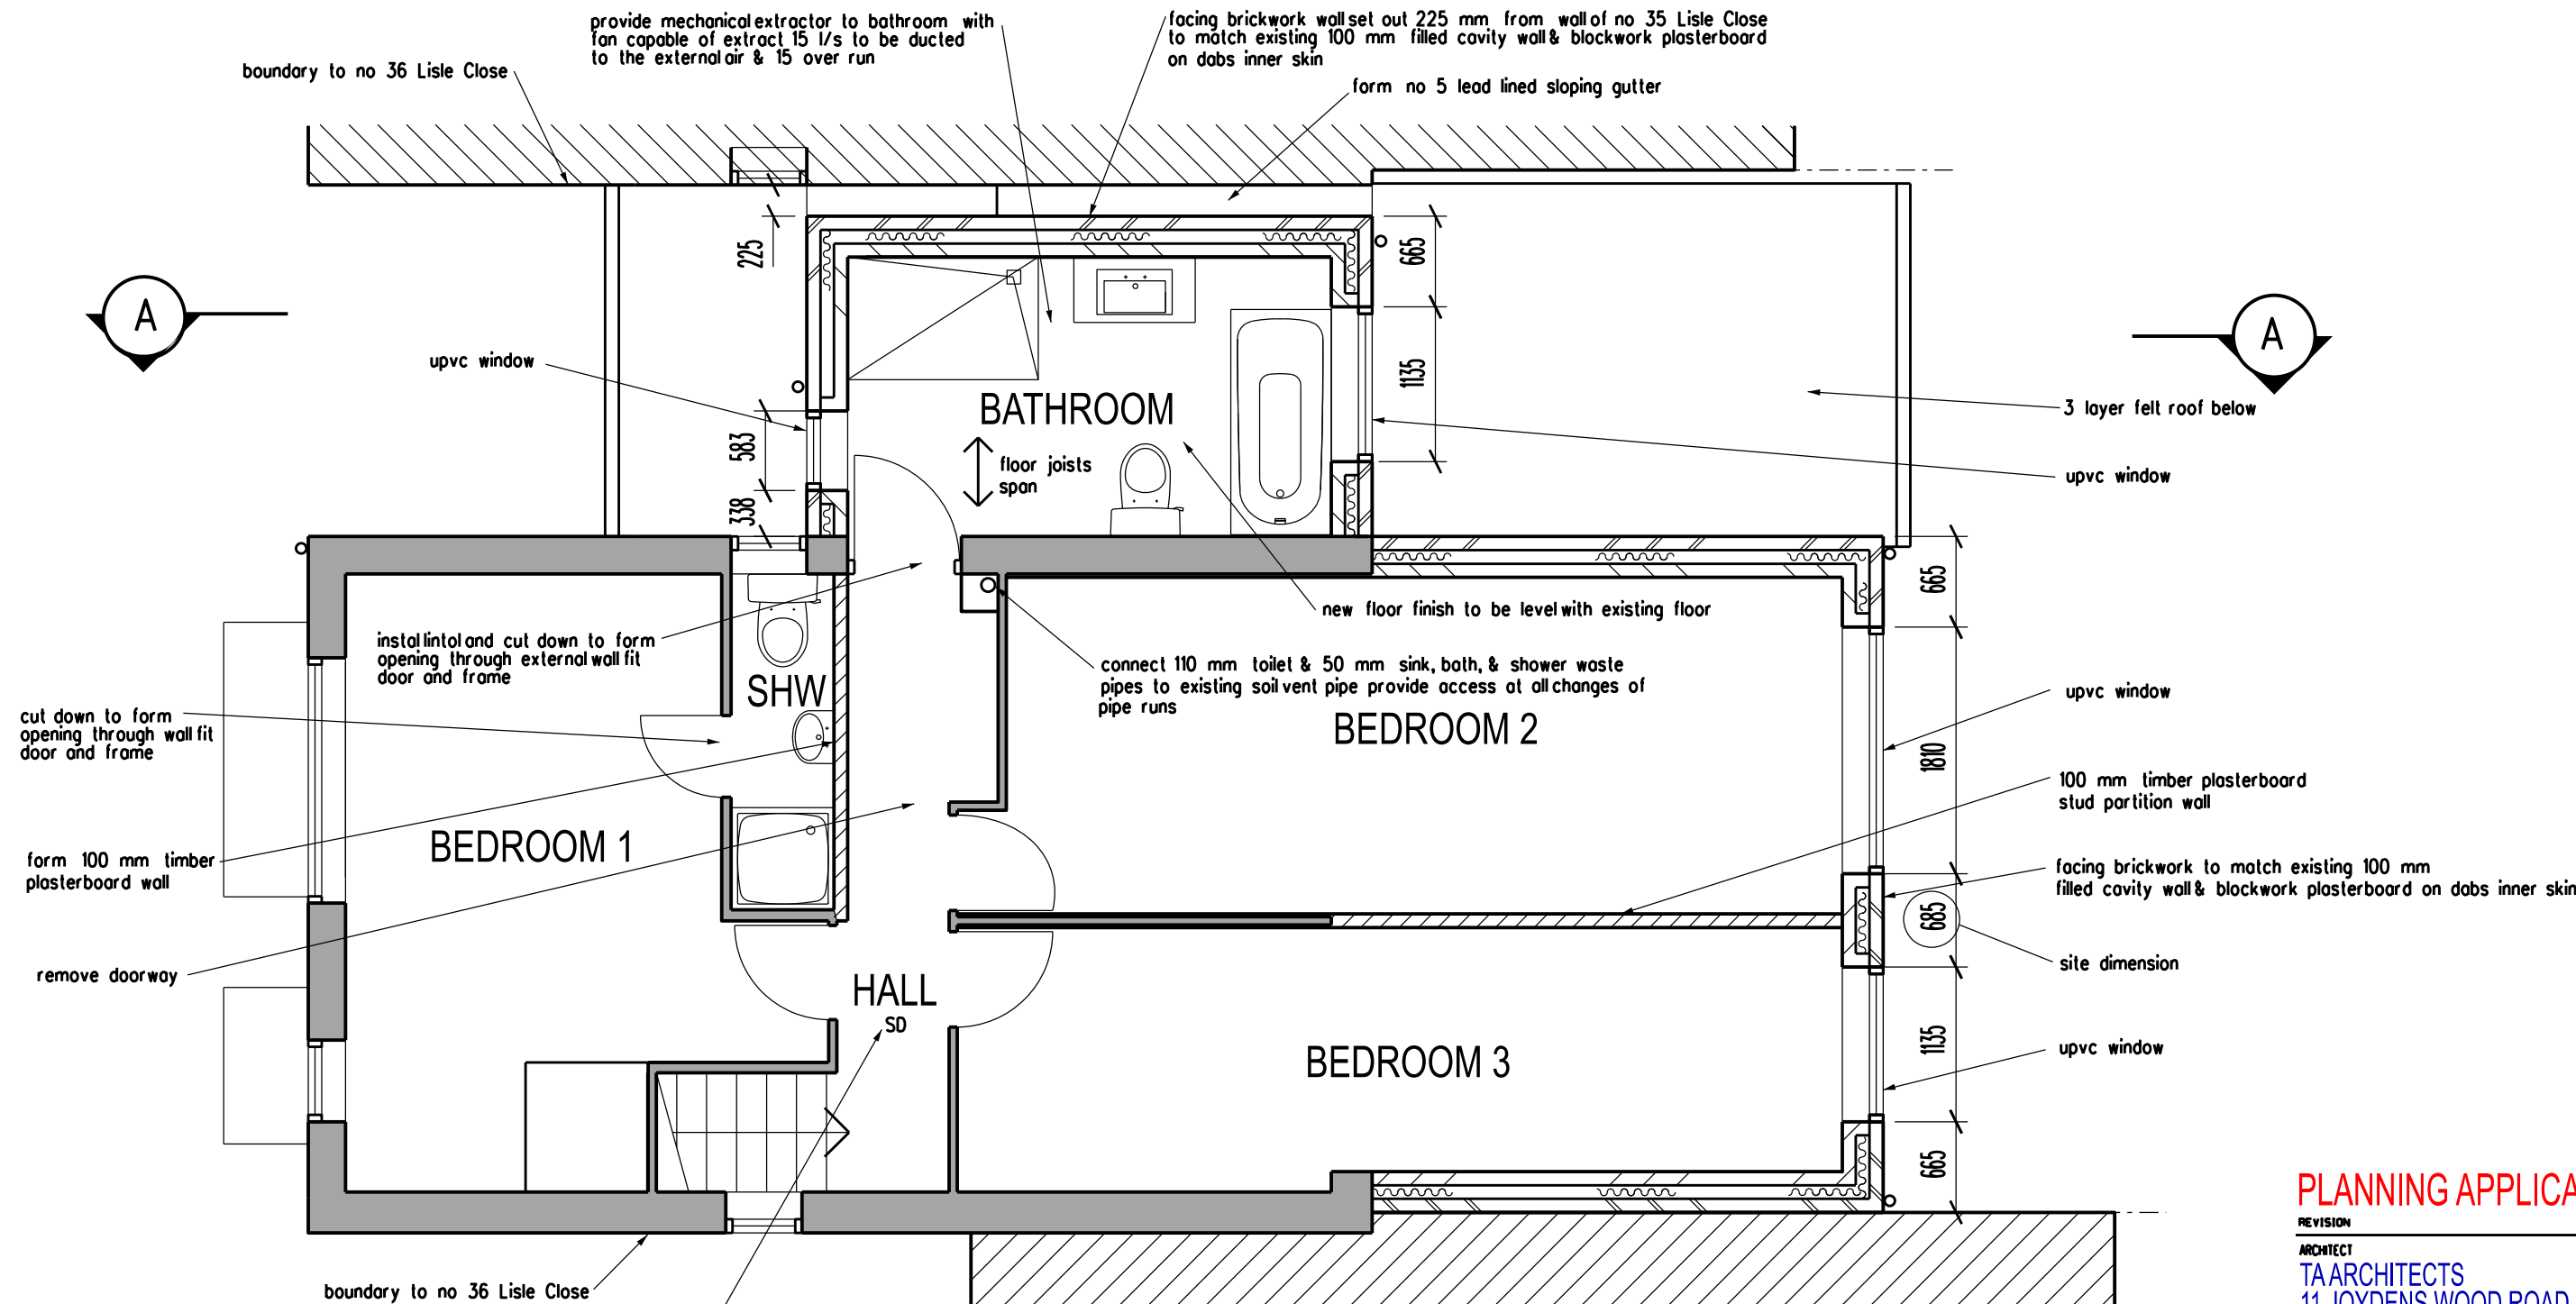

Hard wired smoke detectors (with battery back up) are required and to be located in the hall at ground and first floor levels. A fire alarm will require an installation & commissioning certificate & the building occupier should be provided with information on the use of the equipment and on the maintenance. This should include manufacturers instructions.

PLANNING APPLICATION

REVISION DATE

ARCHITECT
TA ARCHITECTS
11 JOYDENS WOOD ROAD BEXLEY
KENT DA5 2HS Tel 07905 130591
ta140256@googlemail.com

JOB
PROPOSED GROUND & FIRST
FLOOR EXTENSIONS
AT 36 LISLE CLOSE
GRAVESEND KENT DA12 4HX

DRAWING
PROPOSED FIRST FLOOR PLAN

SCALE
1:50 AT A3 DATE
JAN 2023

DRAWING NO.
AC/05

