


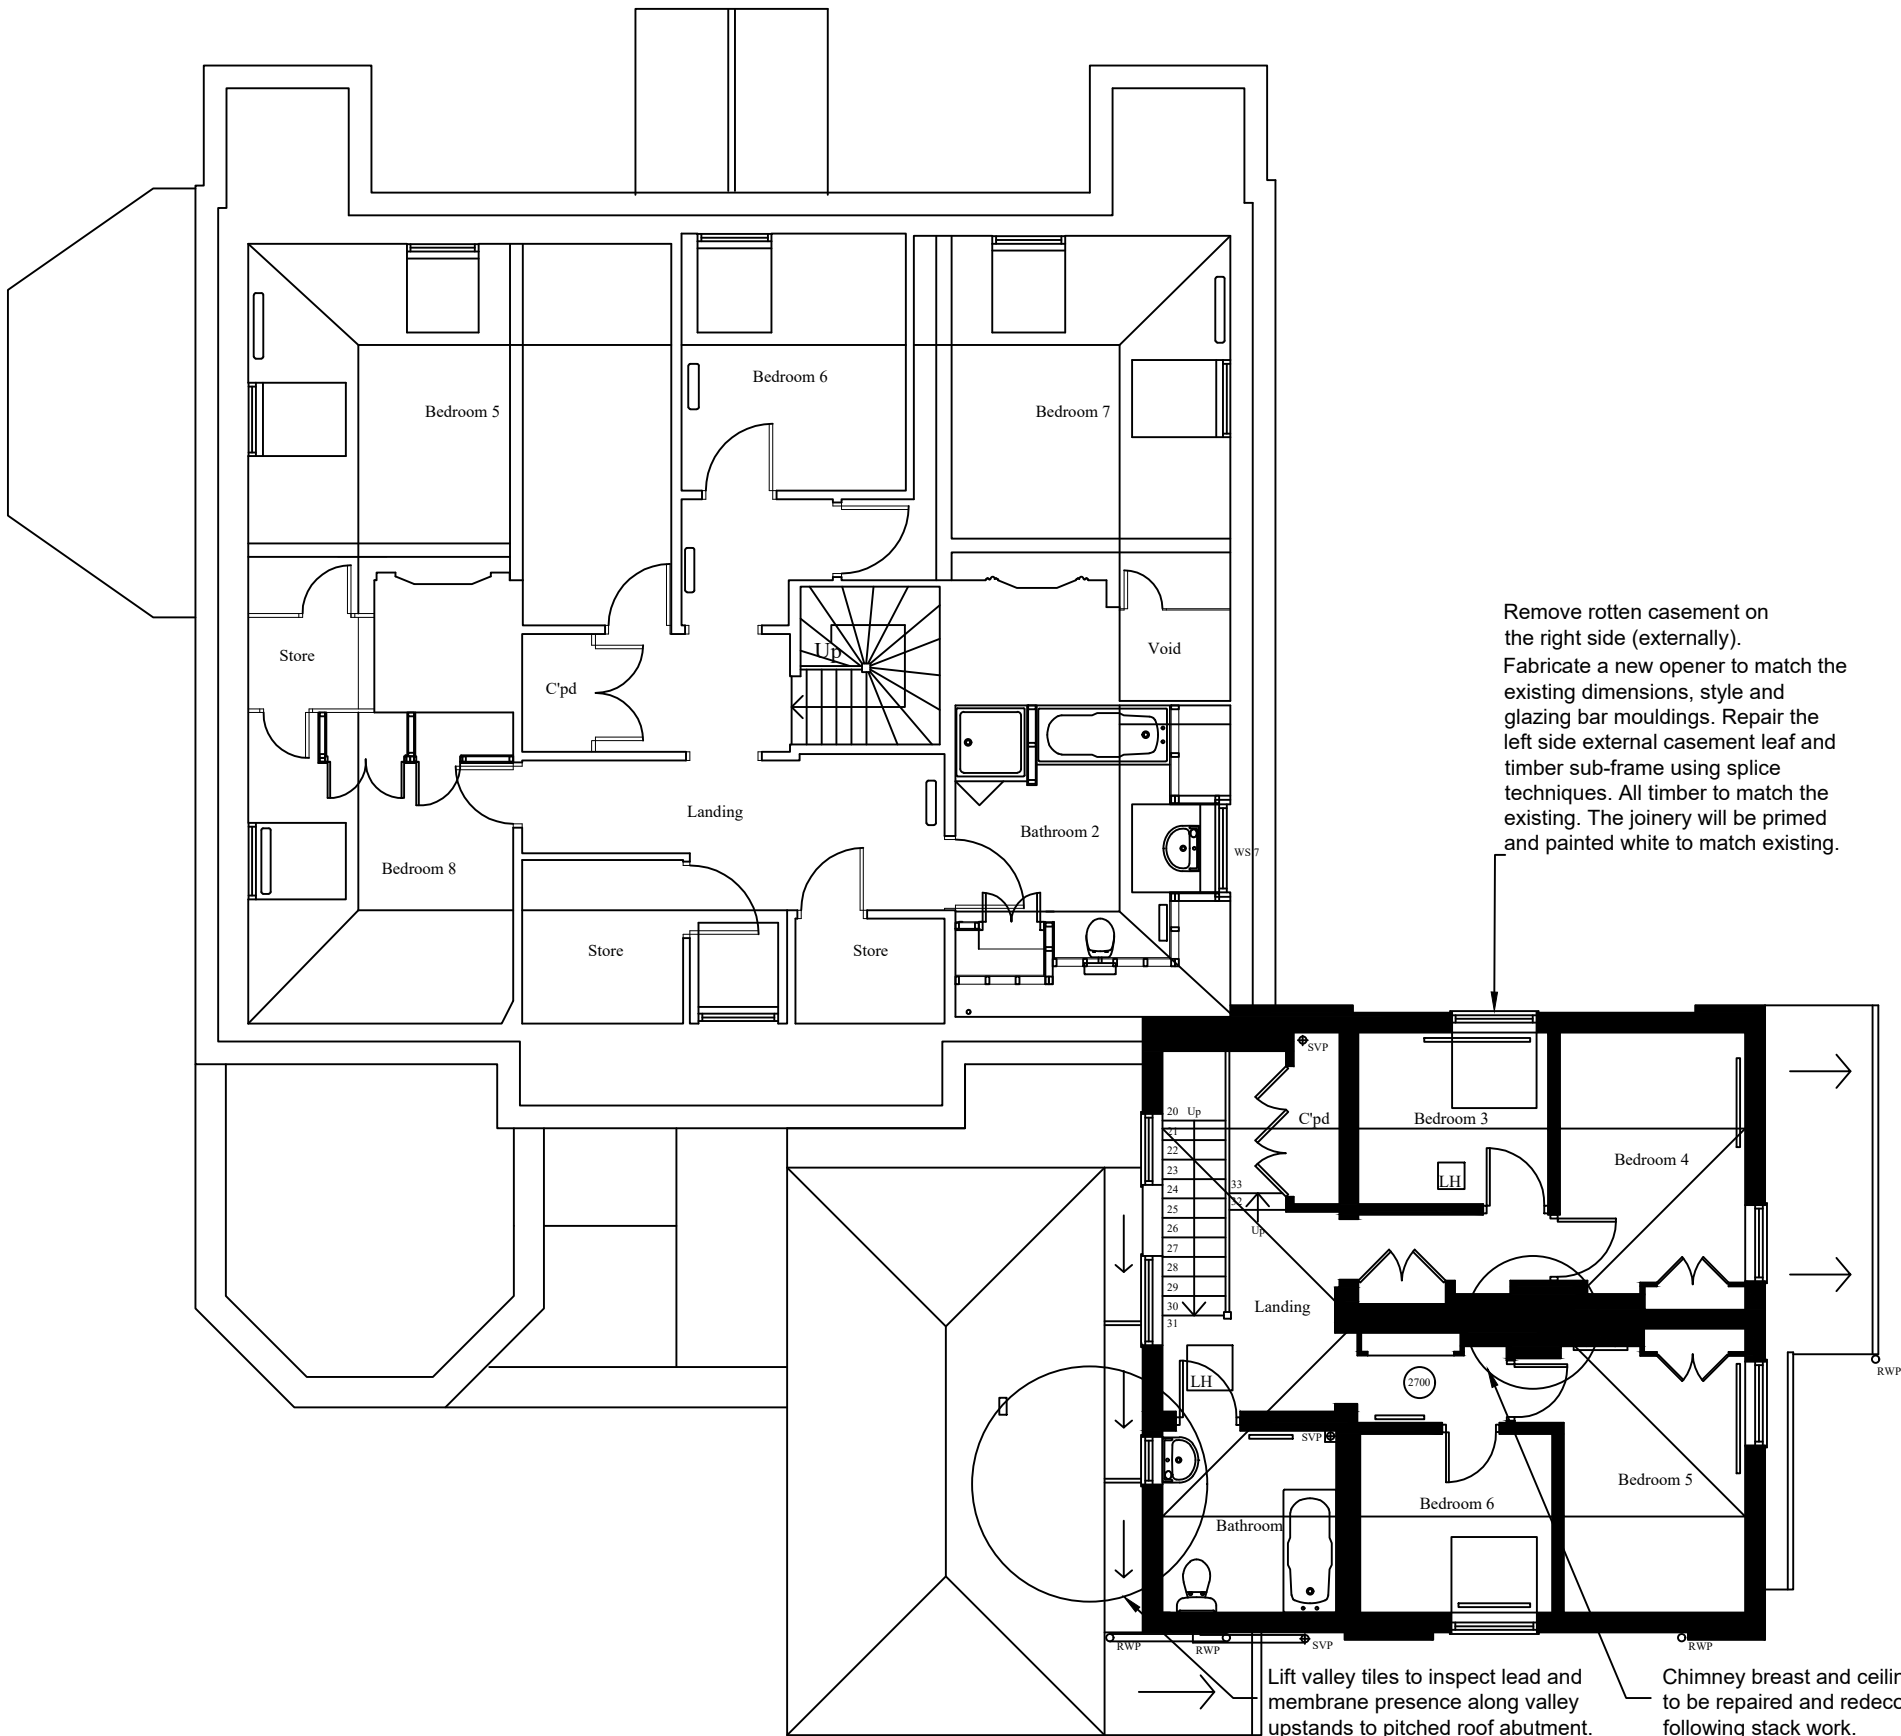

The dimensions in this drawing are believed to be accurate at the scale identified below to a reasonable tolerance, unless stated otherwise, providing the drawing has been reproduced using a correctly calibrated plotting device. Photocopies and subsequent reproductions must not be scaled.

The Principal Contractor is to verify all dimensions, levels and datums prior to commencement of work. The Contractor should not rely upon scaled dimensions. No allowance will be made for non-compliance with this advice.

Any discrepancies are to be reported immediately to the Contract Administrator.

Variations and modifications to the work shown on these drawings are not to be carried out without the express consent of the Contract Administrator.

This drawing is the property of The National Trust and must not be copied or reproduced, in whole or in part, except with their express permission nor may the design or any information thereon be disclosed to any third party.

Revision	By	Date	Details

Notes

FOR PLANNING
PURPOSSES ONLY

 **National Trust**
Let Estate
Scotney Castle Consultancy Hub
Lamberhurst
Tunbridge Wells
Kent
TN3 8JN

Estate / Property
Owletts Mansion,
The Street,
Gravesend,
Kent, DA12 3AP

Drawing Title
Proposed Second Floor Plan

Drawn By JLM	Date May 2023
Scale @ A3 1: 100 @ A3	Property Reference 10014351
Drawing No OWLDA123AP_10	Revision -