


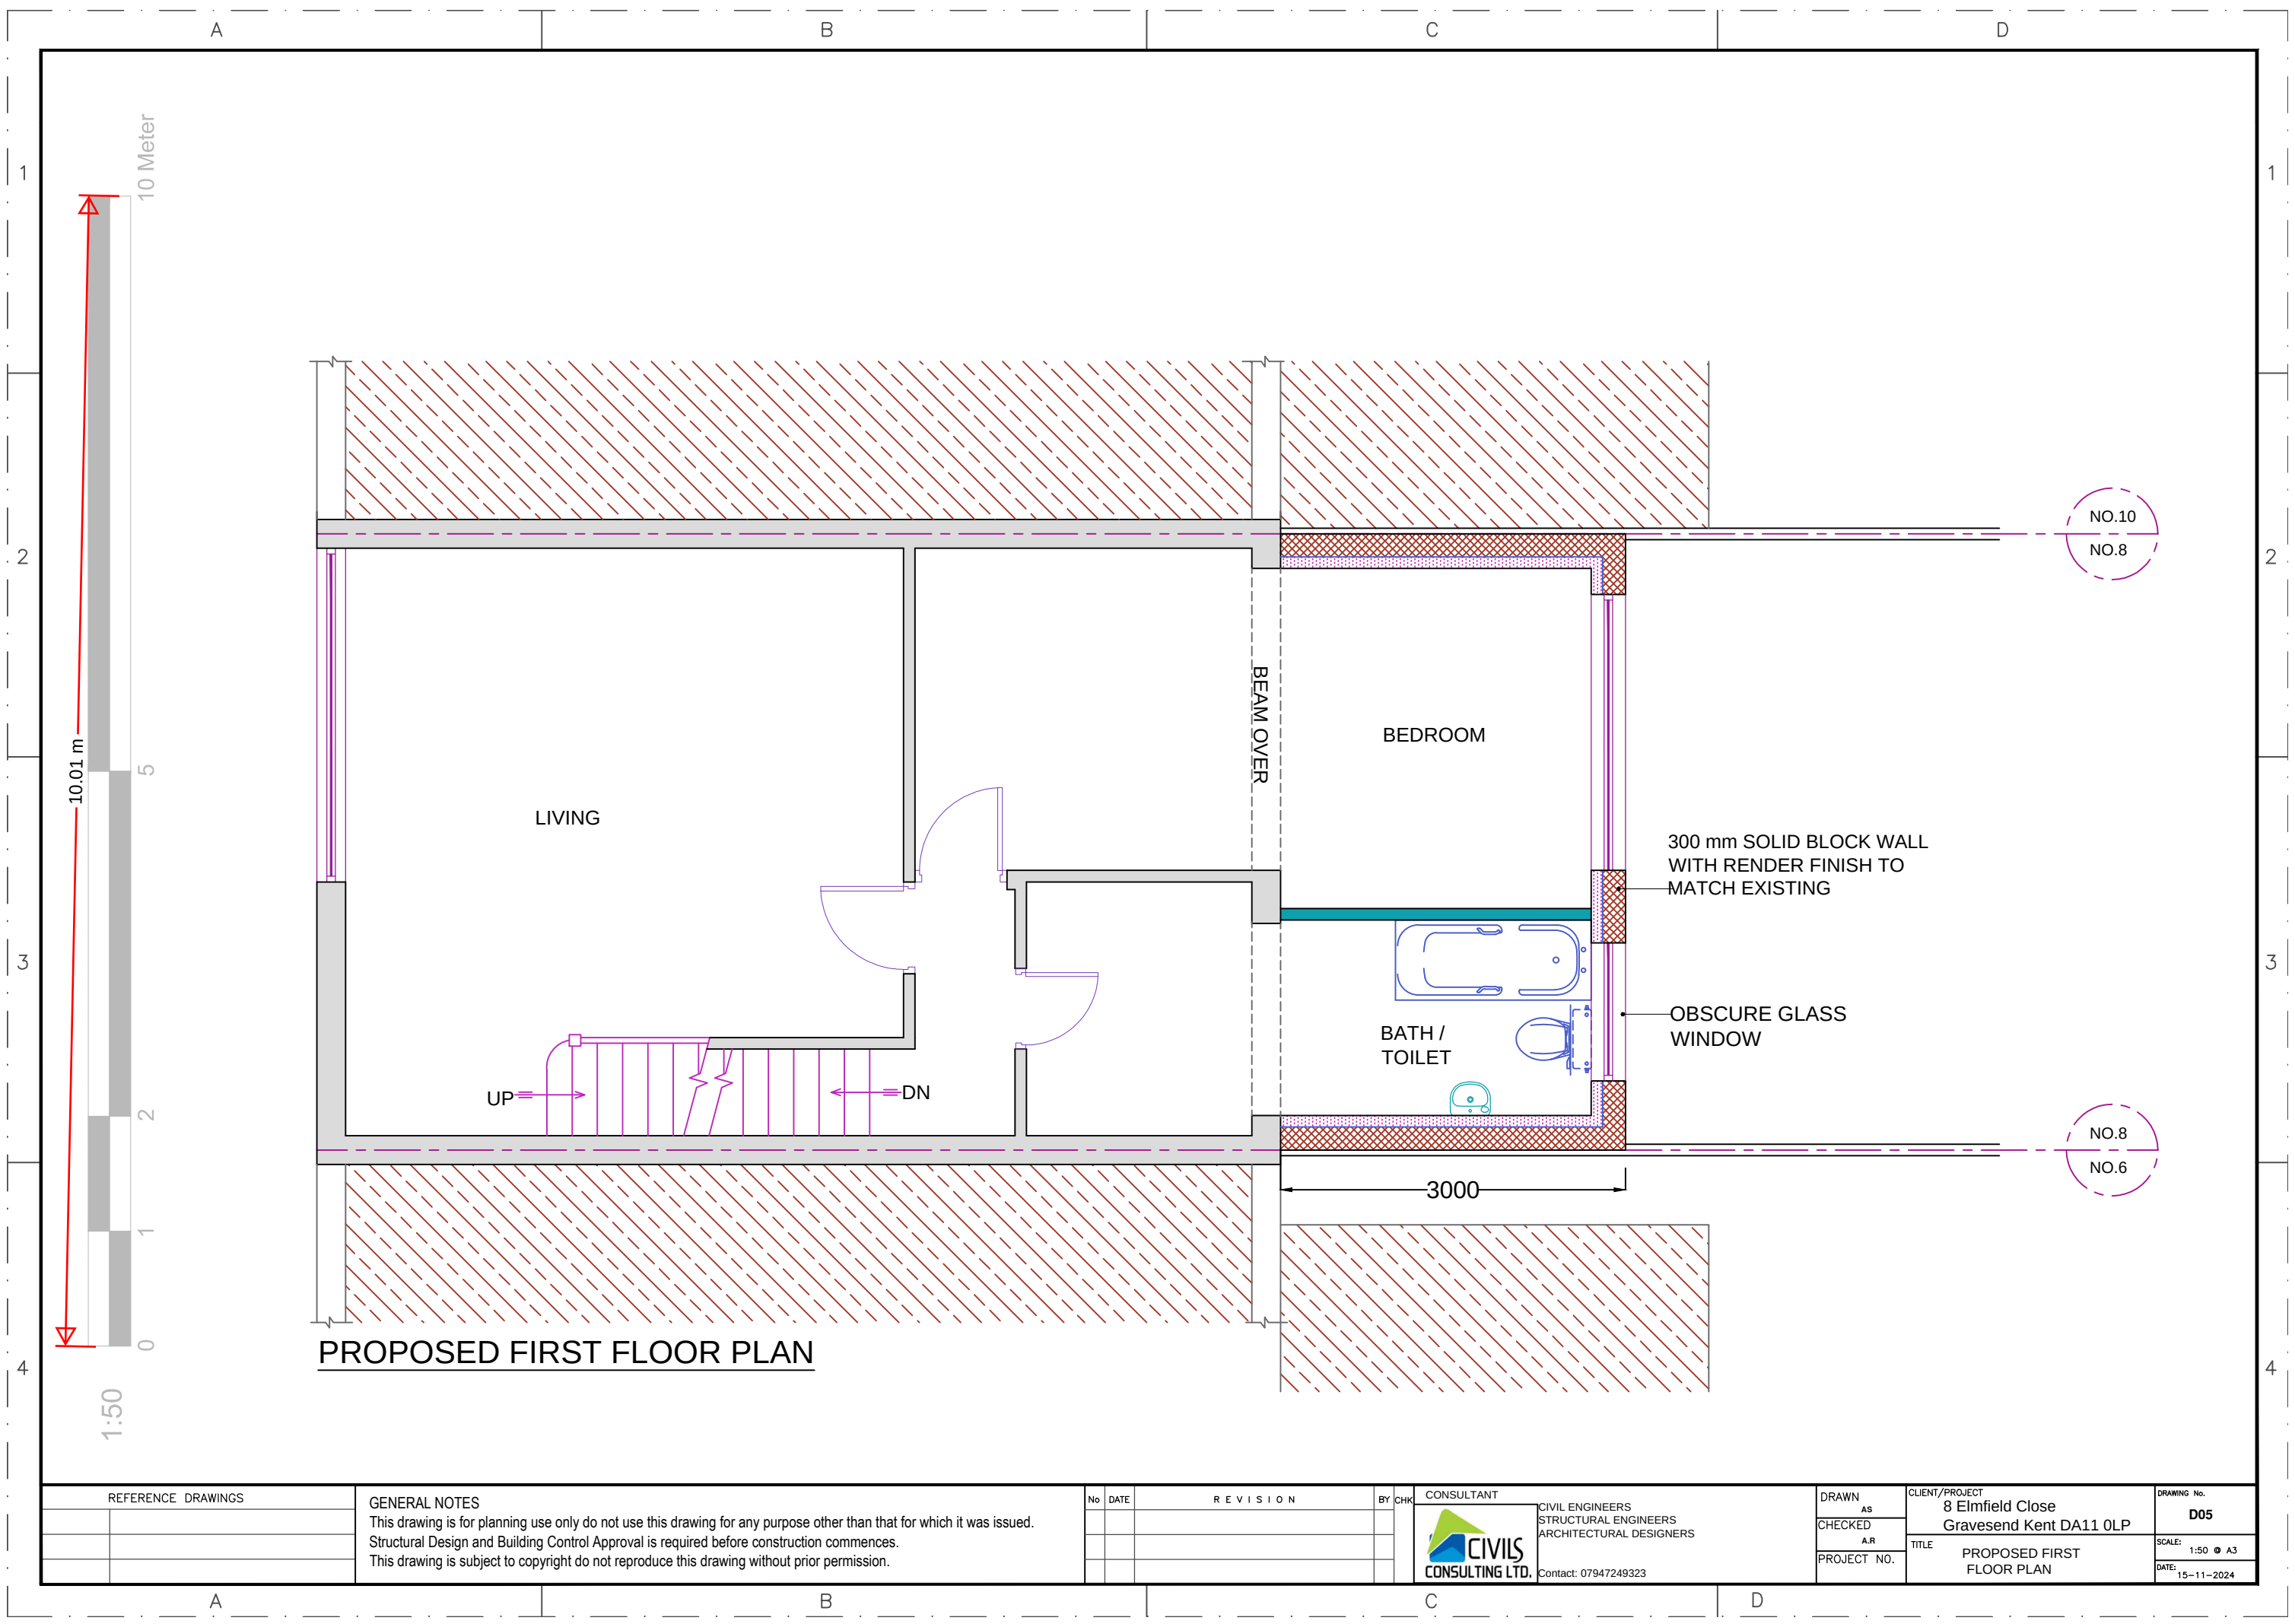

PROPOSED FIRST FLOOR PLAN

REFERENCE DRAWINGS	

GENERAL NOTES
This drawing is for planning use only do not use this drawing for any purpose other than that for which it was issued.
Structural Design and Building Control Approval is required before construction commences.
This drawing is subject to copyright do not reproduce this drawing without prior permission.

No	DATE	REVISION

BY	CHK	CONSULTANT



CIVIL ENGINEERS
STRUCTURAL ENGINEERS
ARCHITECTURAL DESIGNERS
Contact: 07947249323

DRAWN AS	CLIENT/PROJECT 8 Elmfield Close Gravesend Kent DA11 0LP	DRAWING No. D05
CHECKED A.R	TITLE PROPOSED FIRST FLOOR PLAN	SCALE: 1:50 @ A3
PROJECT NO.		DATE: 15-11-2024