



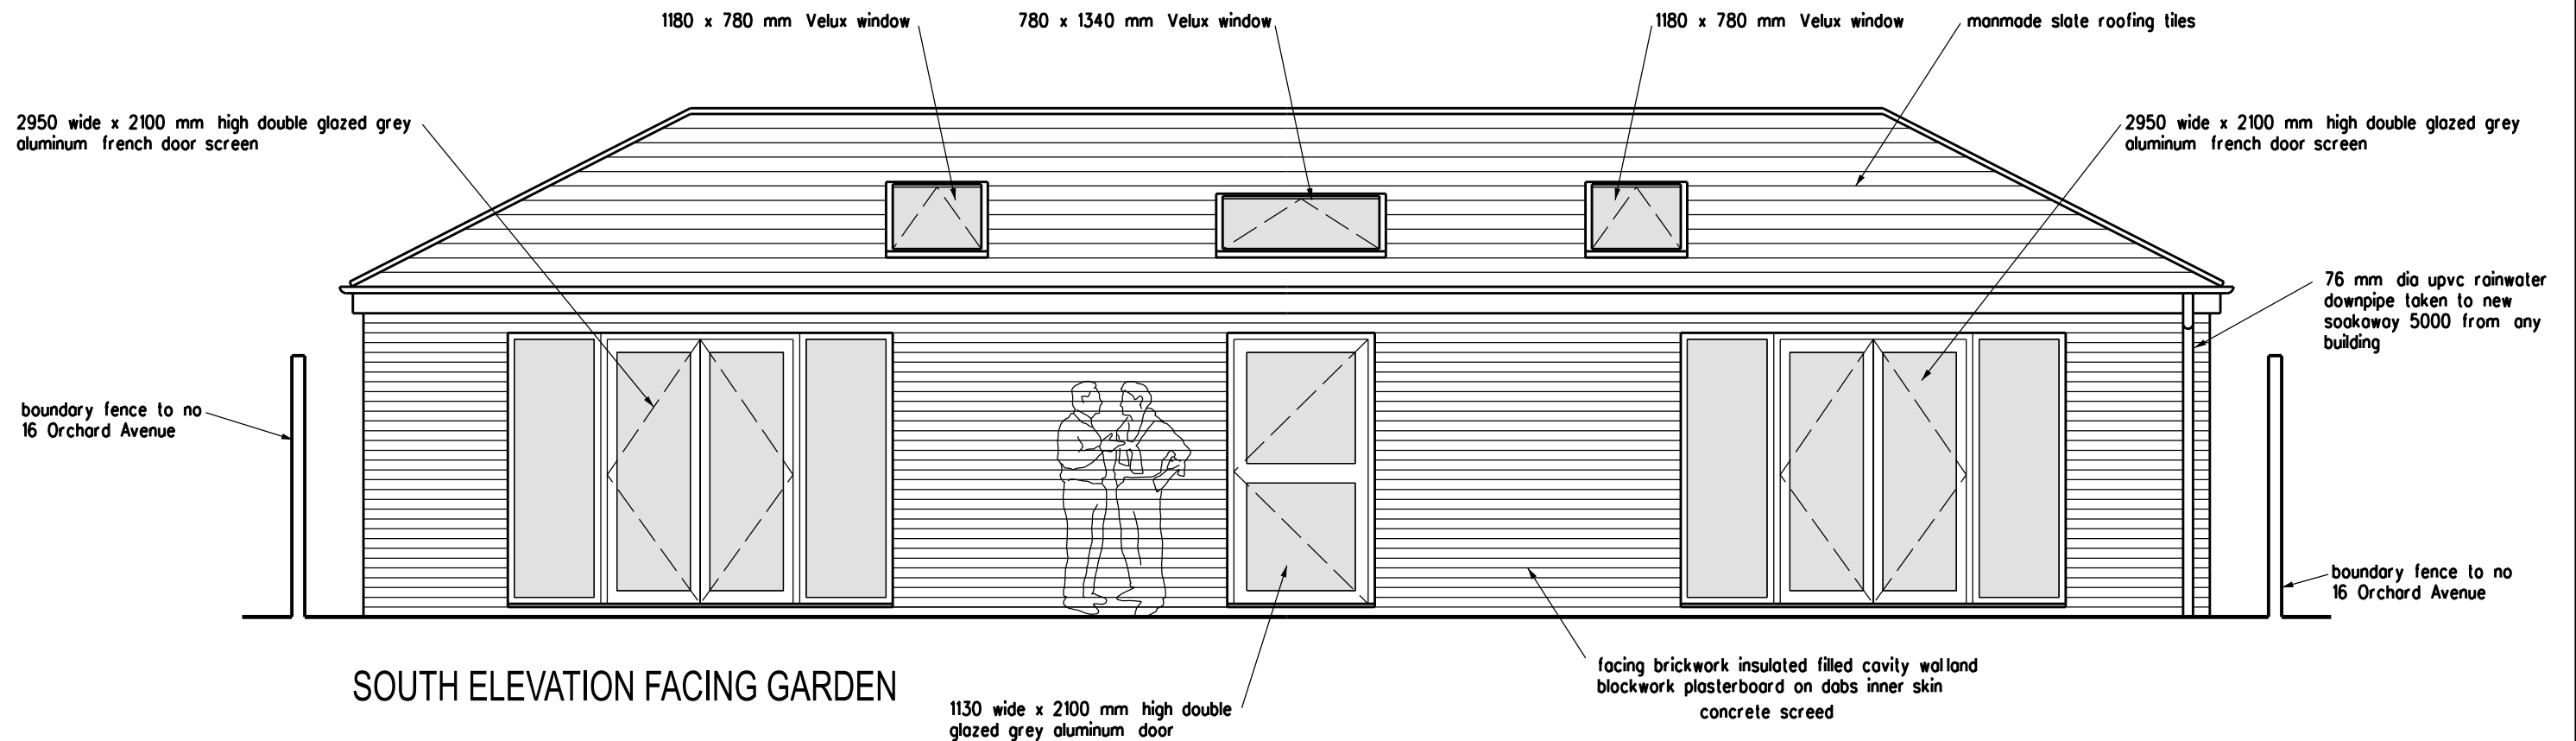

SOUTH ELEVATION FACING GARDEN

SECTION A-A

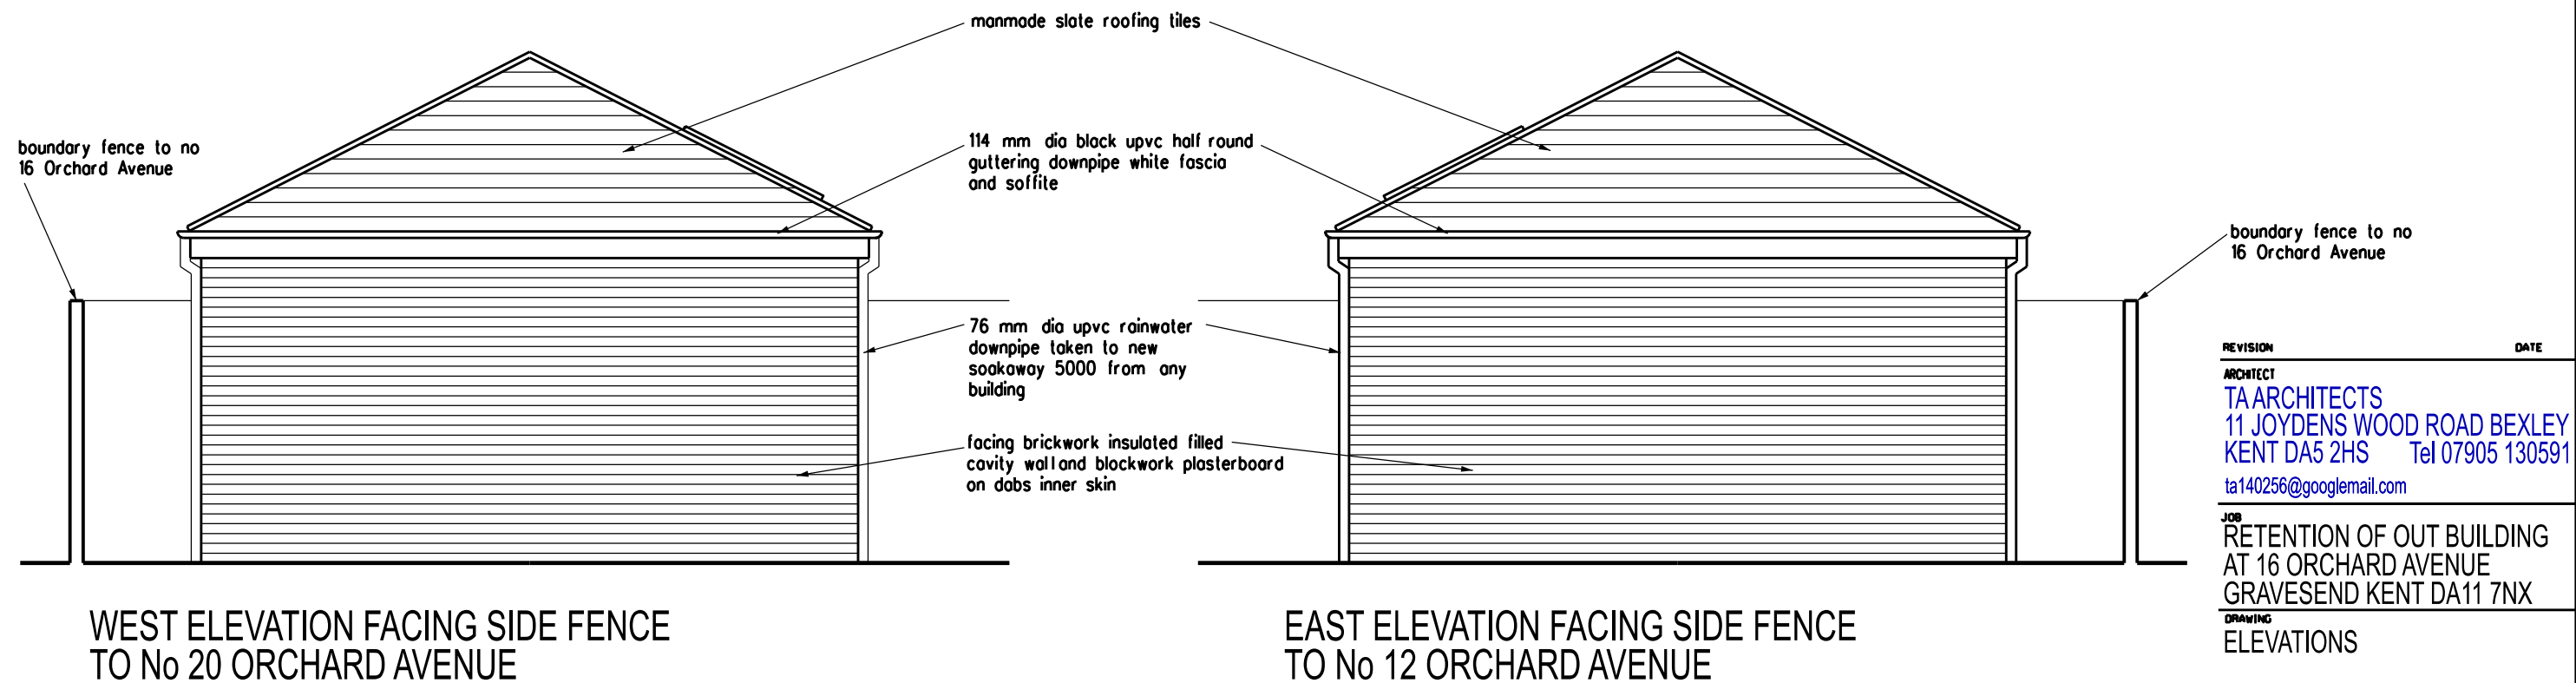

WEST ELEVATION FACING SIDE FENCE
TO No 20 ORCHARD AVENUE

EAST ELEVATION FACING SIDE FENCE
TO No 12 ORCHARD AVENUE

REVISION
ARCHITECT
TA ARCHITECTS
11 JOYDENS WOOD ROAD BEXLEY
KENT DA5 2HS Tel 07905 130591
ta140256@googlemail.com

JOB
RETENTION OF OUT BUILDING
AT 16 ORCHARD AVENUE
GRAVESEND KENT DA11 7NX

DRAWING NO.
ELEVATIONS

SCALE
1:50 AT A3
DATE
NOV 2024

DRAWING NO.
SD/04