





NORTH ELEVATION FACING FENCE TO Nos 14 & 16 BRENCHLEY AVENUE

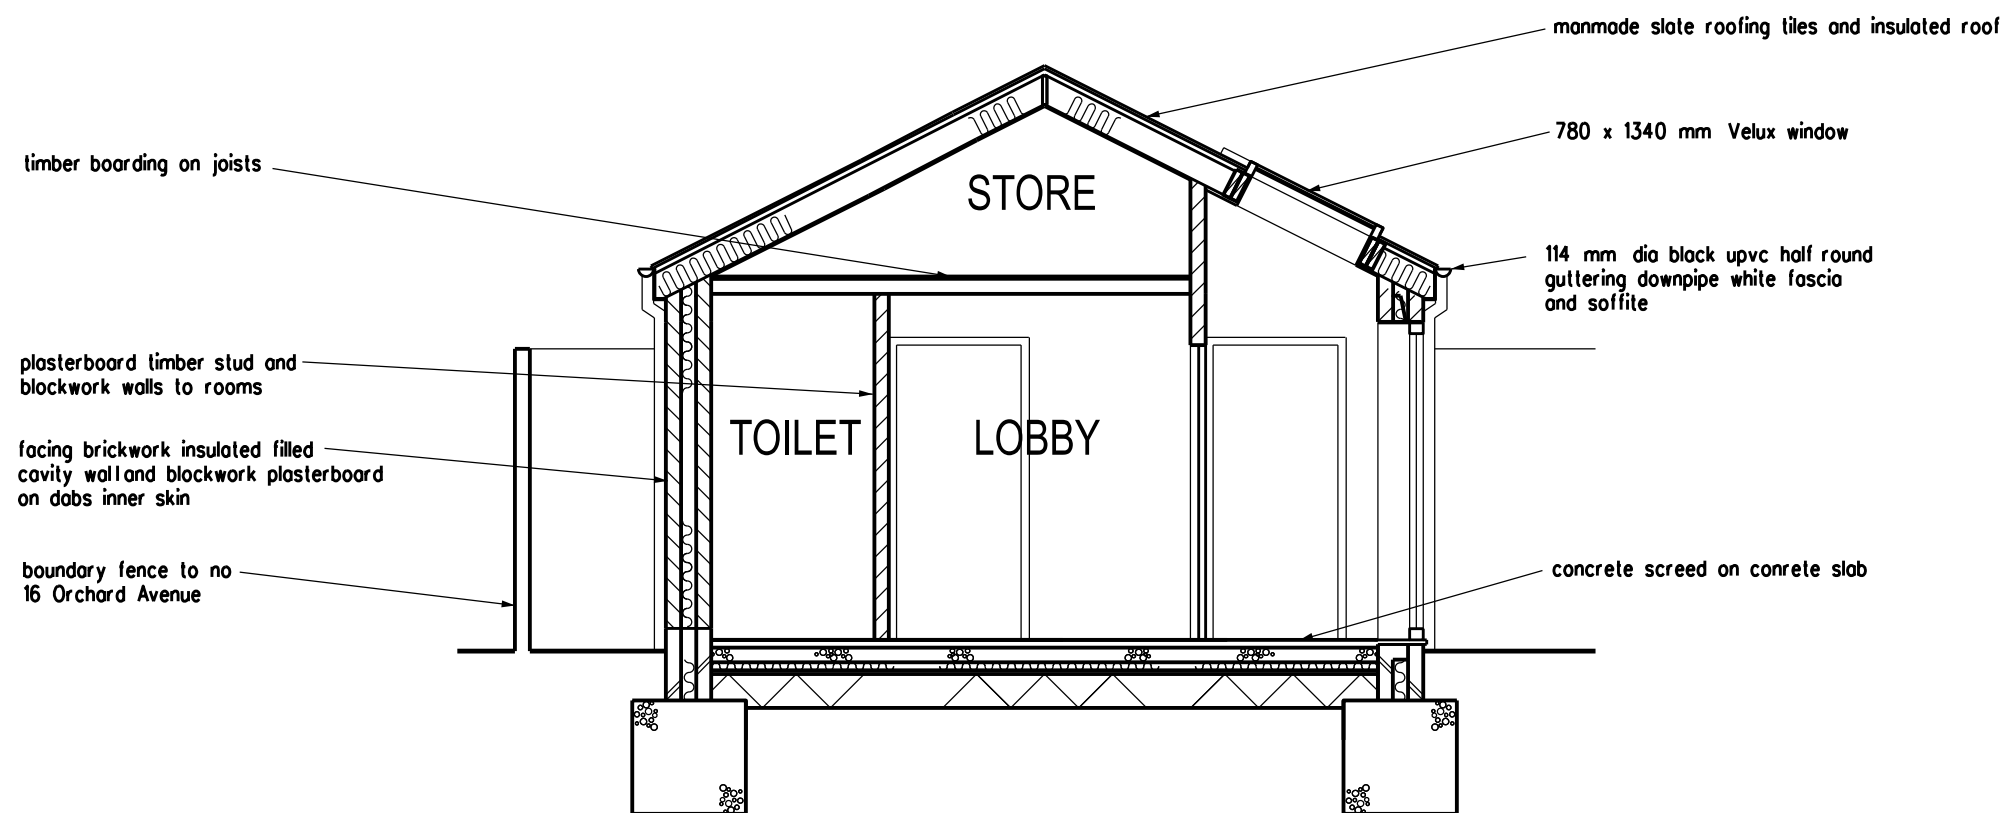

SECTION A-A

 

REVISION	DATE
ARCHITECT TA ARCHITECTS 11 JOYDENS WOOD ROAD BEXLEY KENT DA5 2HS Tel 07905 130591 ta140256@googlemail.com	
JOB RETENTION OF OUT BUILDING AT 16 ORCHARD AVENUE GRAVESEND KENT DA11 7NX	
DRAWING NORTH ELEVATION AND SECTION A-A	
SCALE 1:50 AT A3	DATE NOV 2024
DRAWING NO. SD/05	