


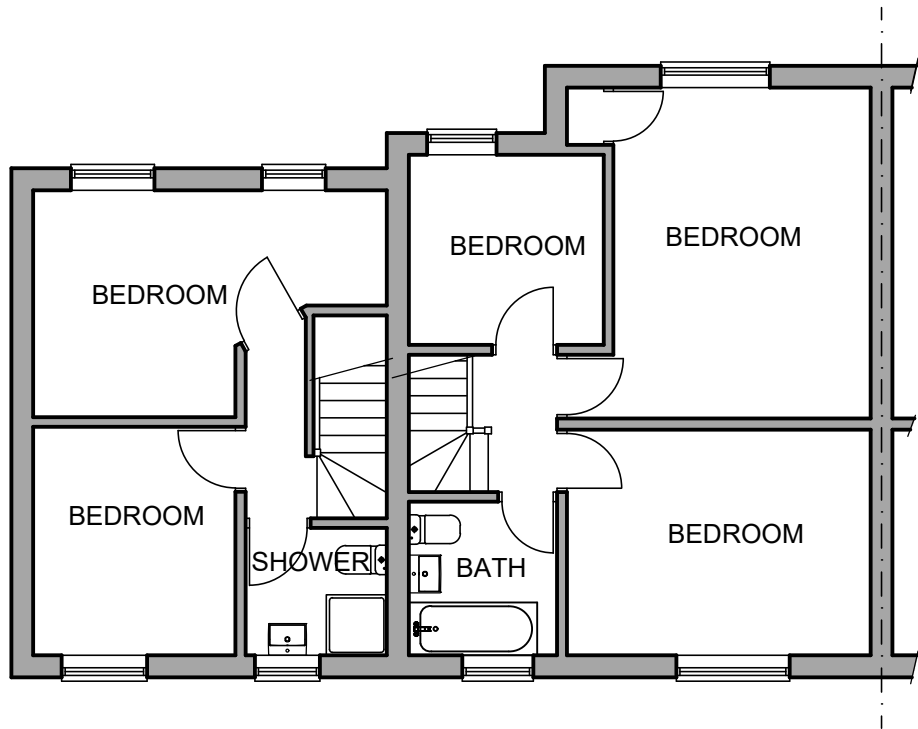


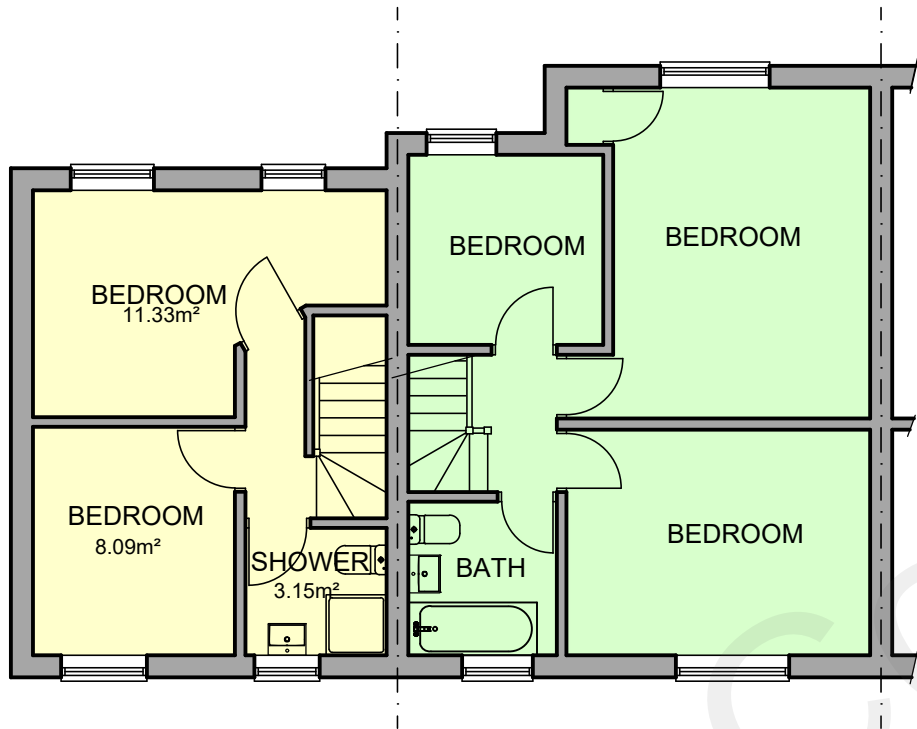



FIRST FLOOR PLAN
AS EXISTING
(1:100)

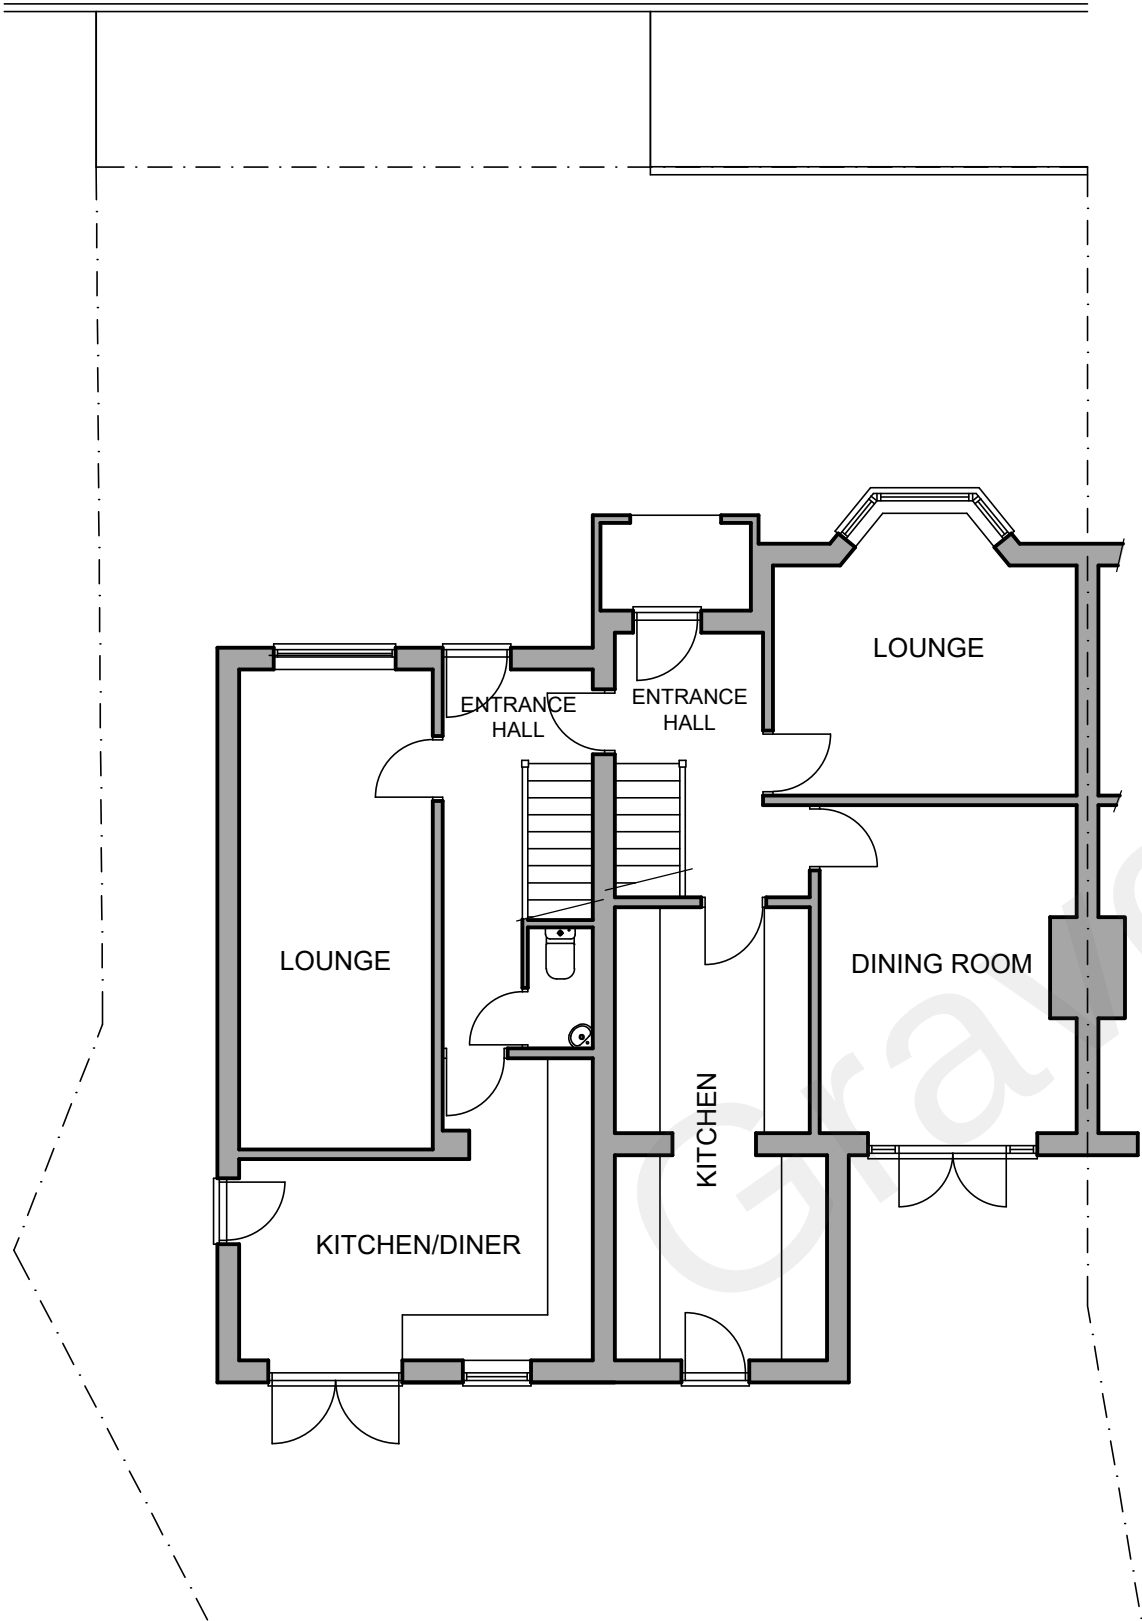

FIRST FLOOR PLAN
AS PROPOSED
(1:100)

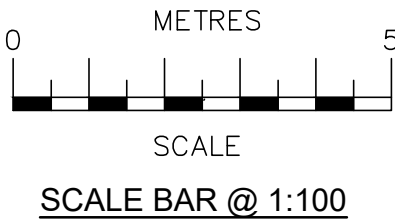

GROUND FLOOR PLAN
AS EXISTING
(1:100)

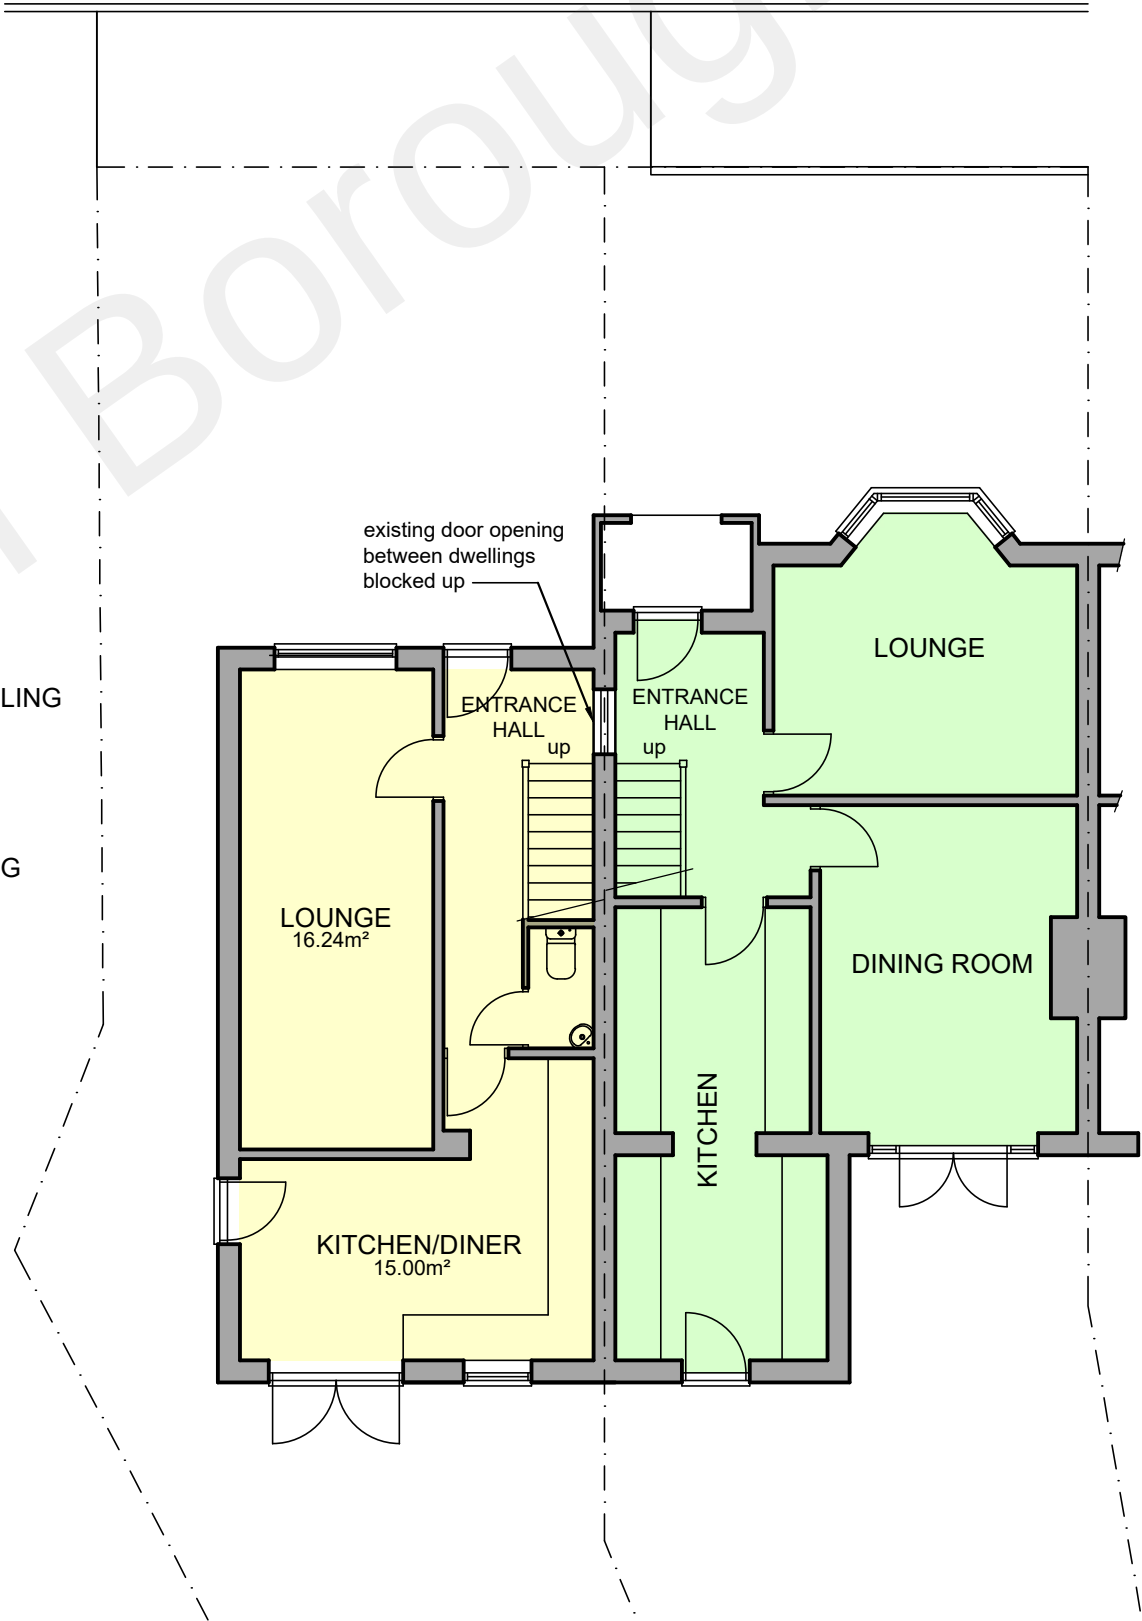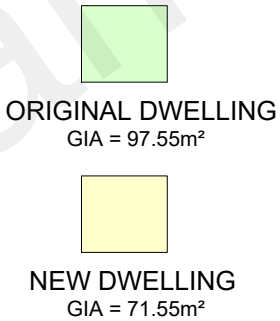

GROUND FLOOR PLAN
AS PROPOSED
(1:100)

Date	No	Revision
Penfold Project Services		
Epmarket, Wrotham Road, Meopham, Kent, DA13 0JH Telephone: 01474 816690 e-mail: apenfold448@btinternet.com		
Job Title:	11 CHRISTIAN FIELDS AVENUE GRAVESEND KENT DA12 5NE	
Dwg Title:	FLOOR PLANS AS EXISTING & AS PROPOSED	
Scale:	1:100 @ A2	
Dwg No.:	01	
Date:	September 2021	