



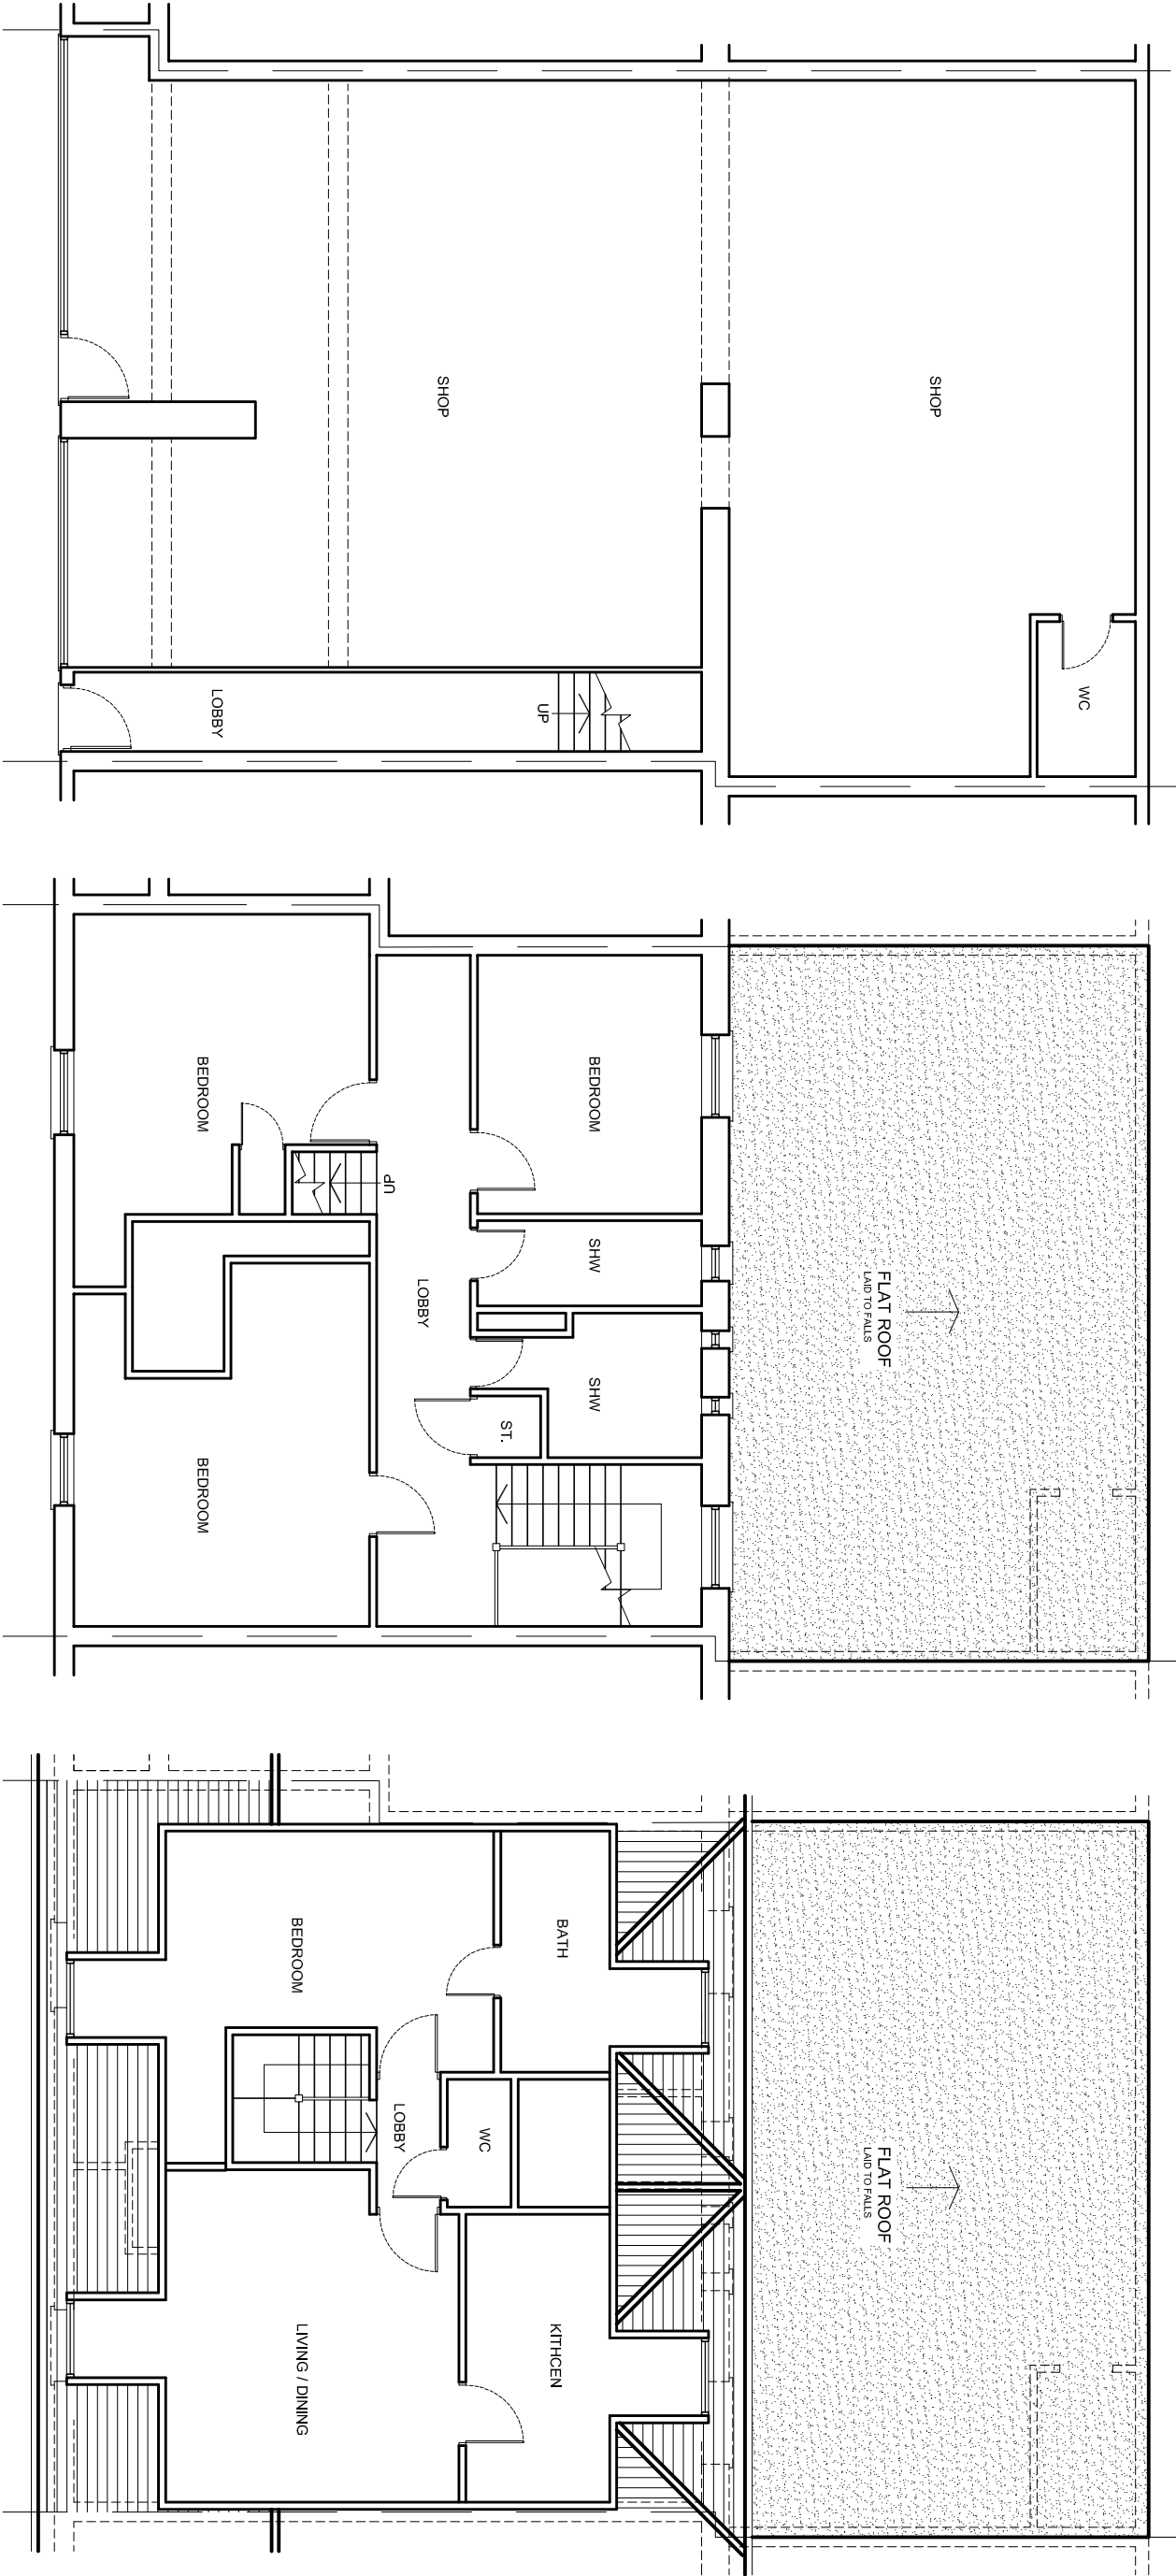

EXISTING GROUND FLOOR PLAN

EXISTING FIRST FLOOR PLAN

EXISTING LOFT PLAN

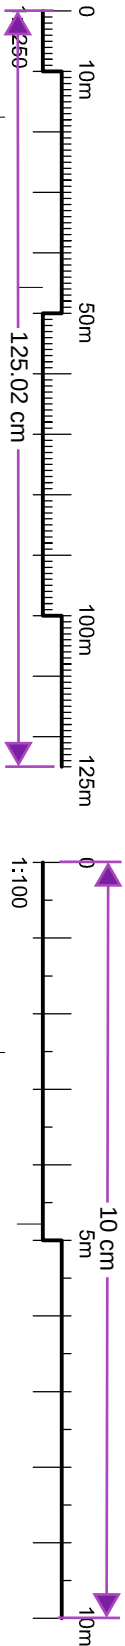

LOCATION PLAN - SCALE 1:1250

rev.	description	date	chkd.
	93 Colmandene Crescent, Orpington, Kent BR5 2RA		
	020 3004 9238		
	07931 931 035		
	s.nagpal@dapconsultants.co.uk		
	www.dapconsultants.co.uk		

project :
4-5 Milton Roadd
Gravesend

drawing title :

Existing Floor Plans

drawn: APN	chkd : SS	date:04.01.2023
status: Planning	scale: 1:100@A3	
proj no : 2531	drg no: 01	rev no: