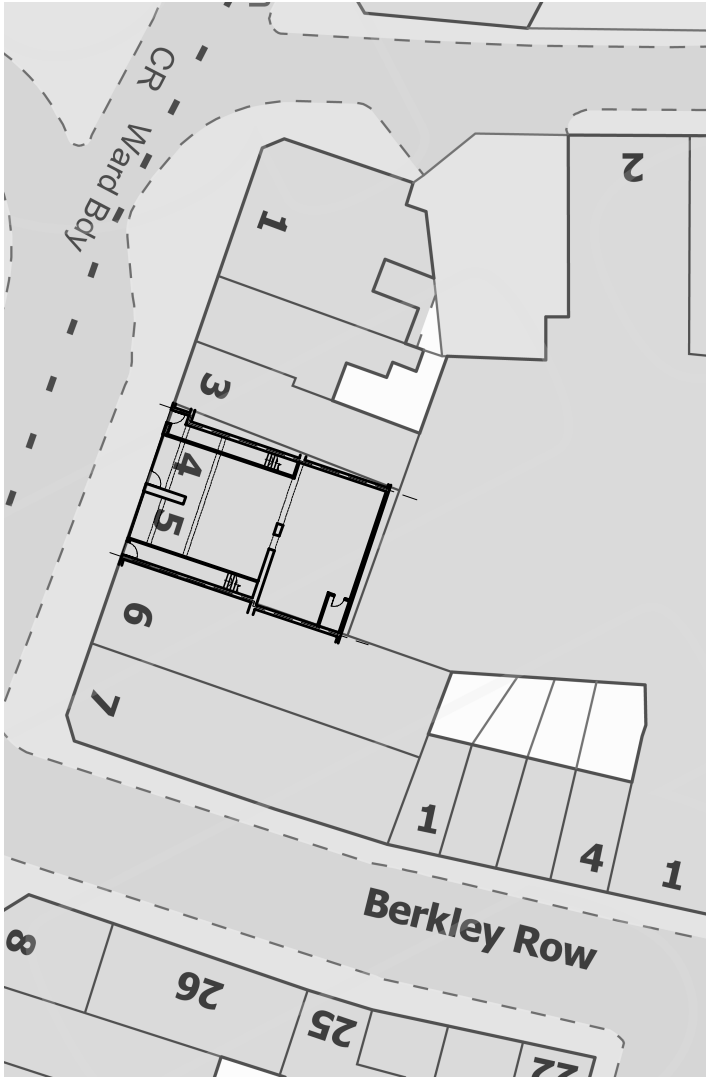
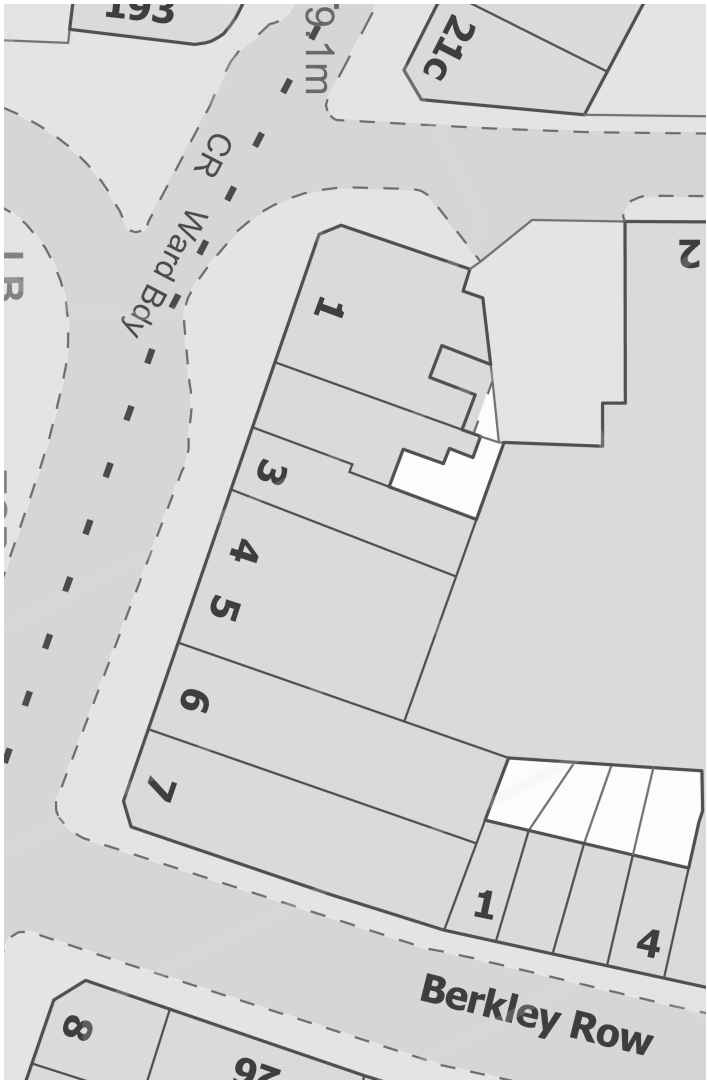
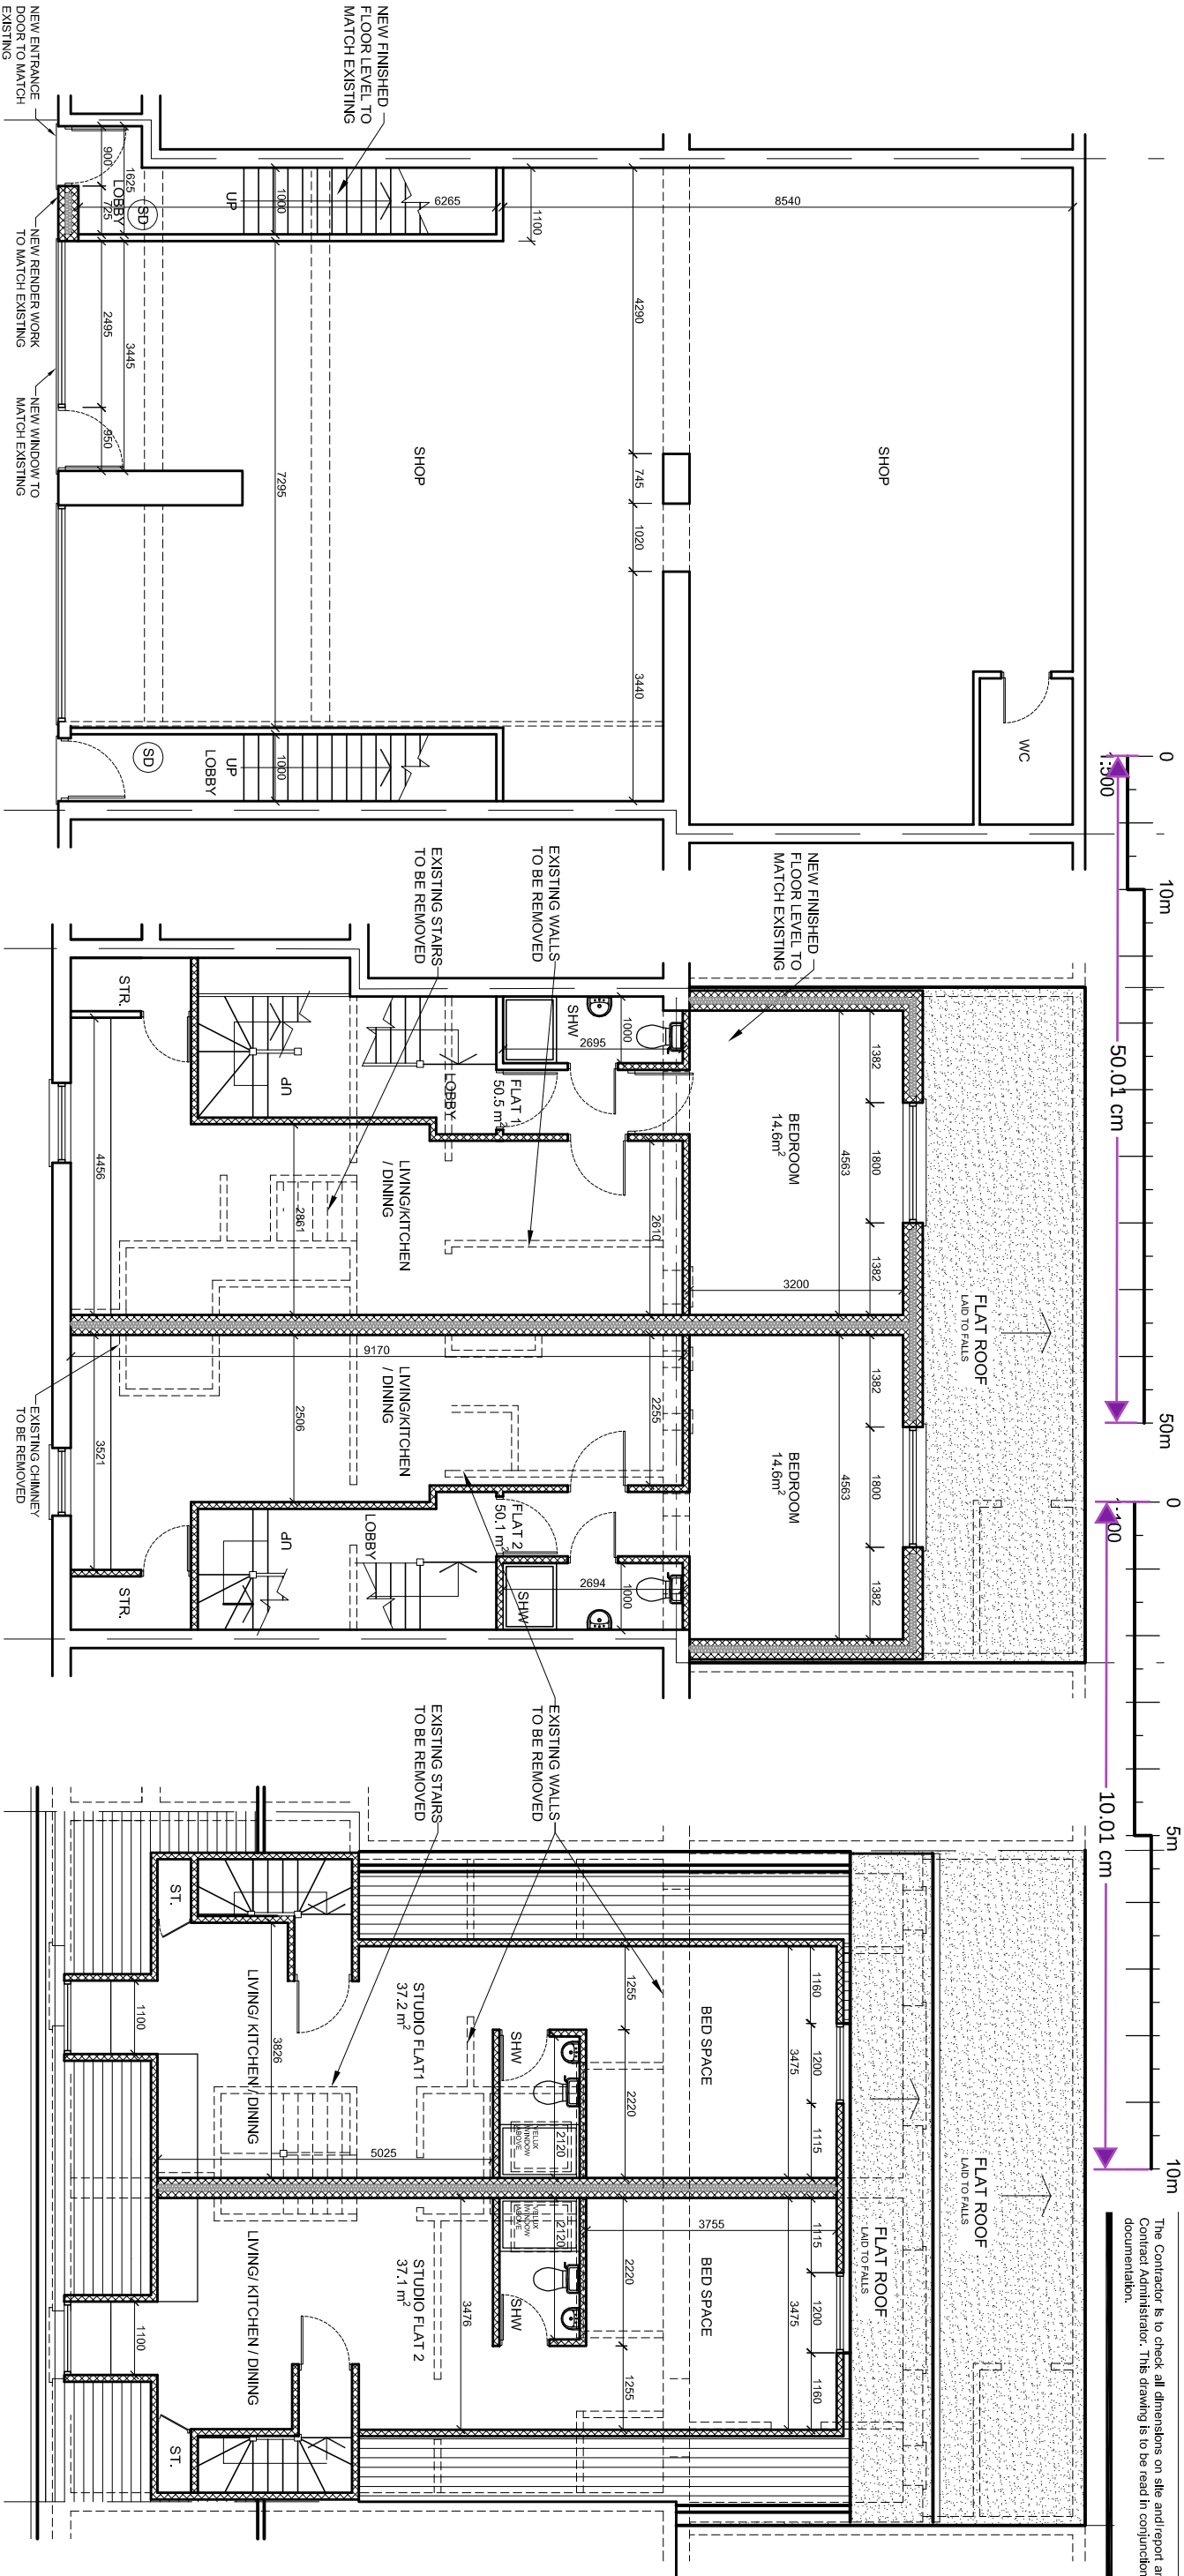


rev.	description		date	chkd.
	 93 Cotmandene Crescent Orpington, Kent BR5 2RA 020 3004 9238 07931 931 035 s.nappai@dapconsultants.co.uk www.dapconsultants.co.uk			
project : 4-5 Milton Roadd Gravesend				
drawing title : Proposed Floor Plans and Block Plans				
drawn: APN		chkd : SS	date:04.01.2024	
status: Planning		scale: 1:100@A3		
proj no : 2531		drg no: 03	rev no:	