

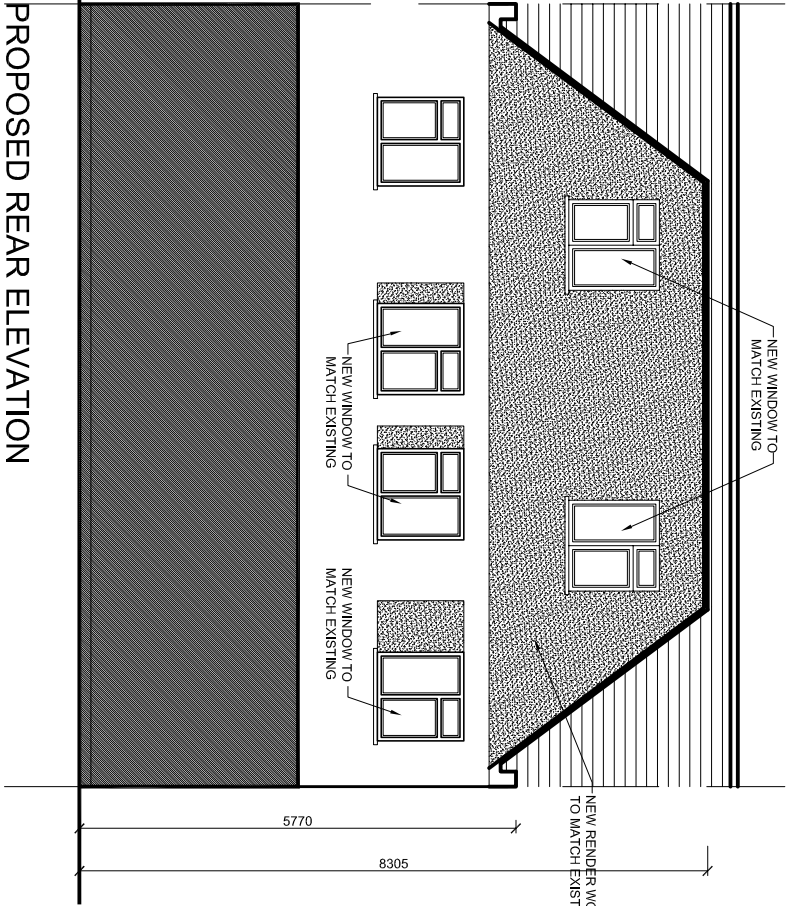
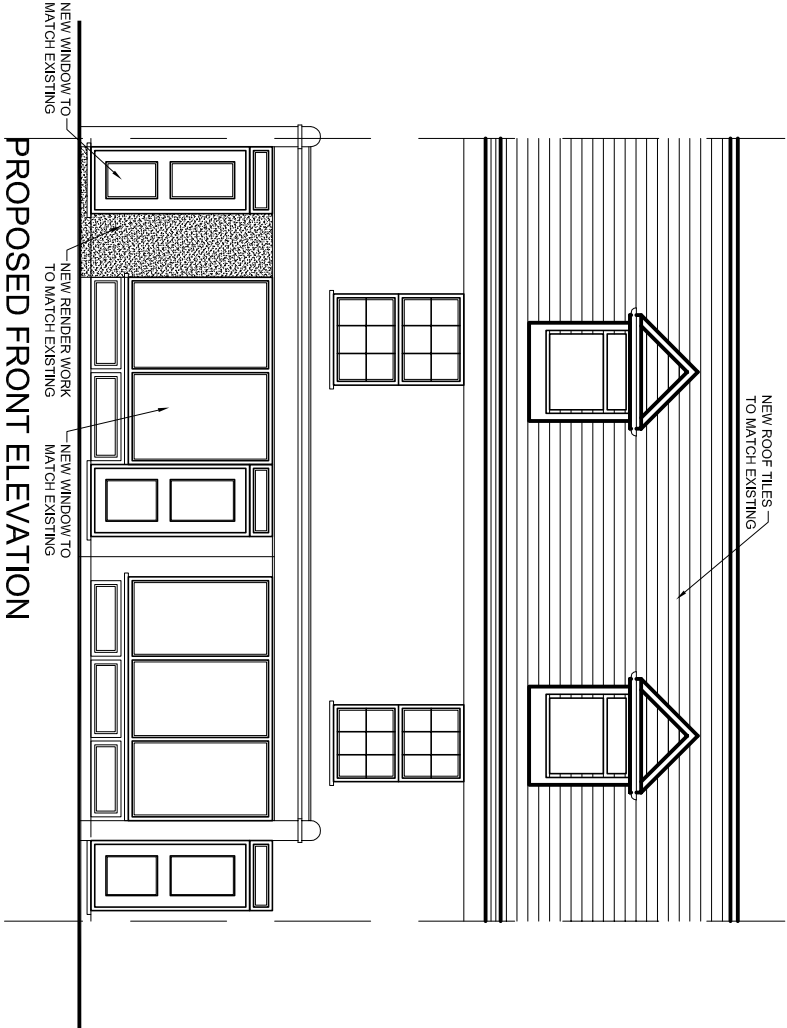
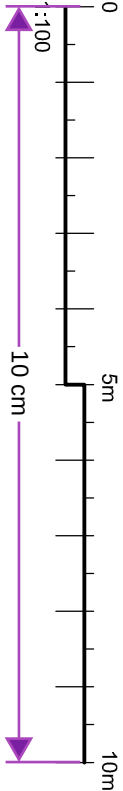


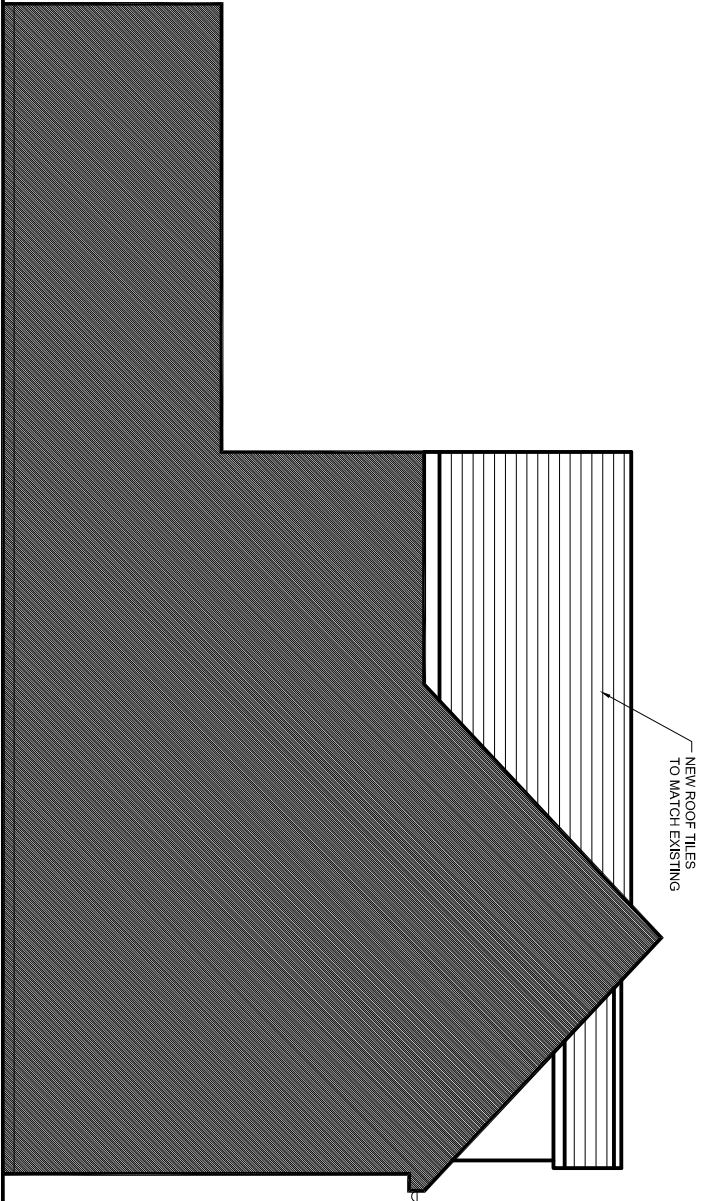

PROPOSED FRONT ELEVATION

PROPOSED REAR ELEVATION

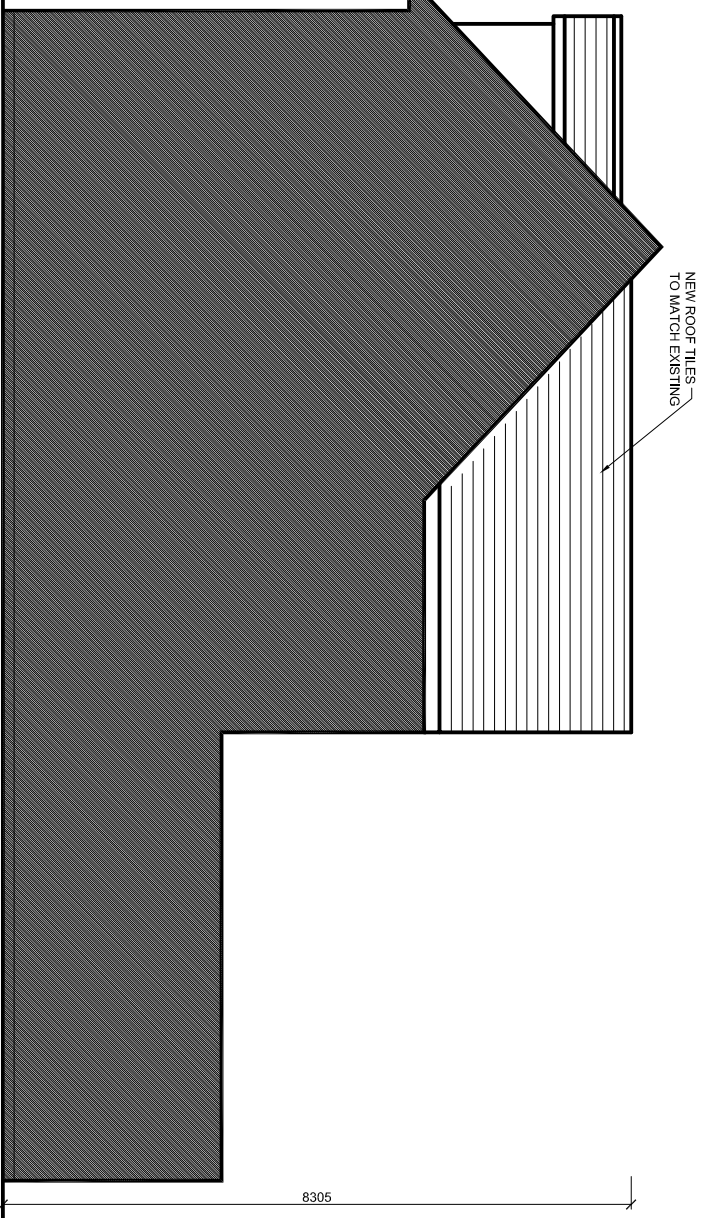

rev.	description		date	chkd.
	 93 Colmandene Crescent, Orpington, Kent BR5 2RA 020 3004 9238 07931 931 035 s.nappal@dapconsultants.co.uk www.dapconsultants.co.uk			
project : 4-5 Milton Roadd Gravesend				
drawing title : Proposed Elevations				
drawn: KS		chkd : SS		
status: Planning		scale: 1:100@A3		
proj no : 2531		drg no: 04		

PROPOSED SIDE ELEVATION

PROPOSED SIDE ELEVATION

drawn: KS	chkd : SS	date:04.01.2024		
status: Planning		scale: 1:100@A3		
proj no : 2531	drg no: 04	rev no:		