



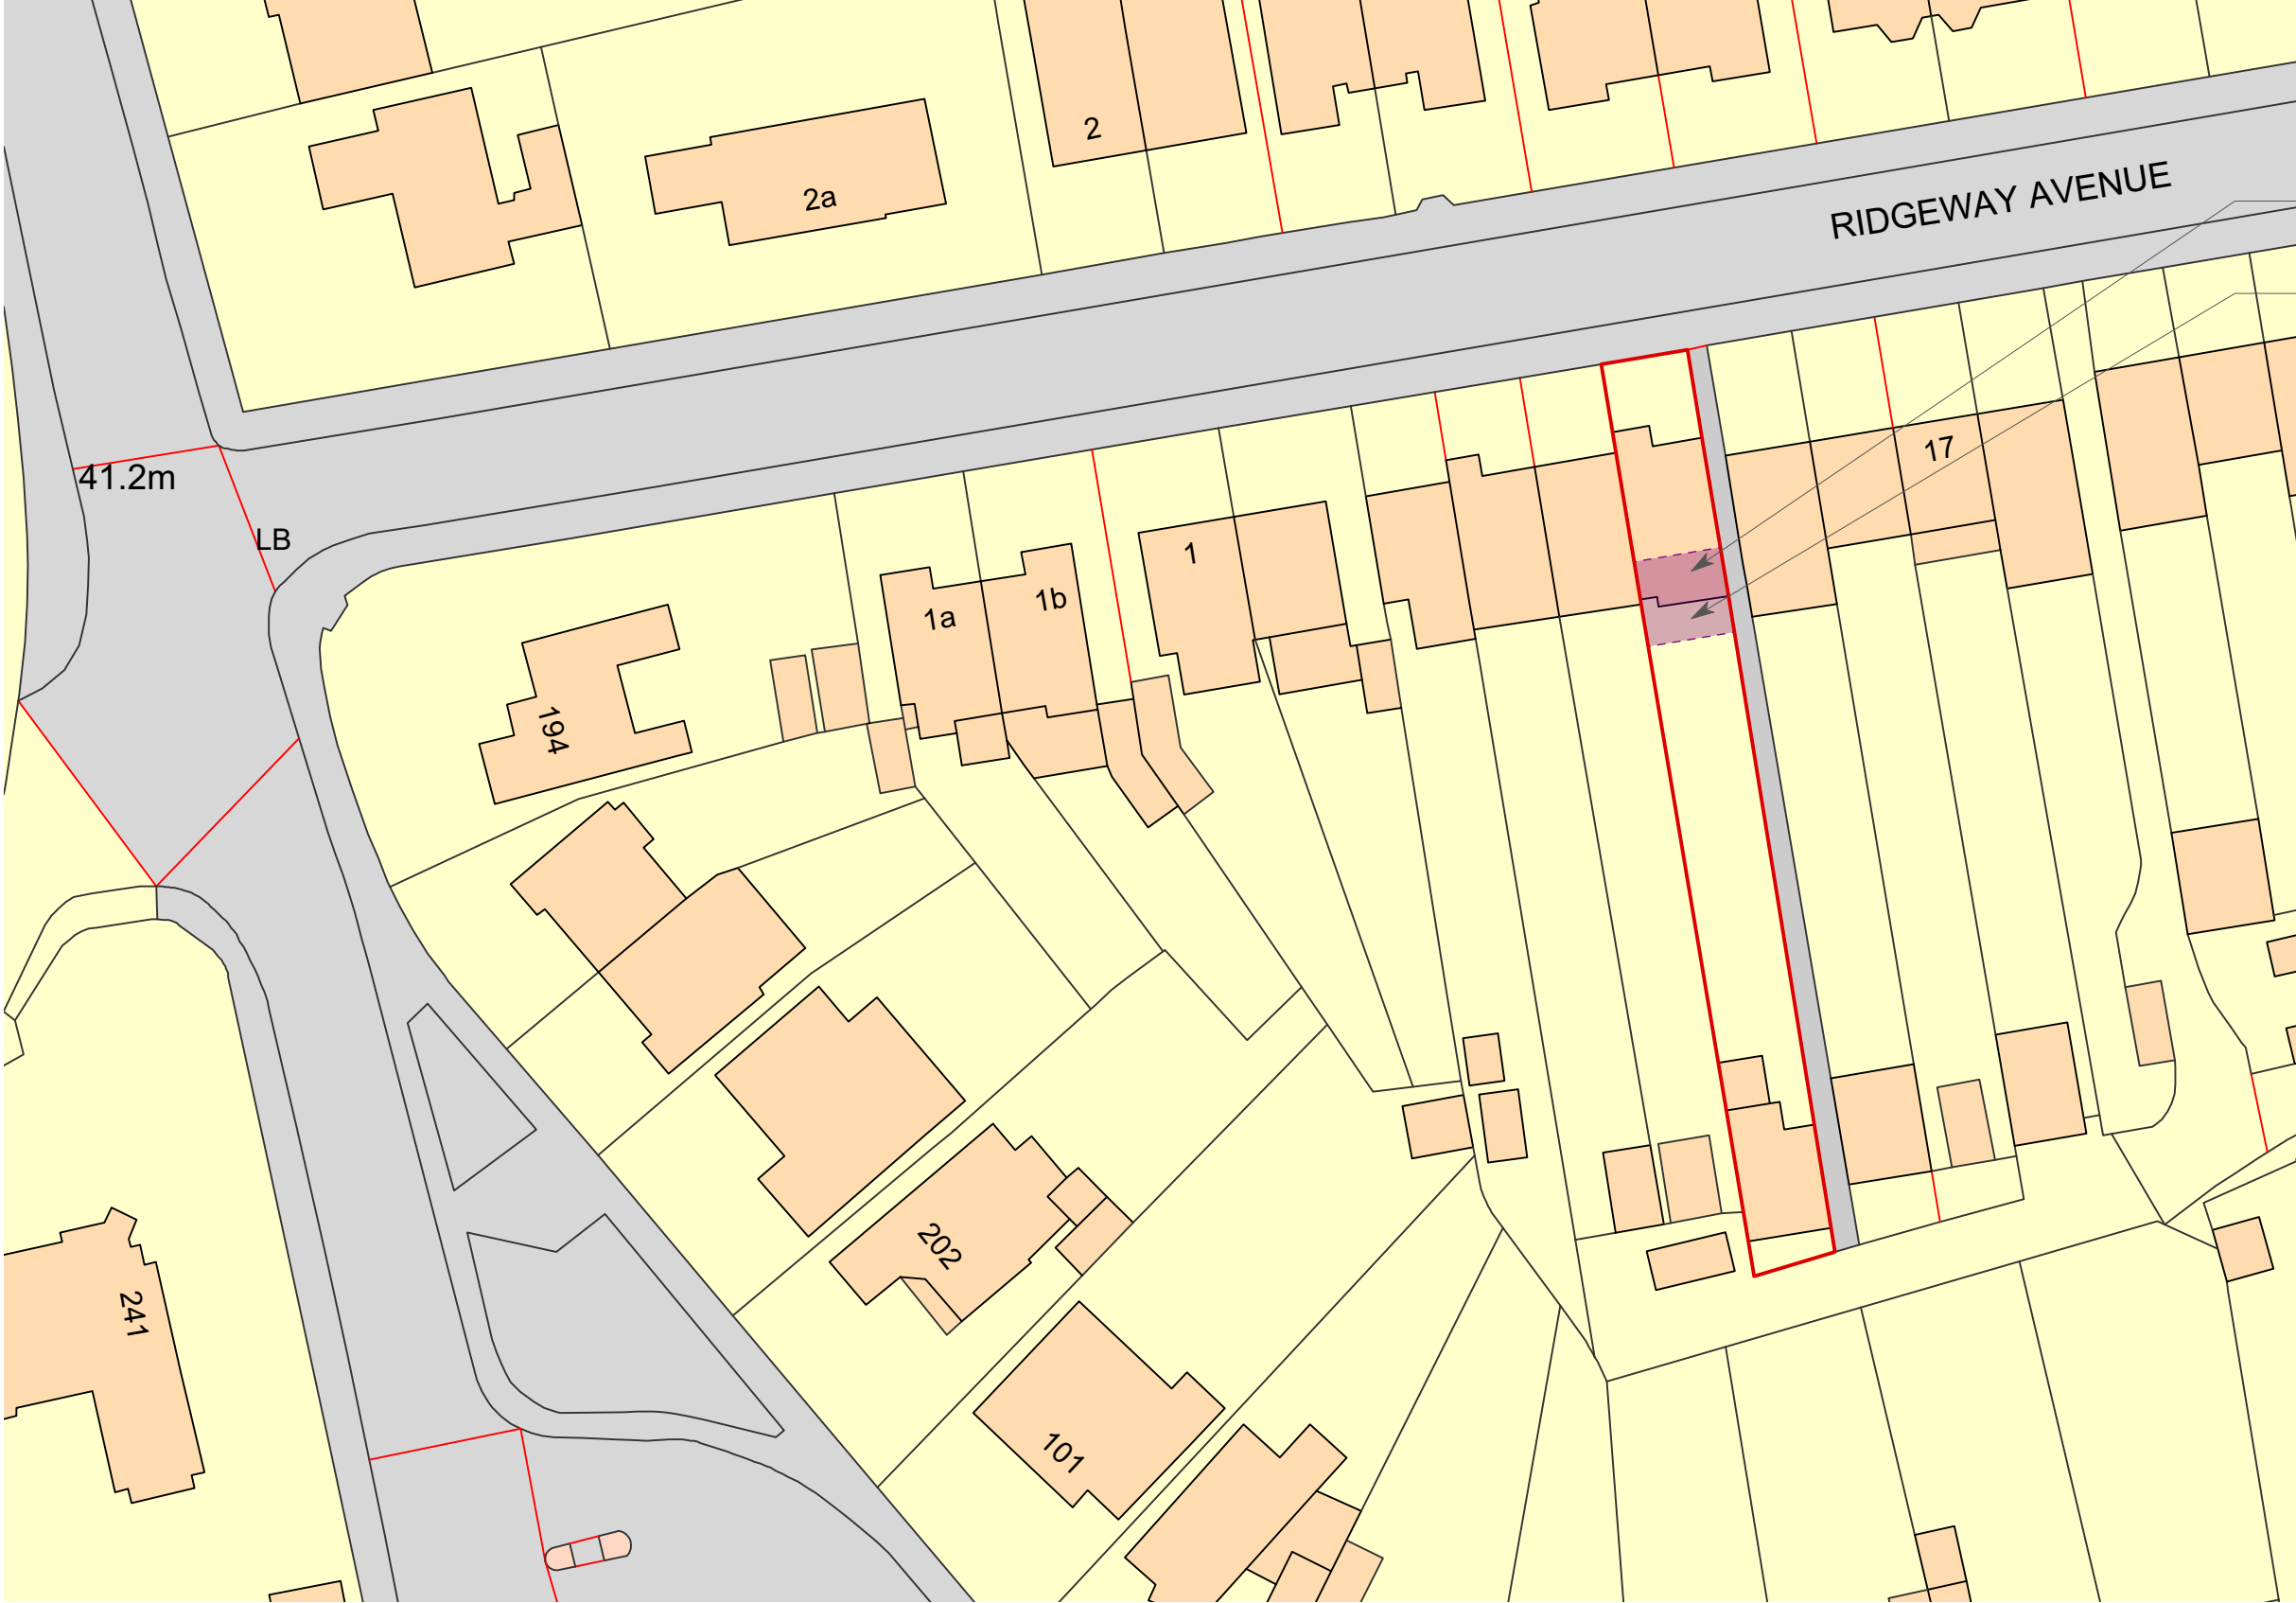

Conservatory/WC to
be demolished

Proposed Extension
(purple)

Ordnance Survey, (c) Crown Copyright 2024. All rights reserved. Licence number 100022432

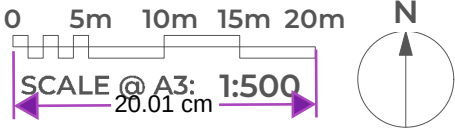

PROJECT
11 Ridgeway Avenue

CLIENT
Junction 7

DRAWING TITLE
Site Plan

JOB NO.
A22

DRAWING NO.
001

STATUS
Planning

REV.	DATE	NOTES
P1	30/01/2024	Planning Submission