


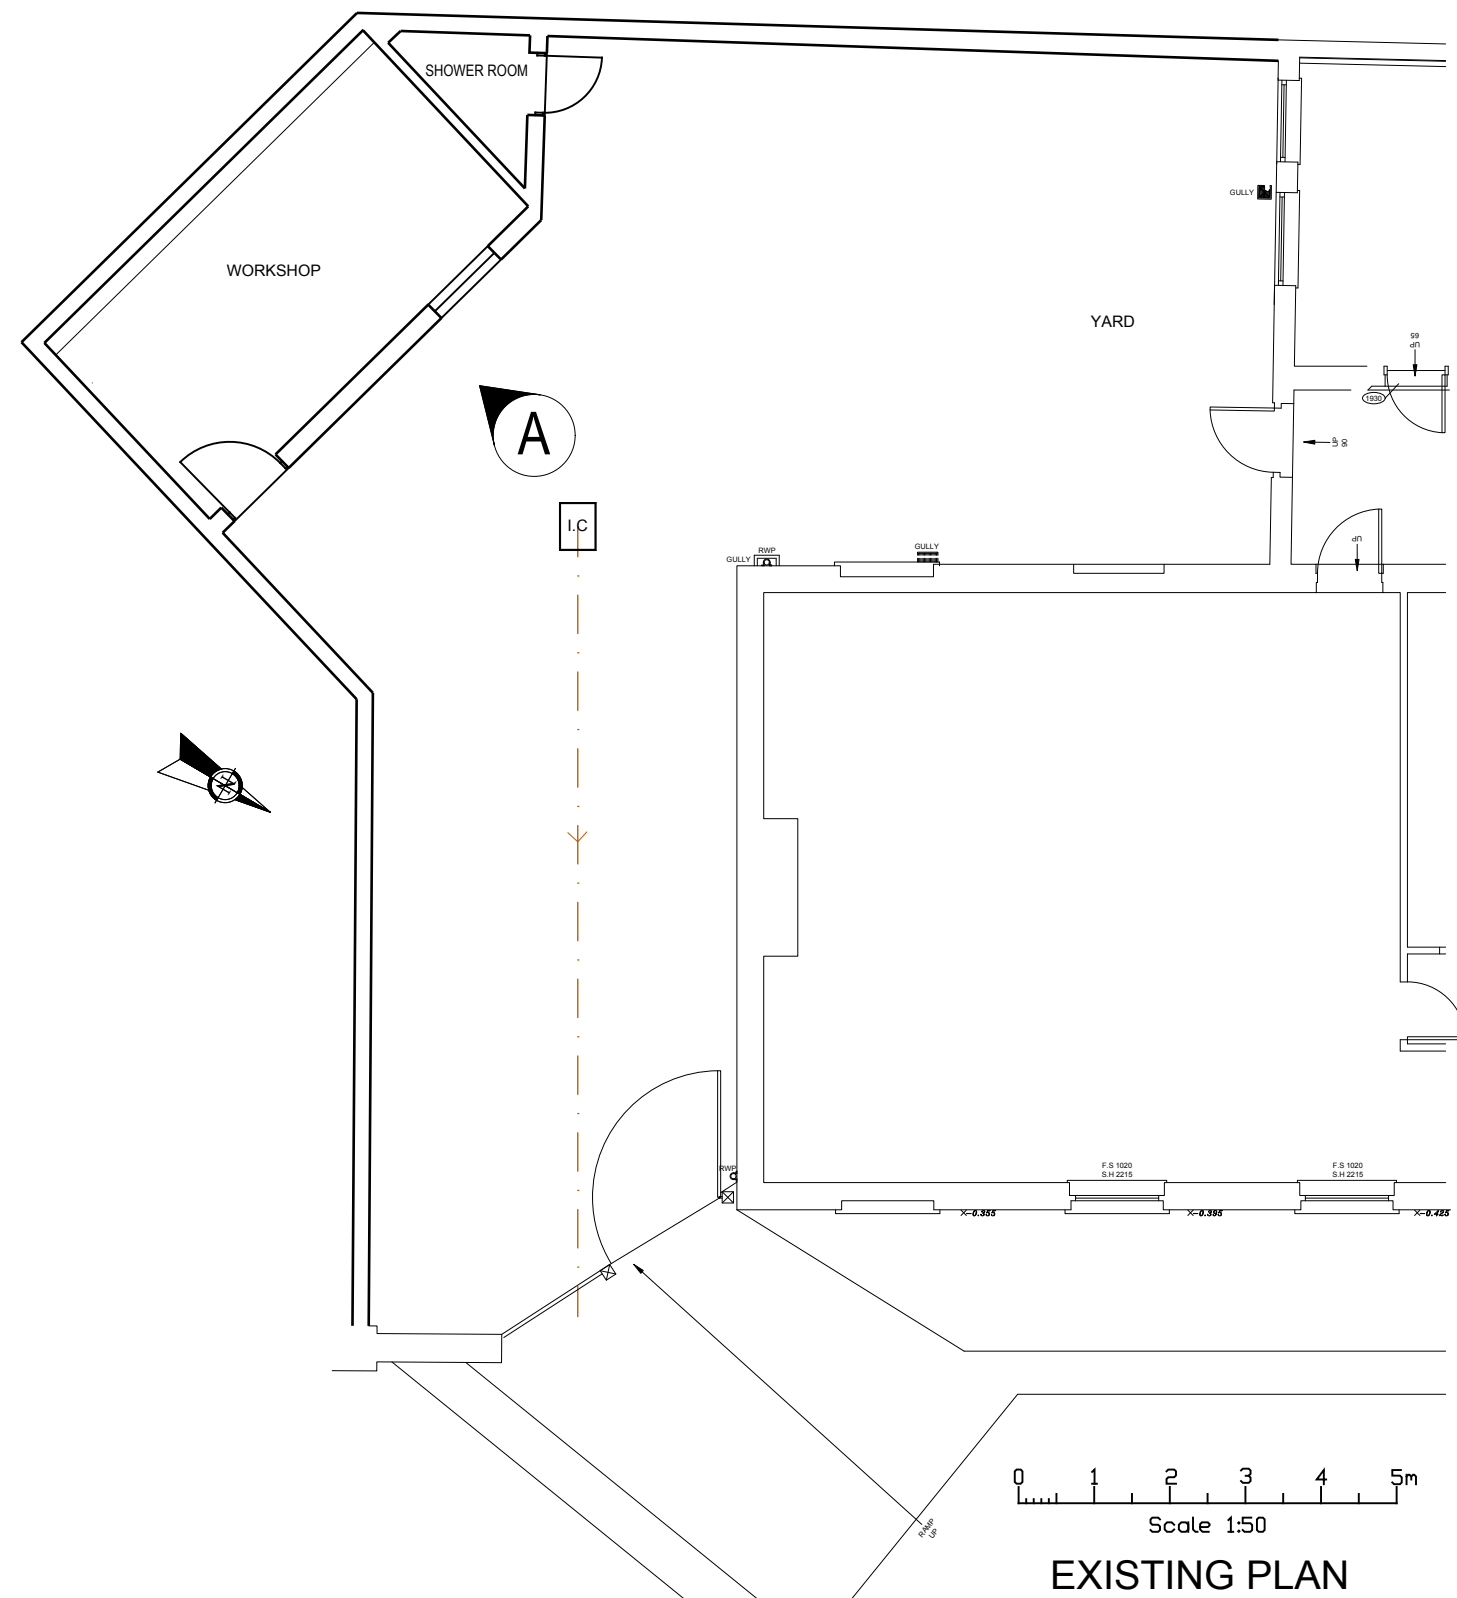


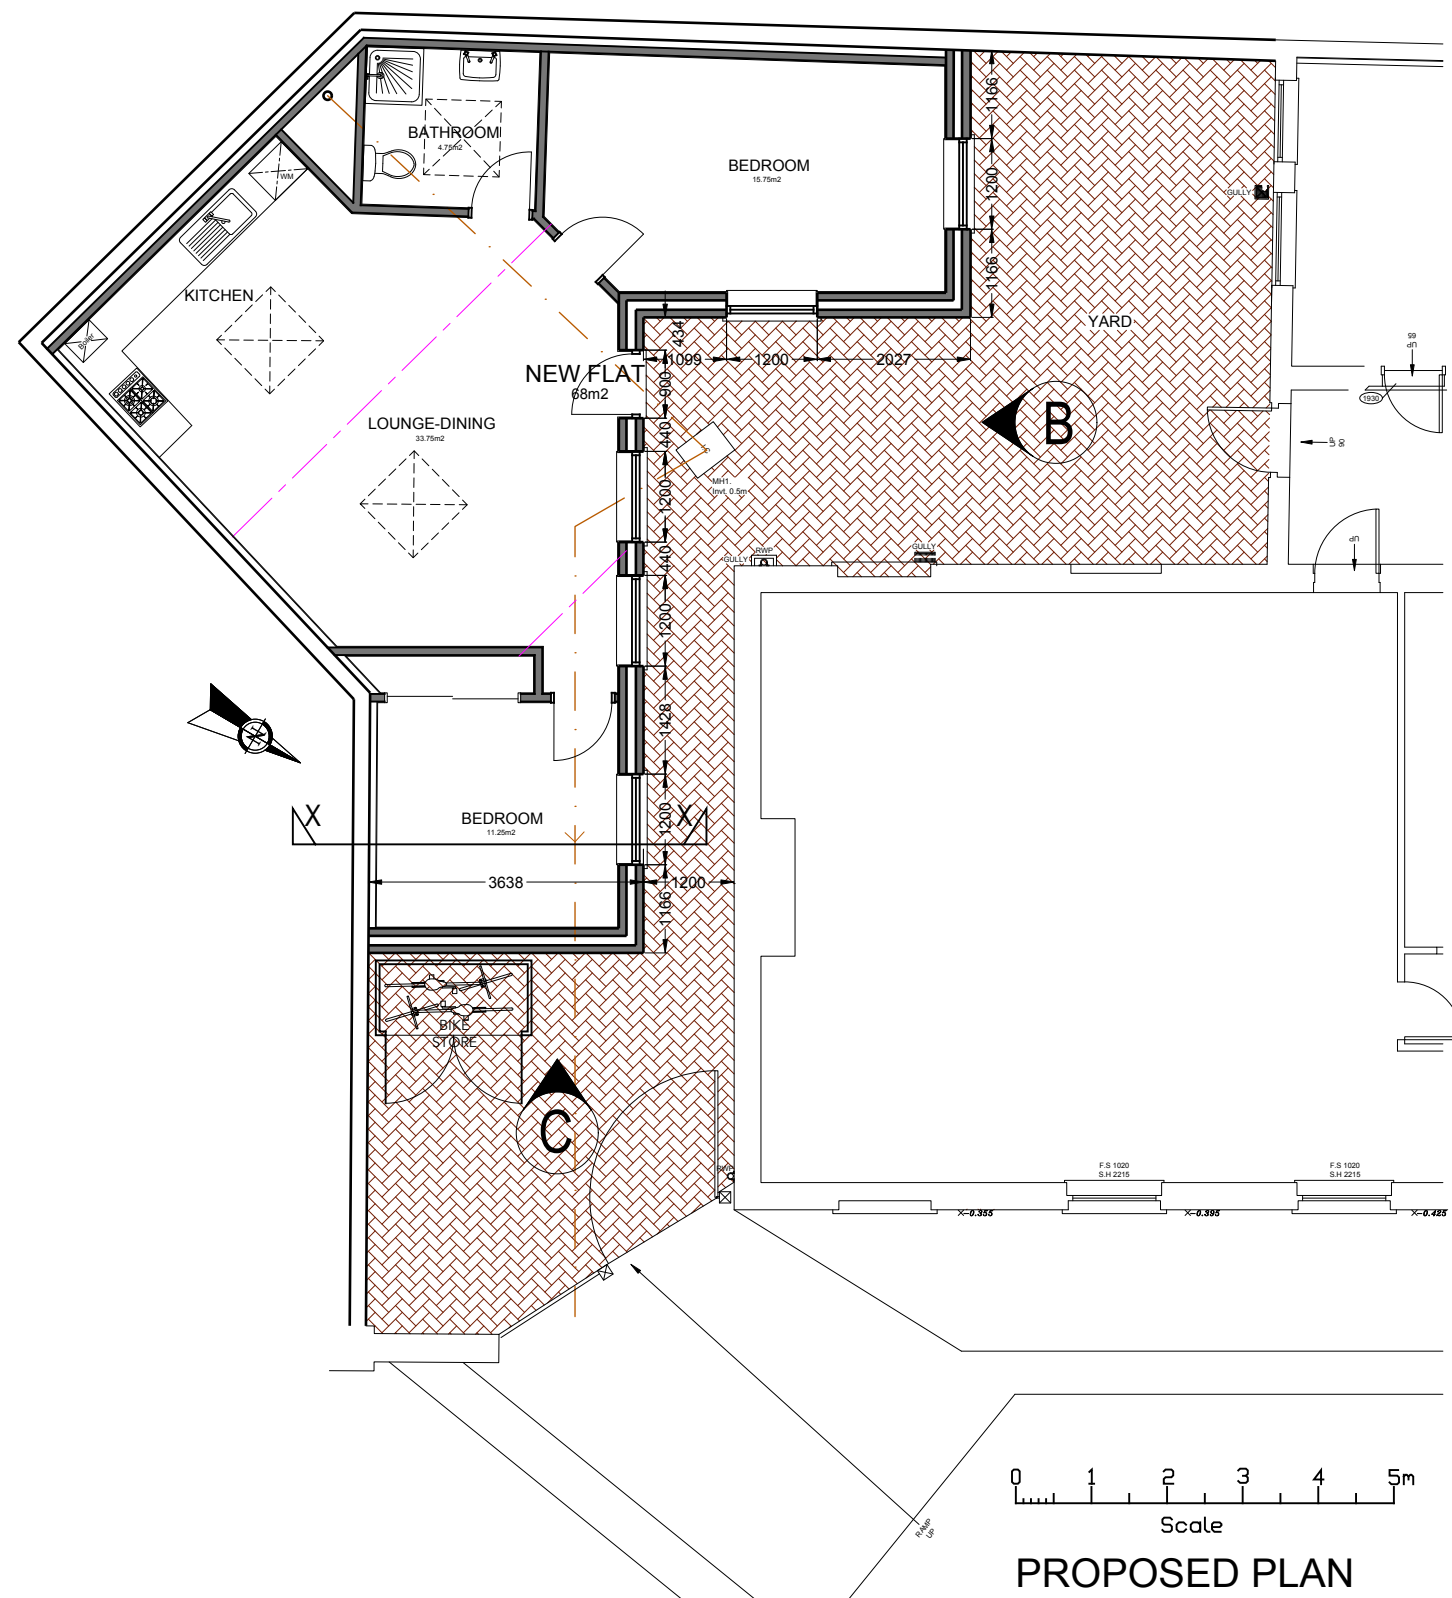


A. EXISTING NORTH ELEVATION

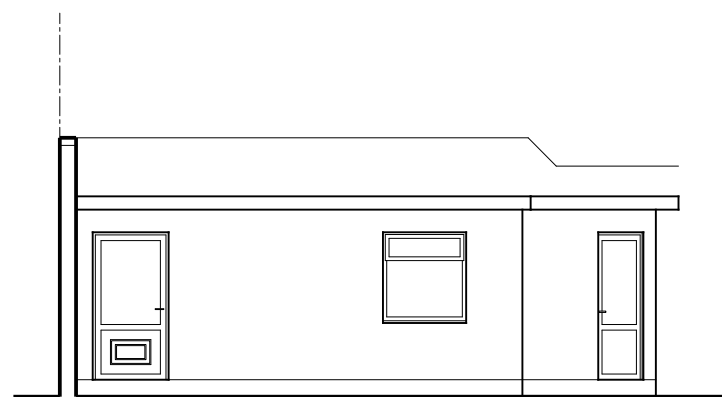

B. PROPOSED NORTH ELEVATION

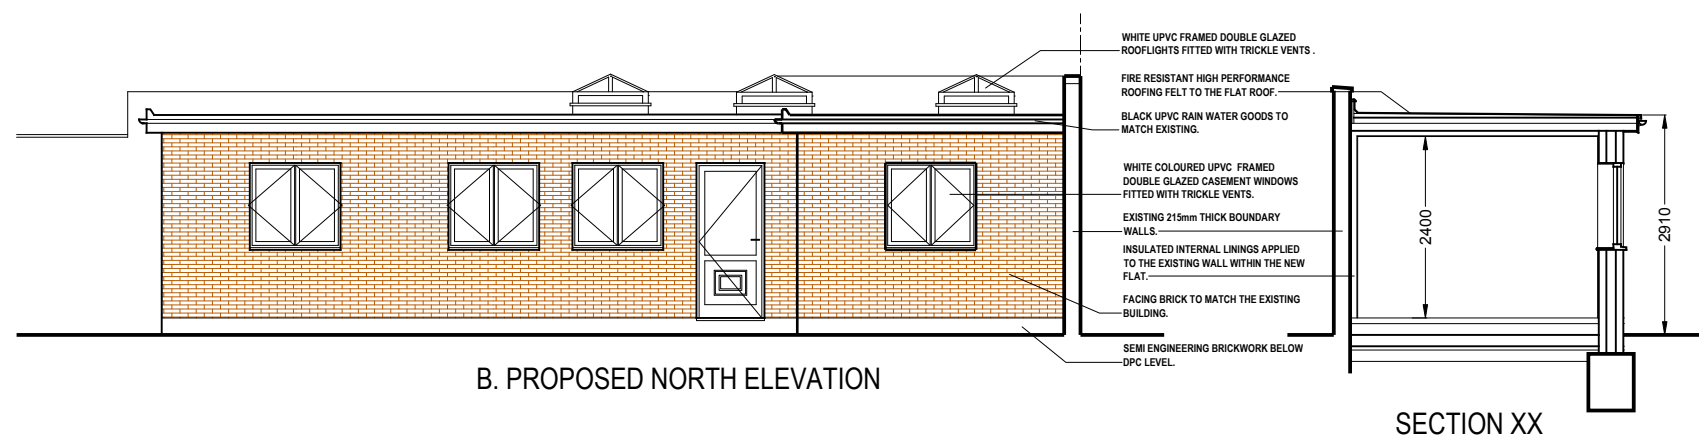

SECTION XX

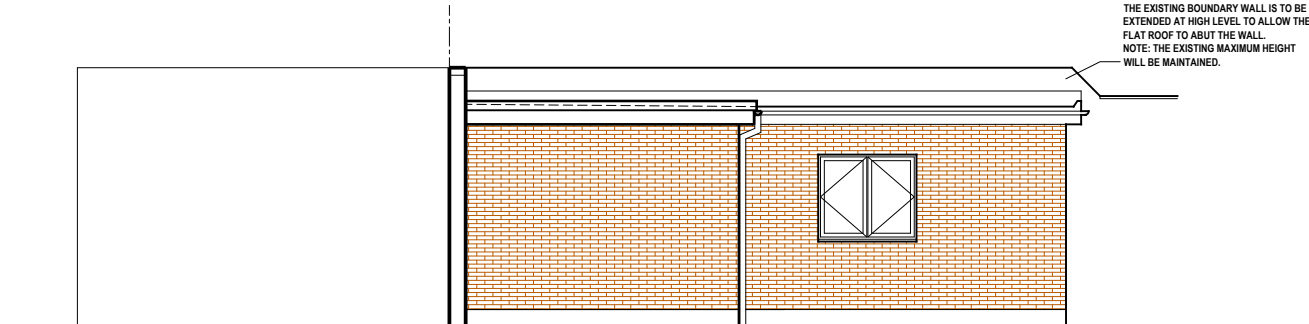

C. PROPOSED EAST ELEVATION

PRACTICE NAME JAMES DOLAN ARCHITECT		
TEL: 07505 996340 Email: jamesdolan57@icloud.com		
PROJECT THE OLD BARRACKS ARMOURY DRIVE GRAVESEND DA12 1LZ		
TITLE PROPOSED SINGLE STOREY TWO BEDROOM DETACHED GROUND FLOOR LEVEL FLAT		
EXISTING & PROPOSED PLANS, ELEVATIONS & SECTION		
SCALE 1:100 (A2)	DATE JAN 2026	DRAWN BY: JD
DWG No. TOB/2026/04		REVISION