




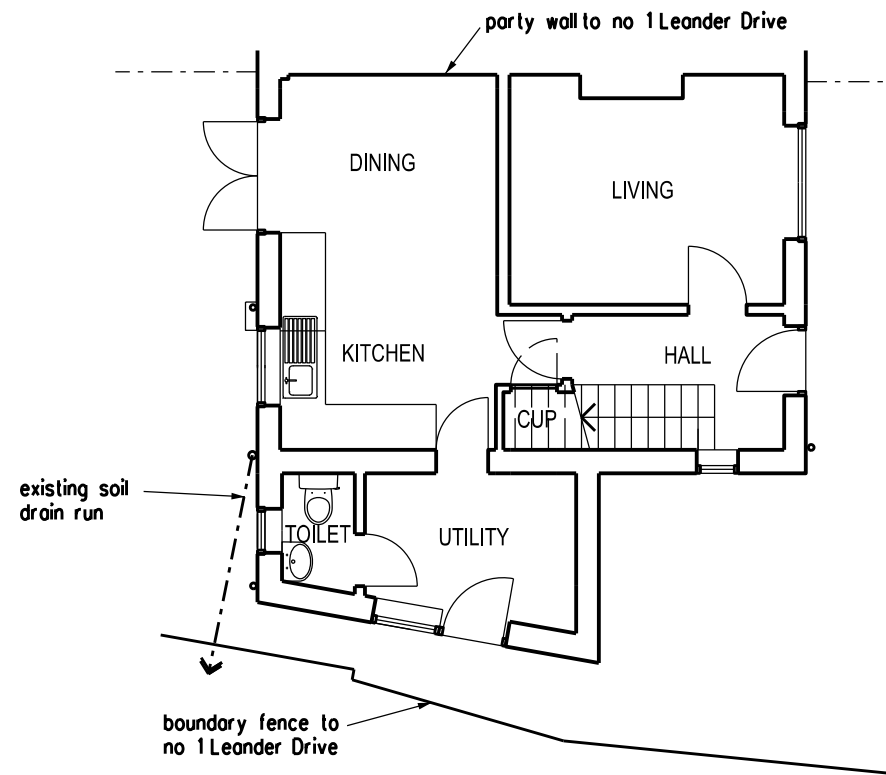


GROUND FLOOR PLAN

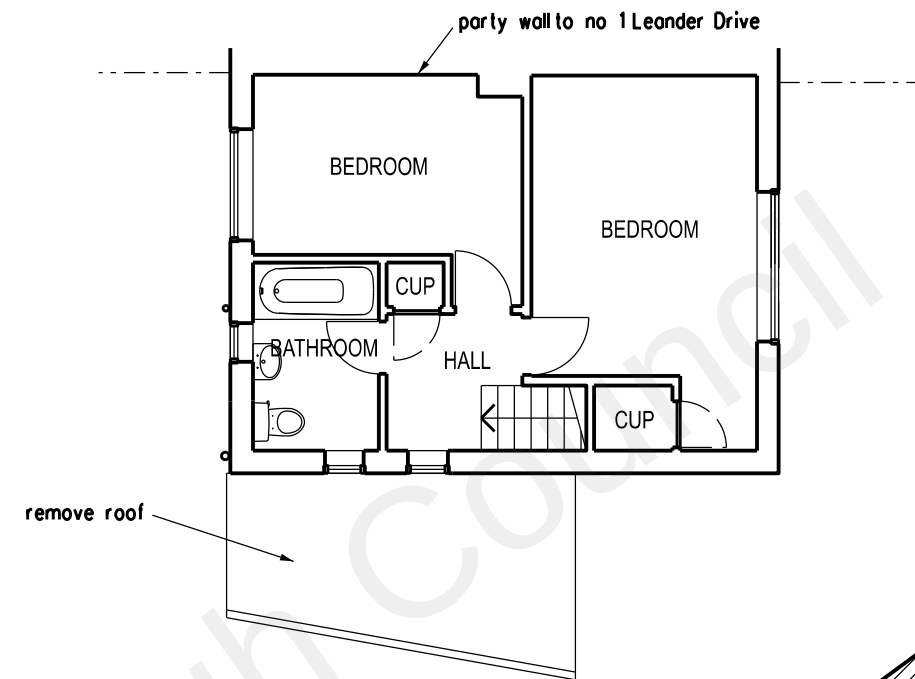


FIRST FLOOR PLAN

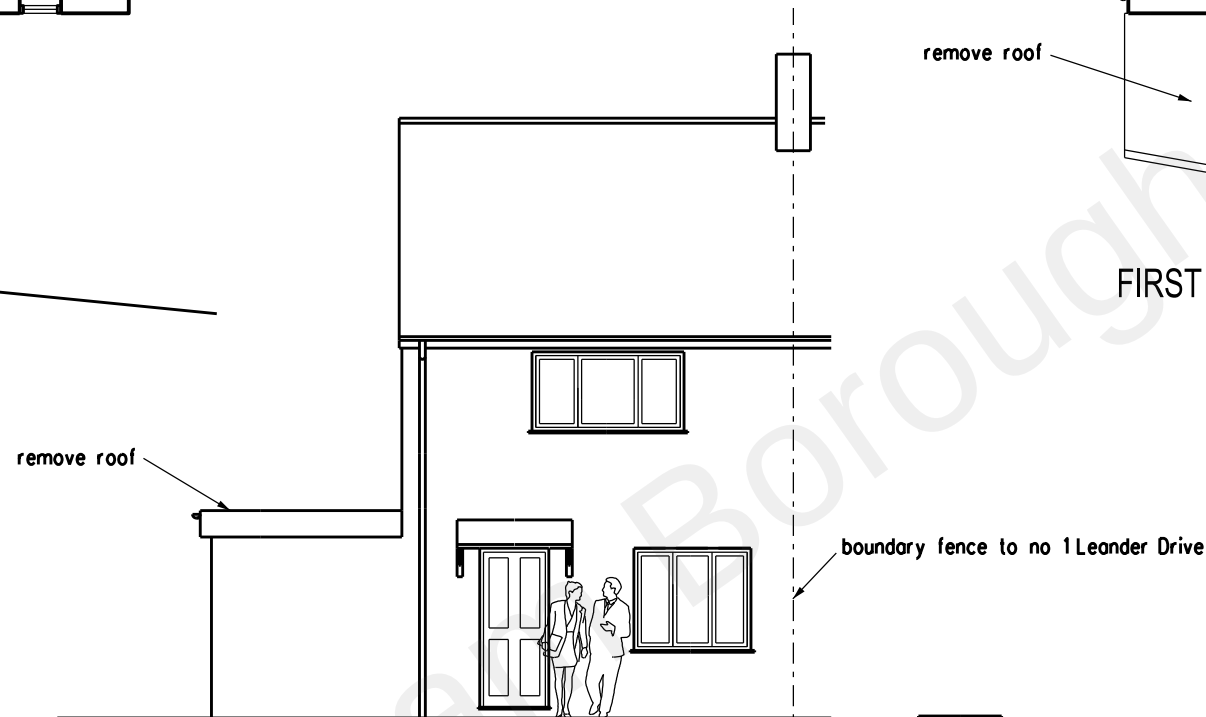


FRONT ELEVATION

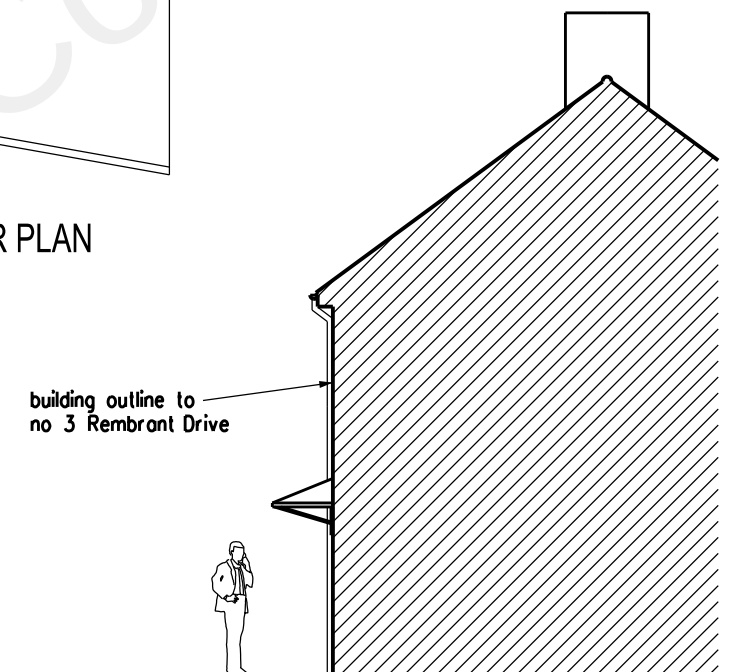

SIDE ELEVATION TO No 3 REMBRANT DRIVE

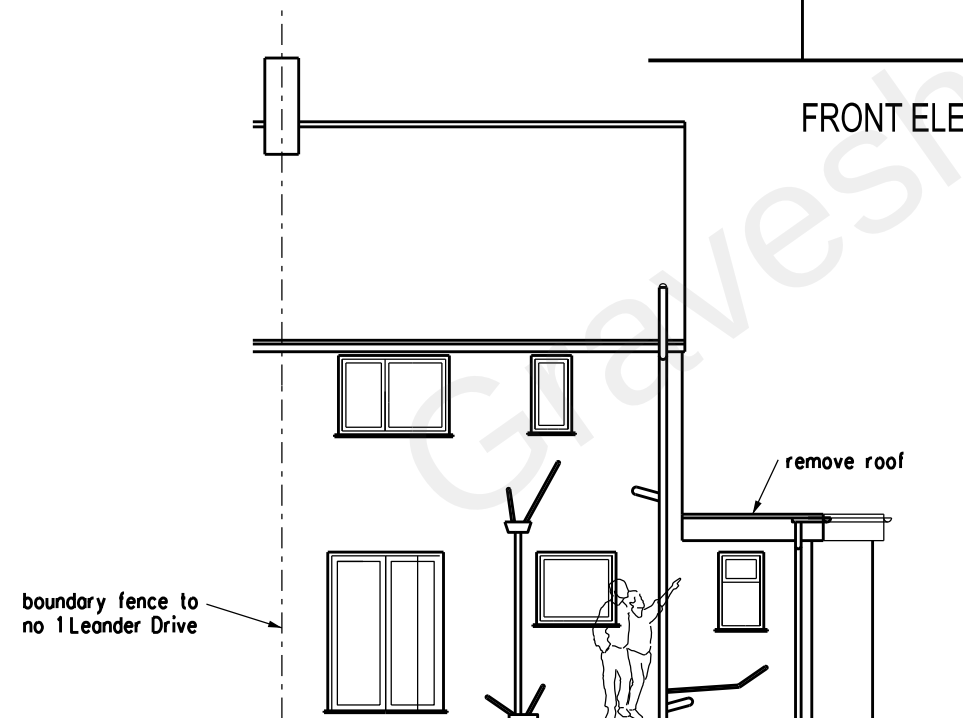

REAR ELEVATION

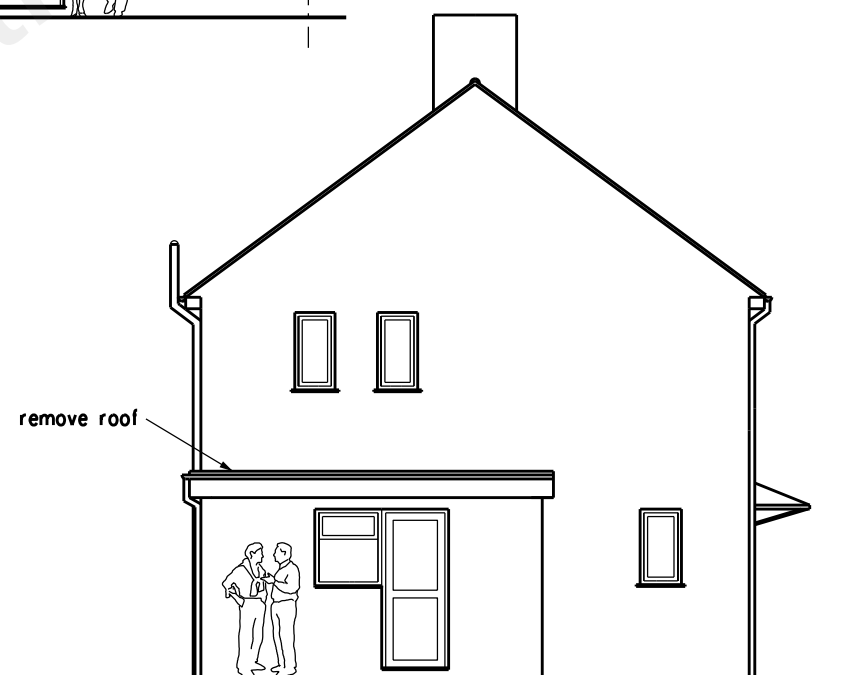

SIDE ELEVATION TO GAINSBOROUGH DRIVE



PLANNING APPLICATION

REVISION DATE

ARCHITECT
 TA ARCHITECTS
 11 JOYDENS WOOD ROAD BEXLEY
 KENT DA5 2HS Tel 07905 130591
 ta140256@googlemail.com

JOB
 PROPOSED DOUBLE & SINGLE
 STOREY EXTENSIONS
 AT 1 REMBRANT DRIVE
 NORTHFLEET KENT DA11 8NG

DRAWING
 EXISTING GROUND & FIRST
 FLOOR PLANS FRONT, REAR
 AND SIDE ELEVATIONS

SCALE 1:100 AT A3 DATE NOV 2022

DRAWING NO.
 CP/03